BASEMENT LEVEL

DO NOT SCALE FROM THIS DRAWING.
(DRAWING MAY BE SCALED FOR LOCAL AUTHORITY & PLANNING PURPOSES ONLY)
ALL DIMENSIONS TO BE CHECKED ON SITE.
COPYRIGHT PROTECTED.

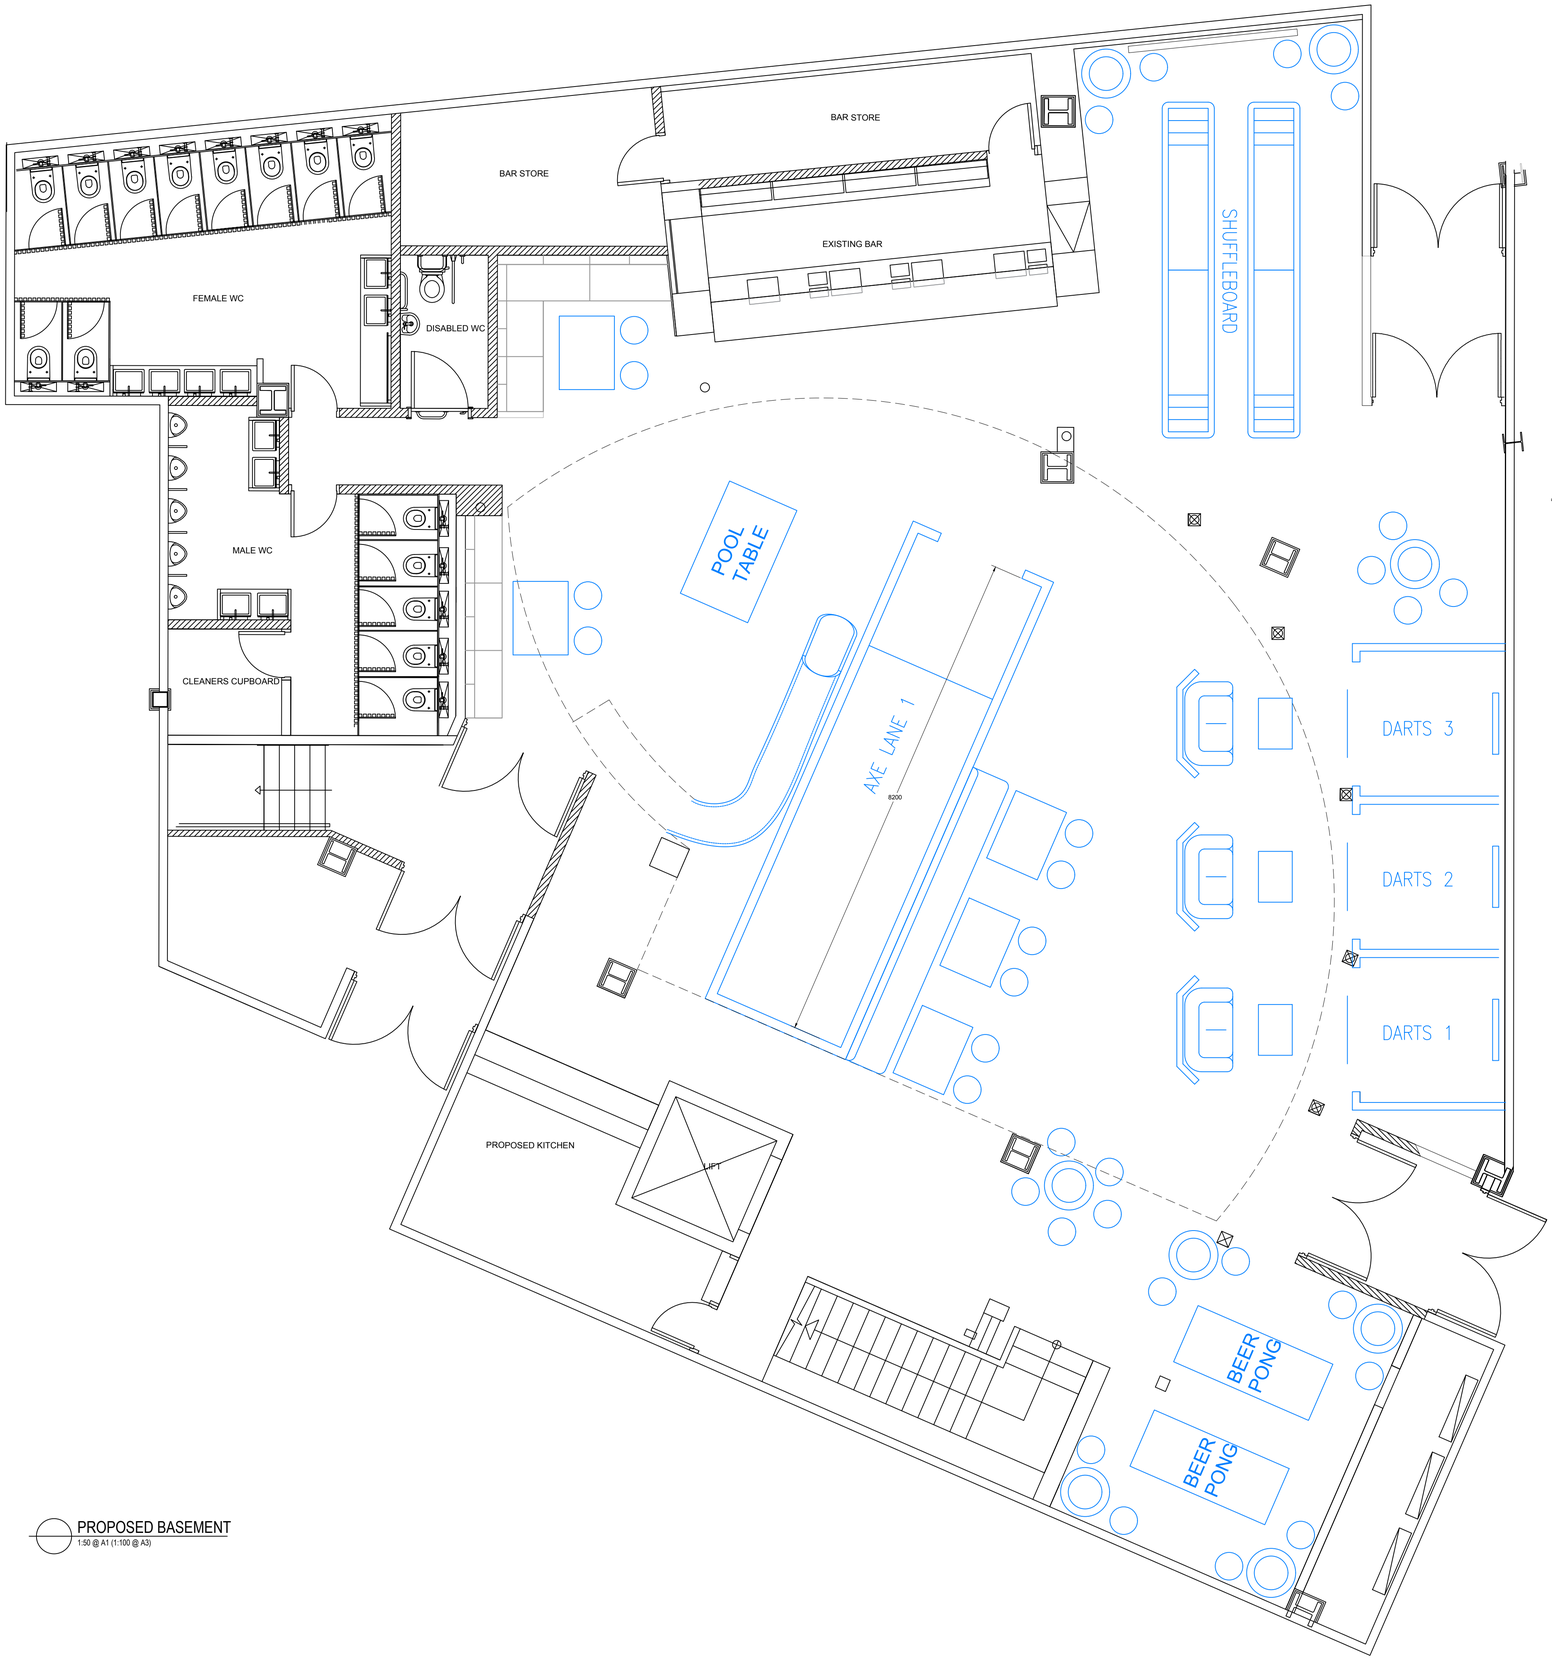

PROPOSED BASEMENT
1:50 @ A1 (1:100 @ A3)

REV	DATE	DESCRIPTION	DRAWN

PROJECT
BOOM BATTLE BAR
MANCHESTER PRINTWORKS

DRAWING
PROPOSED BASEMENT
GENERAL ARRANGEMENT

PROJECT No	DATE
21.002	17.01.2021
DRAWING No	REV
21.002/MPR/101	-
DRAWN BY	SCALE	STATUS
DL	1:100	DP

luxon projects

David Luxon
+44 78 5095 0650

Registered in England No.6859033
luxonprojects.co.uk

Copyright of Luxon Projects Limited 2021 - All rights reserved