

Cooper Street Core Detailed Section FF

Scale: 1 : 50

1

LG FFL 38.200 m

GF FFL 42.195 m

01 FFL 47.060 m

02 FFL 51.915 m

03 FFL 54.660 m

04 FFL 56.470 m

05 FFL 59.235 m

06 FFL 60.800 m

07 FFL 64.910 m

New decorative terracotta tiles to form tiled dado panel (1500mm high). Decorative scheme to include specials to corners, dado and skirtings.

New Hardwood profiled handrail with oiled finish. Core rail, brackets and fixings to be waxed metal and screwed fixed.

Cooper Street Core Detailed Section II

Scale: 1 : 50

2

LG FFL 38.200 m

GF FFL 42.195 m

01 FFL 47.060 m

02 FFL 51.915 m

03 FFL 54.660 m

04 FFL 56.470 m

05 FFL 59.235 m

06 FFL 60.800 m

07 FFL 64.910 m

Decorative terracotta to full height including architrave, dado, corner specials and skirtings.

Landings and half landings new insitu terrazzo to match treads on levelling screed substrate. Raised threshold to lift doors required.

Cooper Street Core Detailed Section CC

Scale: 1 : 50

3

LG FFL 38.200 m

GF FFL 42.195 m

01 FFL 47.060 m

02 FFL 51.915 m

03 FFL 54.660 m

05 FFL 59.235 m

07 FFL 64.910 m


New prefabricated terrazzo treads and risers with contrasting nosing of same material

HAVE THESE BEEN ISSUED

Scale Bars to be used as guidance only - refer to sheet size below									
1:100	mm	1000	2000	3000	4000	5000	6000	7000	8000
1:200	mm	1000	2000	3000	4000	5000	6000	7000	8000
1:500	m	10	20	30	40	50	60	70	80
1:1250	m	10	20	30	40	50	60	70	80

Notes:
Drawings are based on survey data and may not accurately represent what is physically present.
Do not scale from this drawing. All dimensions are to be verified on site before proceeding with the work.
All dimensions are in millimeters unless noted otherwise.
Purcell shall be notified in writing of any discrepancies.

Key Plan

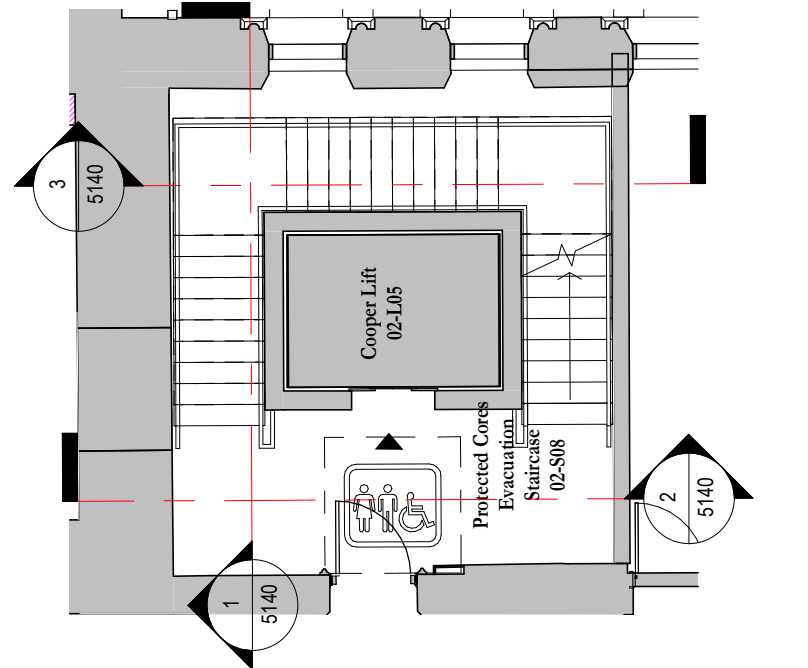

Fit Out Type COR-02

Refer to Decorations Schedule OTH-PUR-TH-ZZ-SCH-A-5804 for full information.


Refer to OTH-PUR-TH-ZZ-DWG-A-5149 for Staircase Details.



30/08/2019 DH VT Issued for LBC/ Planning



OUR TOWN HALL PROJECT

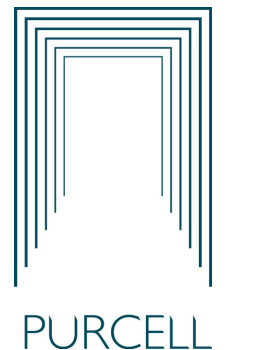

Project Office, Room 308, Town Hall, MANCHESTER M60 2L1
+44 (0) 7970 097 432
www.purcelluk.com

PROJECT STATUS	RIBA STAGE 4
CLIENT	MANCHESTER CITY COUNCIL
PROJECT	OUR TOWN HALL
DRAWING TITLE	Cooper Street Core Sections
SIZE & SCALE	A1:As indicated
DRAWING STATUS	For Review & Comment

JOB NUMBER 236959

DRAWING NO. REV

OTH-PUR-TH-ZZ-DWG-A-5140 -

© PURCELL 2019. PURCELL IS THE TRADING NAME OF PURCELL ARCHITECTURE LTD.

29/08/2019 15:08:44