




ELEVATION A-A1 - PLANTER ELEVATION
1:20

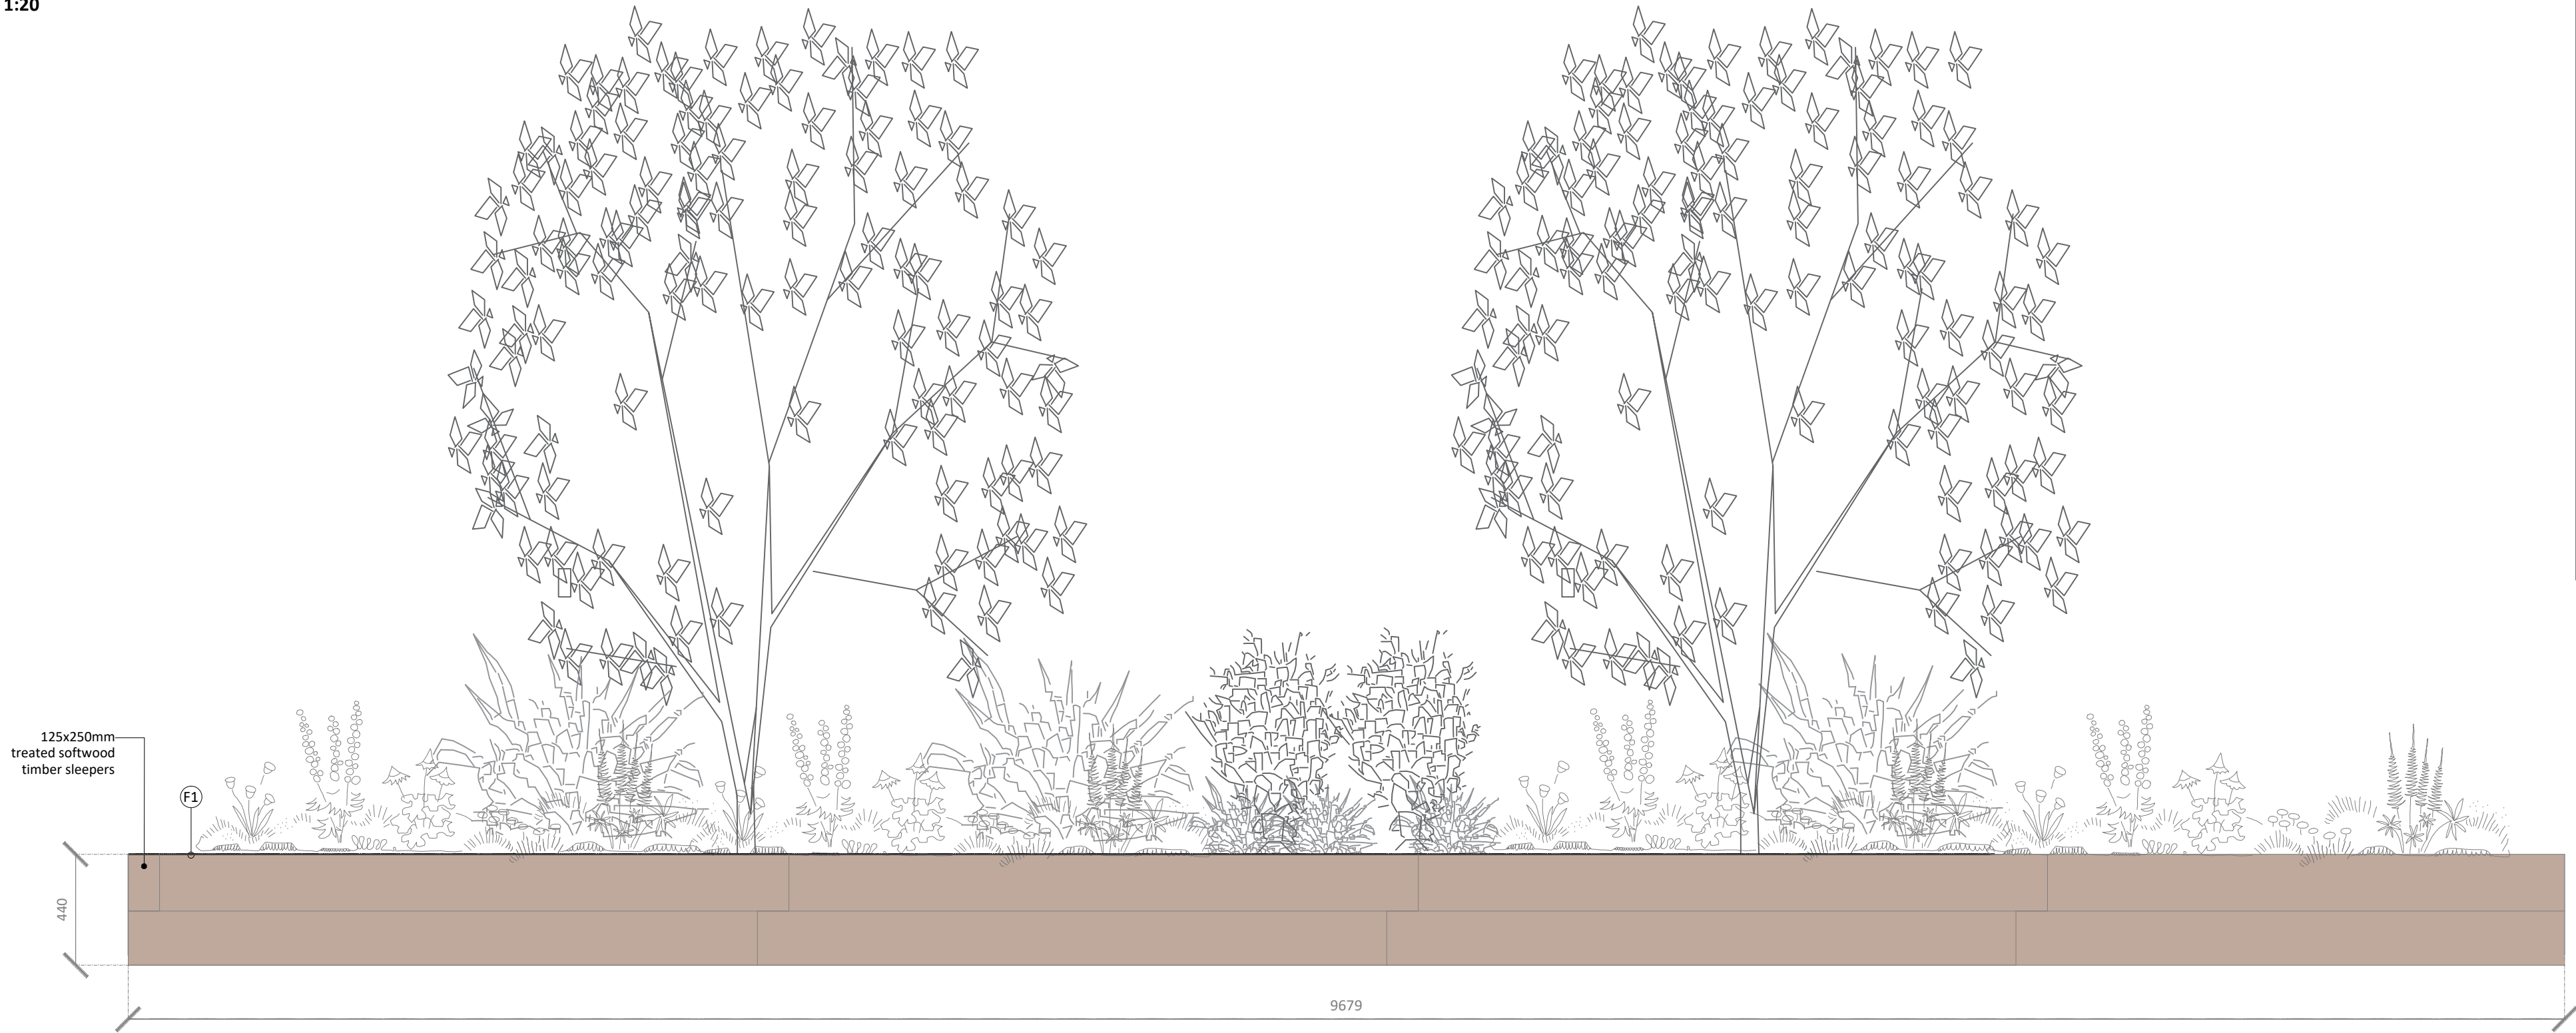

SECTION B-B1 - PLANTER SECTION
1:20

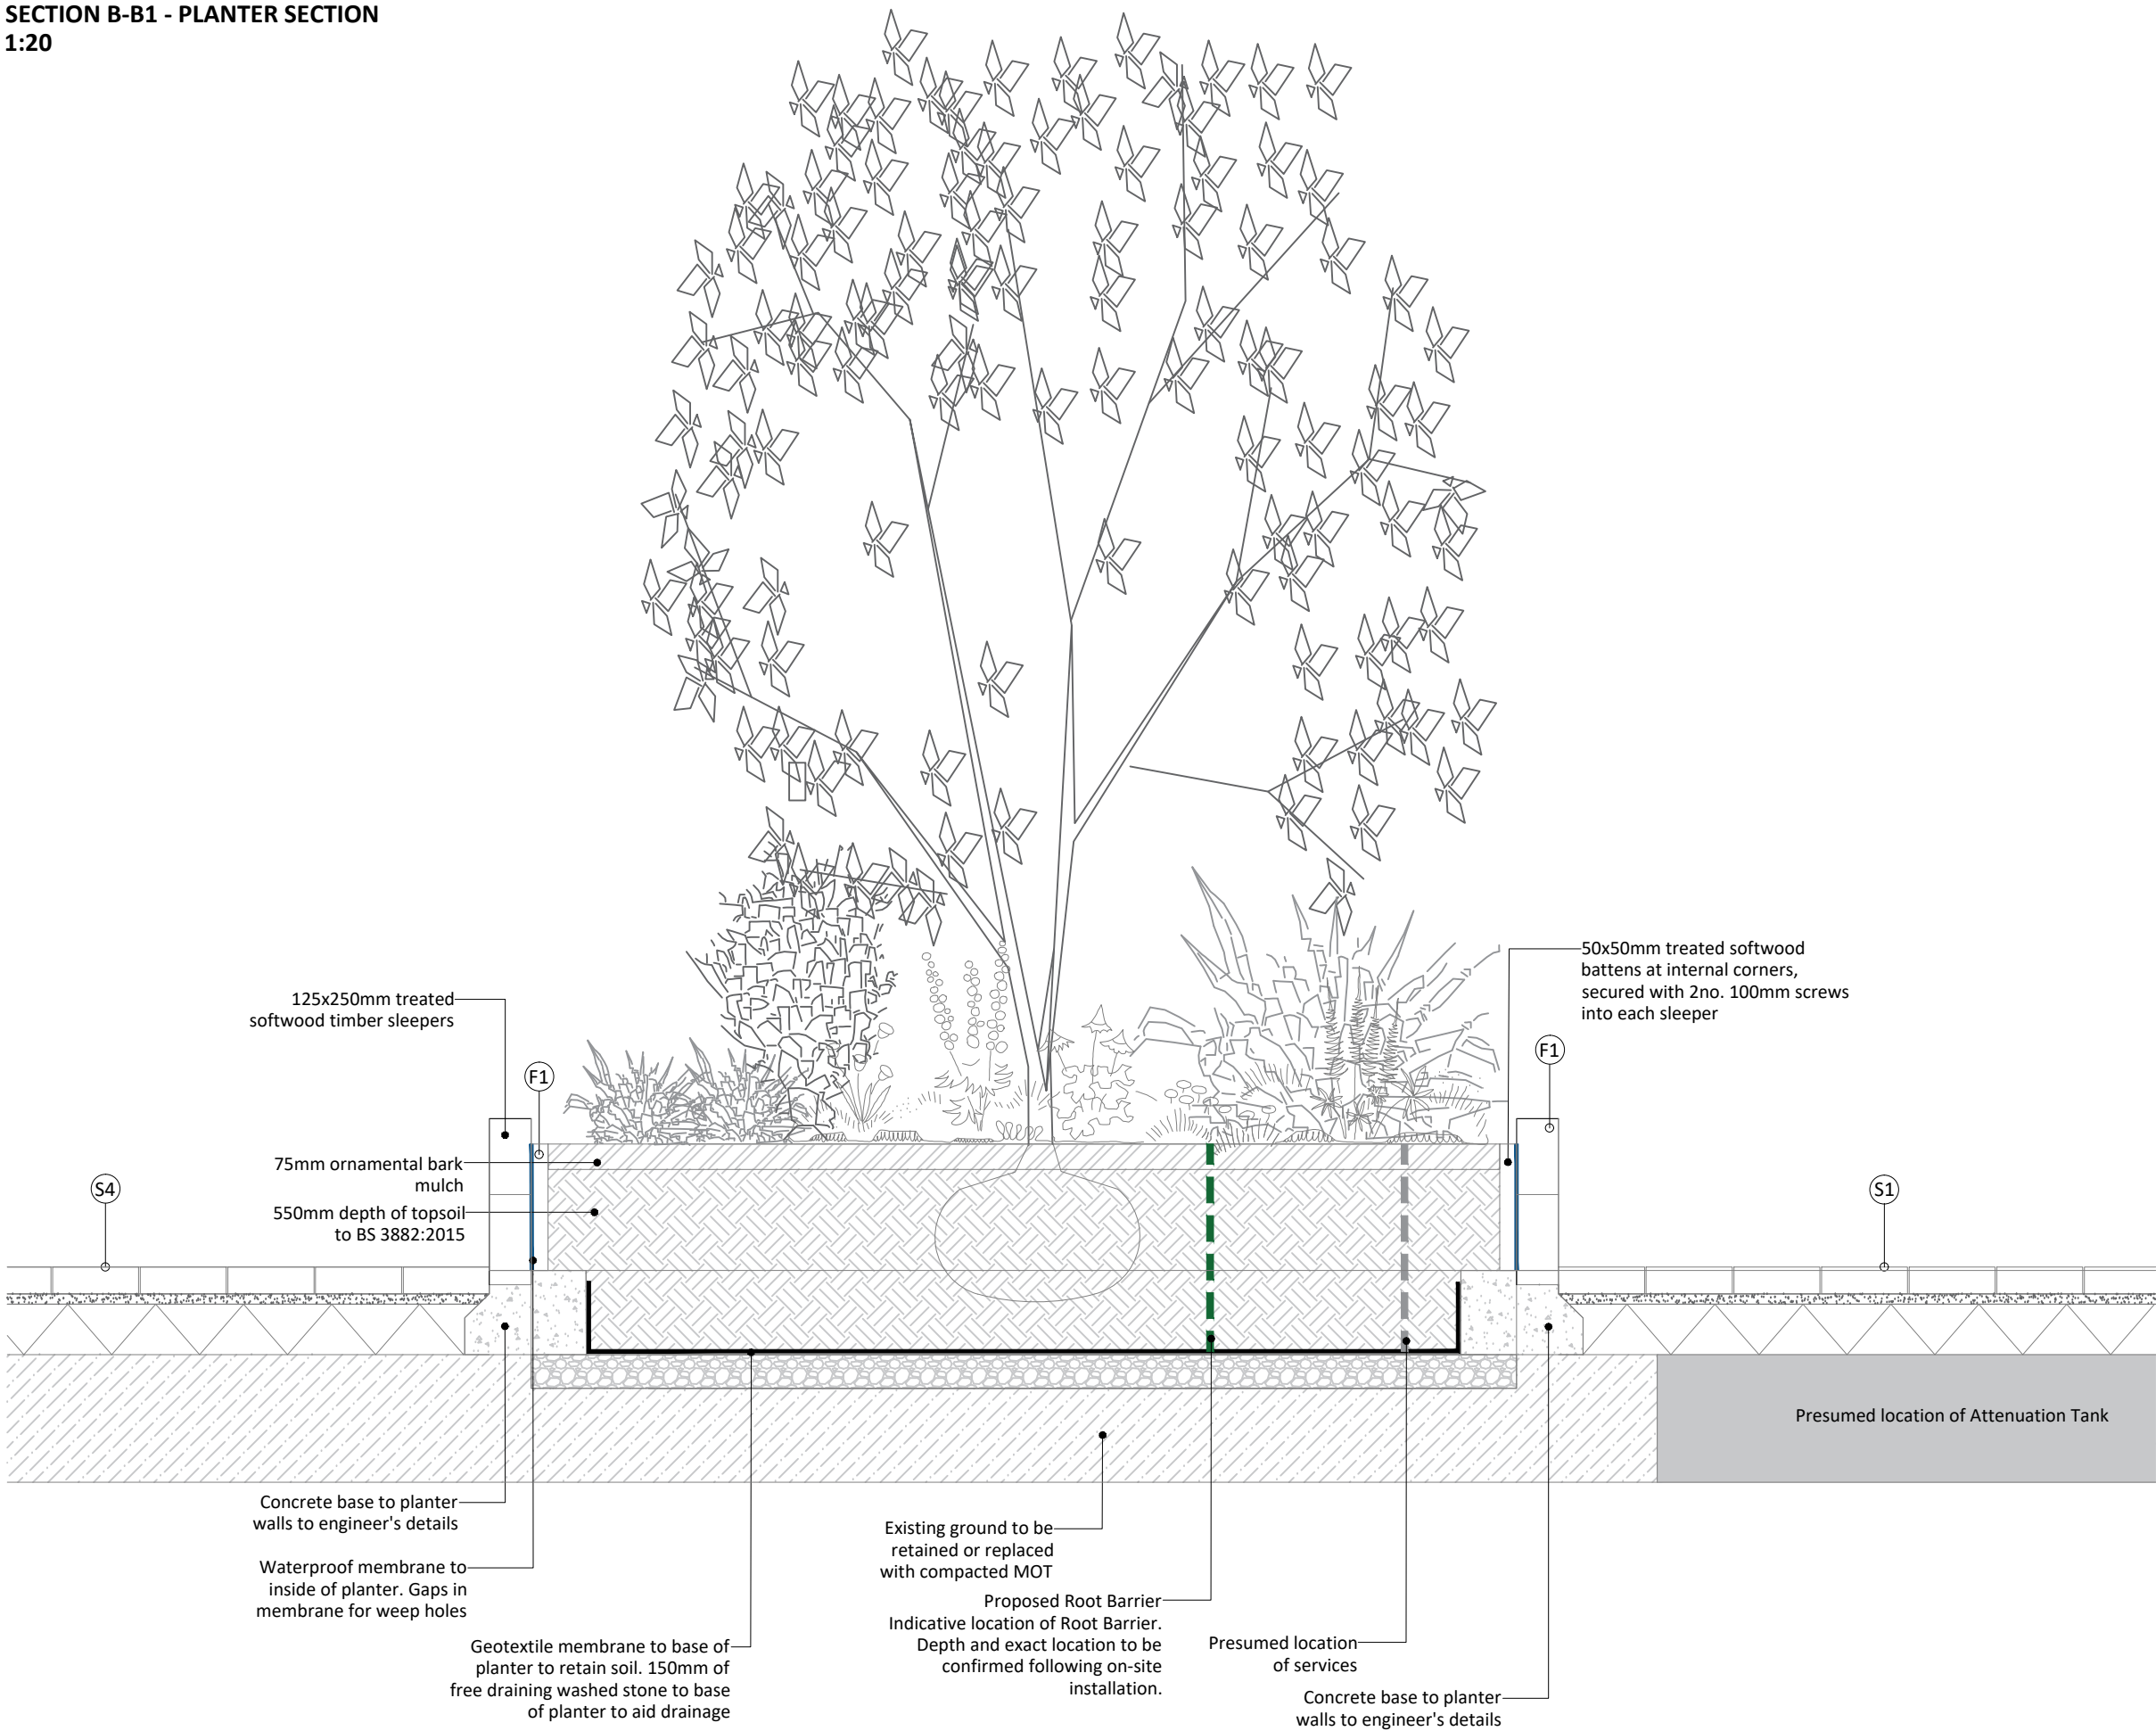

PLAN C - PLANTER PLAN
1:50

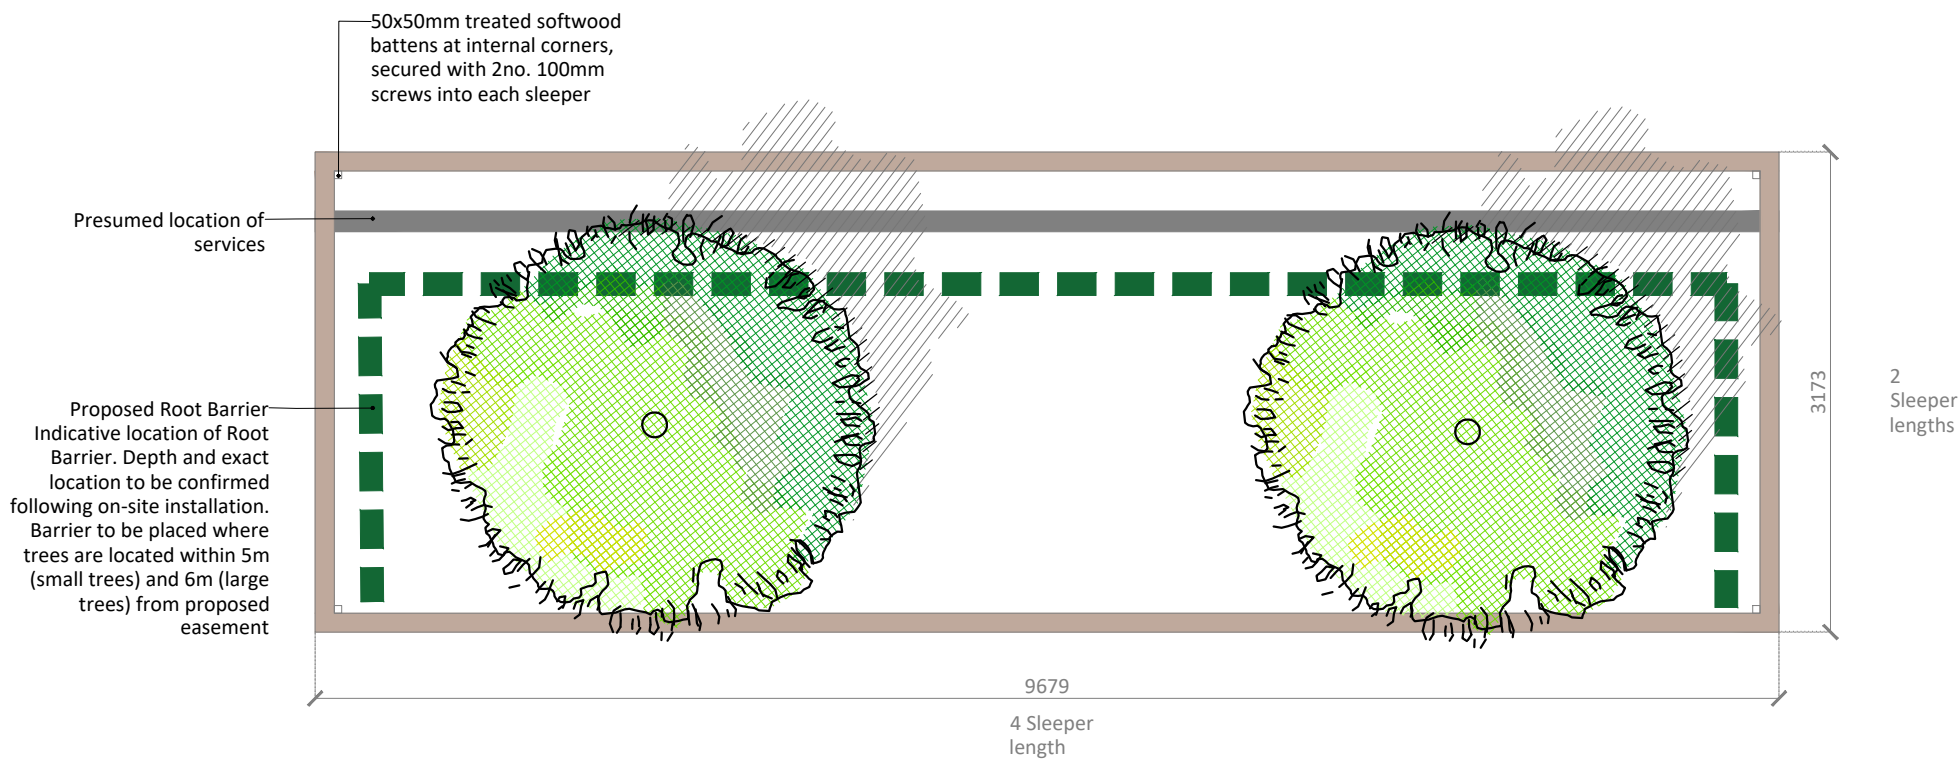

LOCATION PLAN



LEGEND

S1 - Concrete Linear Block Paving
Arthro by Tobermore or similar approved Platinum colour. 220x55x80mm

S2 - Existing Tarmac Surface
To be retained and made good if required

F1 - Raised Timber Sleeper Planter
800mm high planter constructed from treated softwood timber sleepers with sawn finish, no cracks or splits and four straight and clean cut faces, treated with Copper-organic preservative applied using a vacuum pressure process to BS EN 8417 and EN355 use class 4, for 30 year life service.

GENERAL NOTES

- This drawing is the copyright of tpm landscape Ltd and cannot be reproduced in any form without the consent of the company.
- This drawing is to be read in conjunction with detail landscape drawings, details and specification.
- This drawing is to be read in conjunction with all relevant Architects', Engineer's, Specialists, Bills of Quantities and Specifications.
- The insertion of any firm or proprietary brand on this drawing is an indication of the class or quality required and does not exclude the use of alternative materials that are equal in performance, quality and appearance, provided that they have been approved in writing by the Landscape Architect.
- The Contractor is responsible for accurately ascertaining the position of underground services and responding to all relevant service easement requirements.
- All dimensions are in millimetres unless stated otherwise, for the purposes of construction this drawing must not be scaled and only written dimensions used. Written and scaled dimensions to be checked on site, any discrepancies reported prior to work commencing. IF IN DOUBT PLEASE ASK.
- All work and materials are to be in accordance with the relevant British Standards and Code of Practice.
- All Proprietary products are to be used strictly in accordance with the manufacturer's instructions and details.

REVISION NOTES

Rev	By	Description	Date
A	TJ	Change to timber sleepers	23.04.21

Client
Onward Homes
Project
Oaklands House, Wilbraham Road

Description
Planter and Drain Details

Status

Construction

Scale @ A1	Drawn	Checked	Date
Varies	TJ	CT	18.03.21
Job number	Drawing number	Revision	
3395	301	A	

tpm landscape
chartered landscape architects

address: 4th Floor Studio 10 Little Lever St Manchester M1 1HR
tel: 0161 235 0600 fax 0601 email info@tpmlandscape.co.uk