-BLACK ALTRO FLOORING WITH 100mm COVING
-PLASTERBOARD LINED WALLS PAINTED RAL 9010
-GYPSUM WATER RESISTANT FALSE CEILING RAL 9010

EXISTING BACK BAR PRIMED & PAINTED RAL 9017 GRAPHITE BLACK
-RECESS BACK PANELS AT HIGH LEVEL TO BE PAINTED RAL 9001 OFF WHITE
-FLAUTI 50x200 PORCELAIN TILES TO SPLASHBACK AREAS
-SENSA INDIAN BLACK QUARTZ 30mm WORKTOP BY CONSENTINO TO FORM BOTTLE SHELF ADDITIONALLY

50x250 PADSTOW IVORY WALL TILES BY PORCELAIN SUPERSTORE ADHERED TO CURVATURE & SIGNAGE DISPLAY

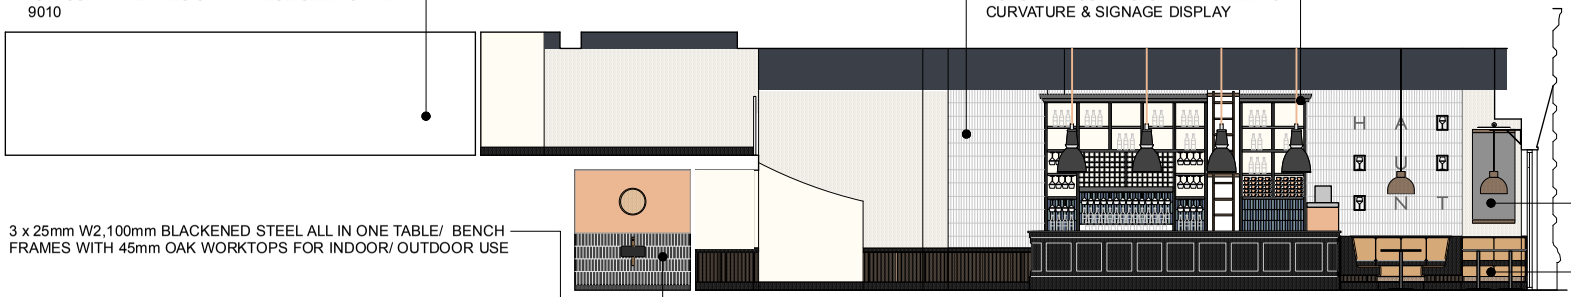

3 x 25mm W2,100mm BLACKENED STEEL ALL IN ONE TABLE/ BENCH FRAMES WITH 45mm OAK WORKTOPS FOR INDOOR/ OUTDOOR USE

REVERSIBLE (FOR DAY TO NIGHT TRANSITION) BLACK BOARD SLOTTED BETWEEN HARDWOOD TIMBER BATTONS STAINED TO MATCH OAK FLOORING

2x2 TIMBER FRAME CONSTRUCTION TO BANQUETTE SEATING WITH WBP 18mm PLYWOOD CLADDING PAINTED RAL 9017
-CLADDING DETAIL TO REFLECT COUNTER
-PLEATED SUNBURY TORINO BUCKSKIN TAN LEATHER UPHOLSTERY

BLACK ALTRO FLOORING WITH 100mm COVING TO WC FLOORING,DWELL 60x240mm WALL TILES UP TO 1200mm FOR WC WALLS WITH PAINTED PLASTERBOARD FINISHED IN RAL 050 70 40. DURAVIT VERO HAND WASH BASIN W GROHE ATRIO XS HAND WASH TAP IN COPPER. ZUIVER COPPER MIRROR BY OLIVIA'S

HAUNT - EAST ELEVATION

EXISTING TIMBER WINDOW FRAMES MADE GOOD & PAINTED RAL 9017



25mm CYLINDRICAL PROFILE BLACKENED STEEL FRAME WORK TO FIXED SEATING
-20mm HONED CARRARA MARBLE D600mm TABLE TOPS FIXED TO FRAMEWORK
-SUNBURY NUBUCK WOODLAND UPHOLSTERY
RAL 7016 CLAY WORKS SMOOTH TEXTURE BLEND WITH RAL 050 70 40 CLAY WORKS SMOOTH TEXTURE TO WALLS/CEILING

15mm SQUARE PROFILE BLACKENED STEEL FRAMEWORK WITH GLASS SHELVING TO WINE/SIGNAGE DISPLAY. STRIP LIGHTING INTEGRATED INTO REBATE BEYOND CIRCULAR SEATING AREA
50mm STEEL SPACERS TO BLACKENED STEEL SIGNAGE WITH LED SPOT LIGHTING ADHERED TO REAR TO ENABLE HALO AFFECT TO LETTERS

HAUNT - WEST ELEVATION

RETRACTABLE PENDANT LIGHTING BY DYKE & DEAN TO ALLOW FOR INDOOR OUTDOOR USE OF FURNITURE

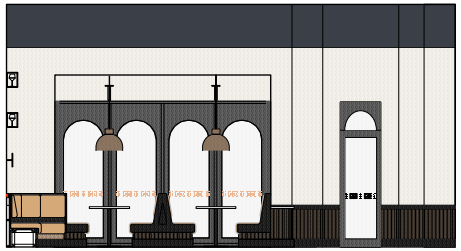

HAUNT - SOUTH ELEVATION

RAL 9001 TO CEILING & WALLS OF STAIRWELL & WASH UP AREA/ FIRE ESCAPE AREA

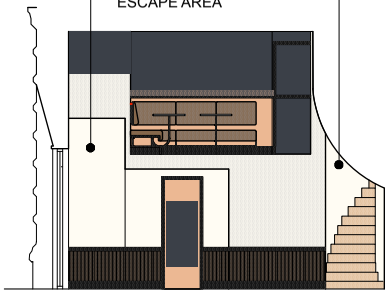

HAUNT - NORTH ELEVATION



MEZZANINE VISUAL



GROUND FLOOR VISUAL

NOTES

EXISTING CHAIR RAIL, ARCHITRAVES & SKIRTING PRIMED & PAINTED RAL 9017 GRAPHITE BLACK

RAL 9017 GRAPHITE BLACK TO ALL EXISTING TIMBER DOORS

REEDED BIRCH CNC ROMA PANELLING ADHERED TO ALL EXISTING SECTIONS BETWEEN CHAIR RAIL & SKIRTING WITH WALNUT STAIN APPLIED

CLAYWORKS 'MOON' SMOOTH TEXURE TO WALLS GENERALLY UNLESS OTHERWISE STATED

RAL 7016 GREY/BLUE TO CEILING WALL APRON

RAL 9001 TO CEILING & WALLS OF STAIRWELL & WASH UP AREA/ FIRE ESCAPE AREA

0 1 2 3 4 5
Metres

GRADE A ALTERNATIVE

Project: St George's House
Address: 56 Peter St M2 3NQ
Scale & Date: 1:100 @ A3

Document: HAUNT
Proposed Elevations - Internal

Doc Ref: 400 | PD | 1004 | -