



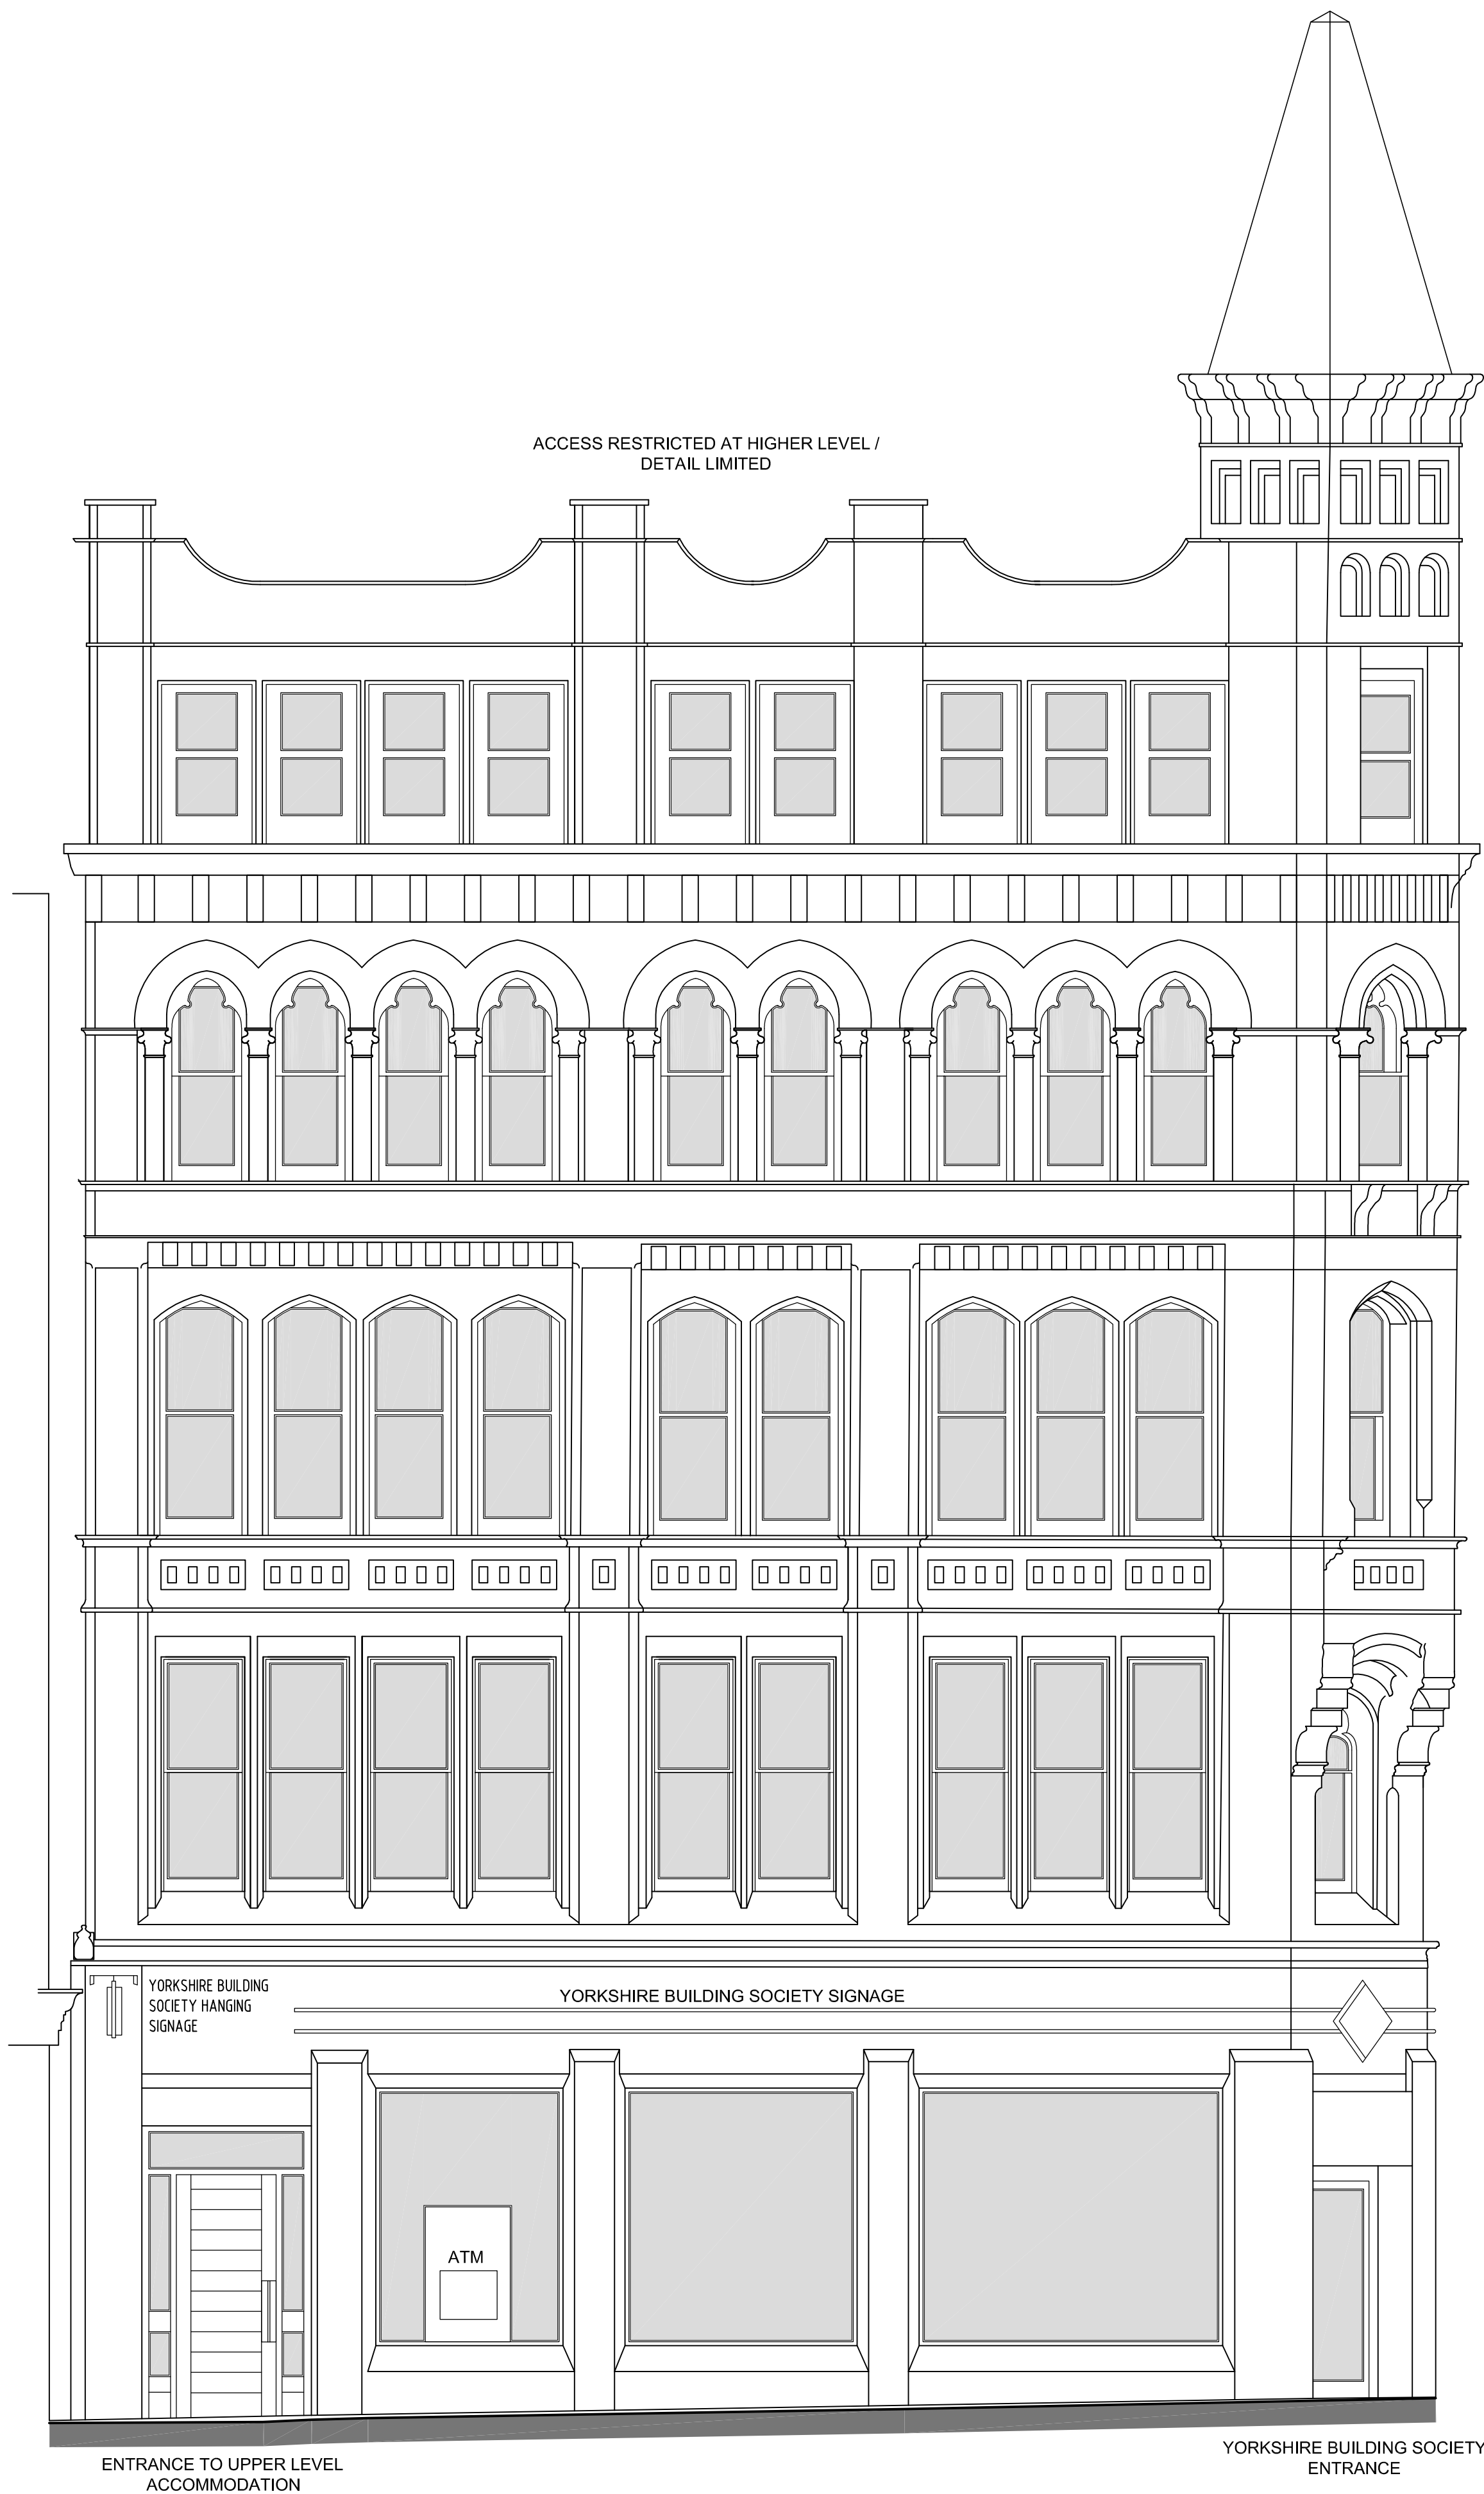

PROPOSED PICCADILLY ELEVATION
P.201
SCALE 1:50

SCALE BAR
(1:50 @ A1)
(1:100 @ A3)

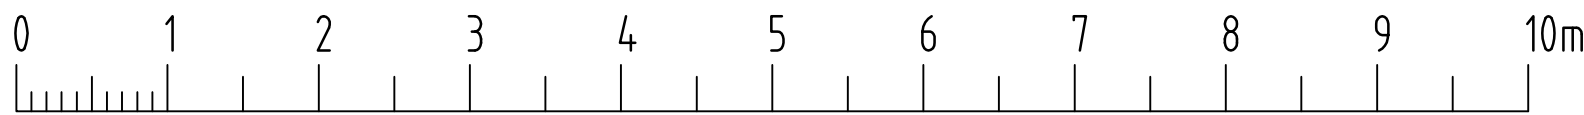

NOTES

1. GENERAL:
 - 1.1 DO NOT SCALE FROM THIS DRAWING. CHECK ALL DIMENSIONS AND CONDITIONS ON SITE.
 - 1.2 ALL WORKS TO BE CARRIED OUT IN ACCORDANCE WITH CURRENT HEALTH & SAFETY (INCLUDING COMI) REGULATIONS. ALL WORKS TO COMPLY WITH CURRENT BRITISH STANDARDS, CODES OF PRACTICE, BUILDING REGULATIONS AND APPROPRIATE EUROPEAN STANDARDS.
 - 1.3 ALL STRUCTURAL WORK IS TO BE CARRIED OUT IN ACCORDANCE WITH THE STRUCTURAL ENGINEER'S DETAILS AND CALCULATIONS.
 - 1.4 PRECISE POSITIONS OF ALL FIXTURES AND FITTINGS IS SUBJECT TO CONFIRMATION ON SITE.
 - 1.5 THIS DRAWING IS PRODUCED FOR PLANNING APPLICATION ONLY AND SHOULD NOT BE USED FOR ANY OTHER PURPOSES.
 - 1.6 ALL INFORMATION SHOWN ON THIS EXISTING DRAWING IS BASED ON SURVEY DRAWING NUMBER EAST17-20-02 PRODUCED BY 'EA LONDON SURVEY COMPANY'.

REV	DATE	DESCRIPTION	BY
DRG	STATUS	PLANNING	
DRAWN BY		ISP DRAWING SOLUTIONS	
JOB TITLE		YORKSHIRE BUILDING SOCIETY 17 PICCADILLY, MANCHESTER	
DRG TITLE		SCHEME B – PROPOSED WORKS PICCADILLY ELEVATION	
JOB NO		DRG NO	REV
1192		P.221	/
SCALE		1:50 ● A1	1:100 ● A3
DRN		DATE	IP
		04/2021	