


Exbury Street 6 - SP

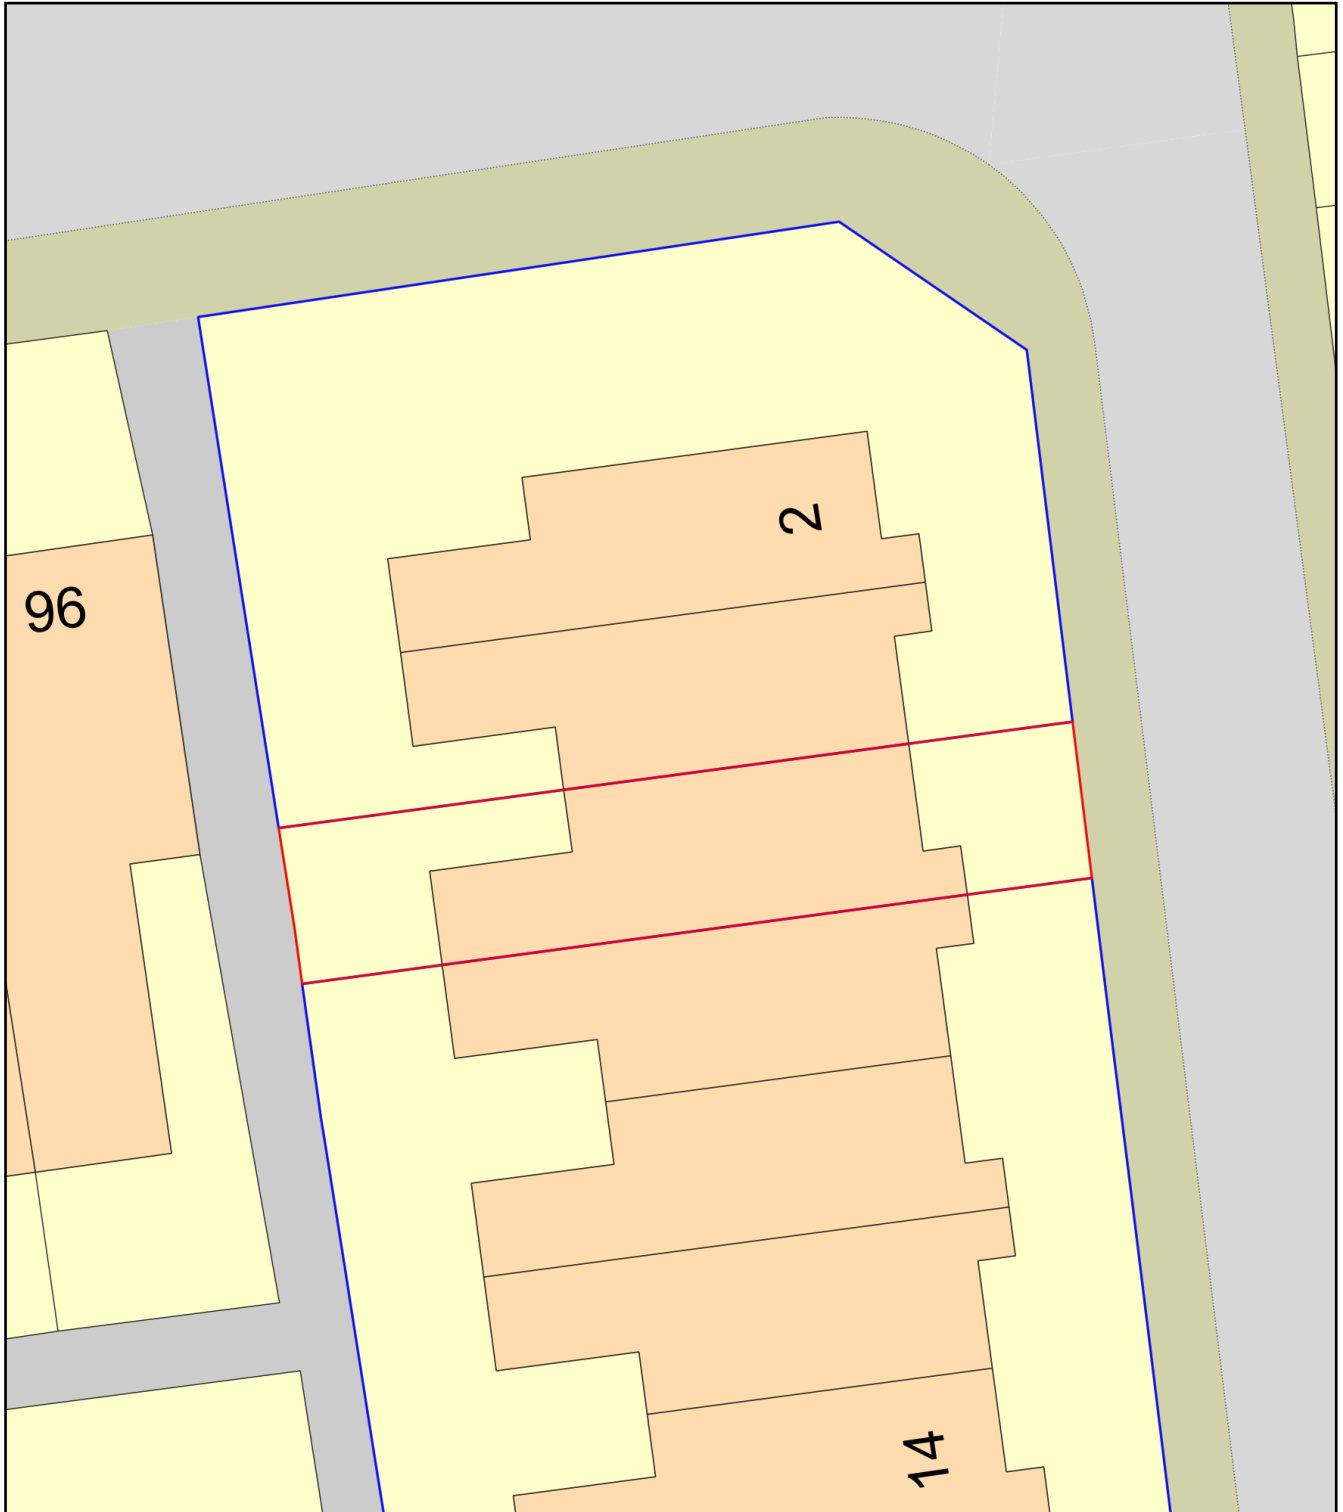

0 10
Metres



Plan Produced for: Exbury Street 6

Date Produced: 21 Apr 2021

Plan Reference Number: TQRQM21111141310292

Scale: 1:200 @ A4