
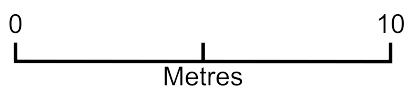


Richmond Road 4 - SP

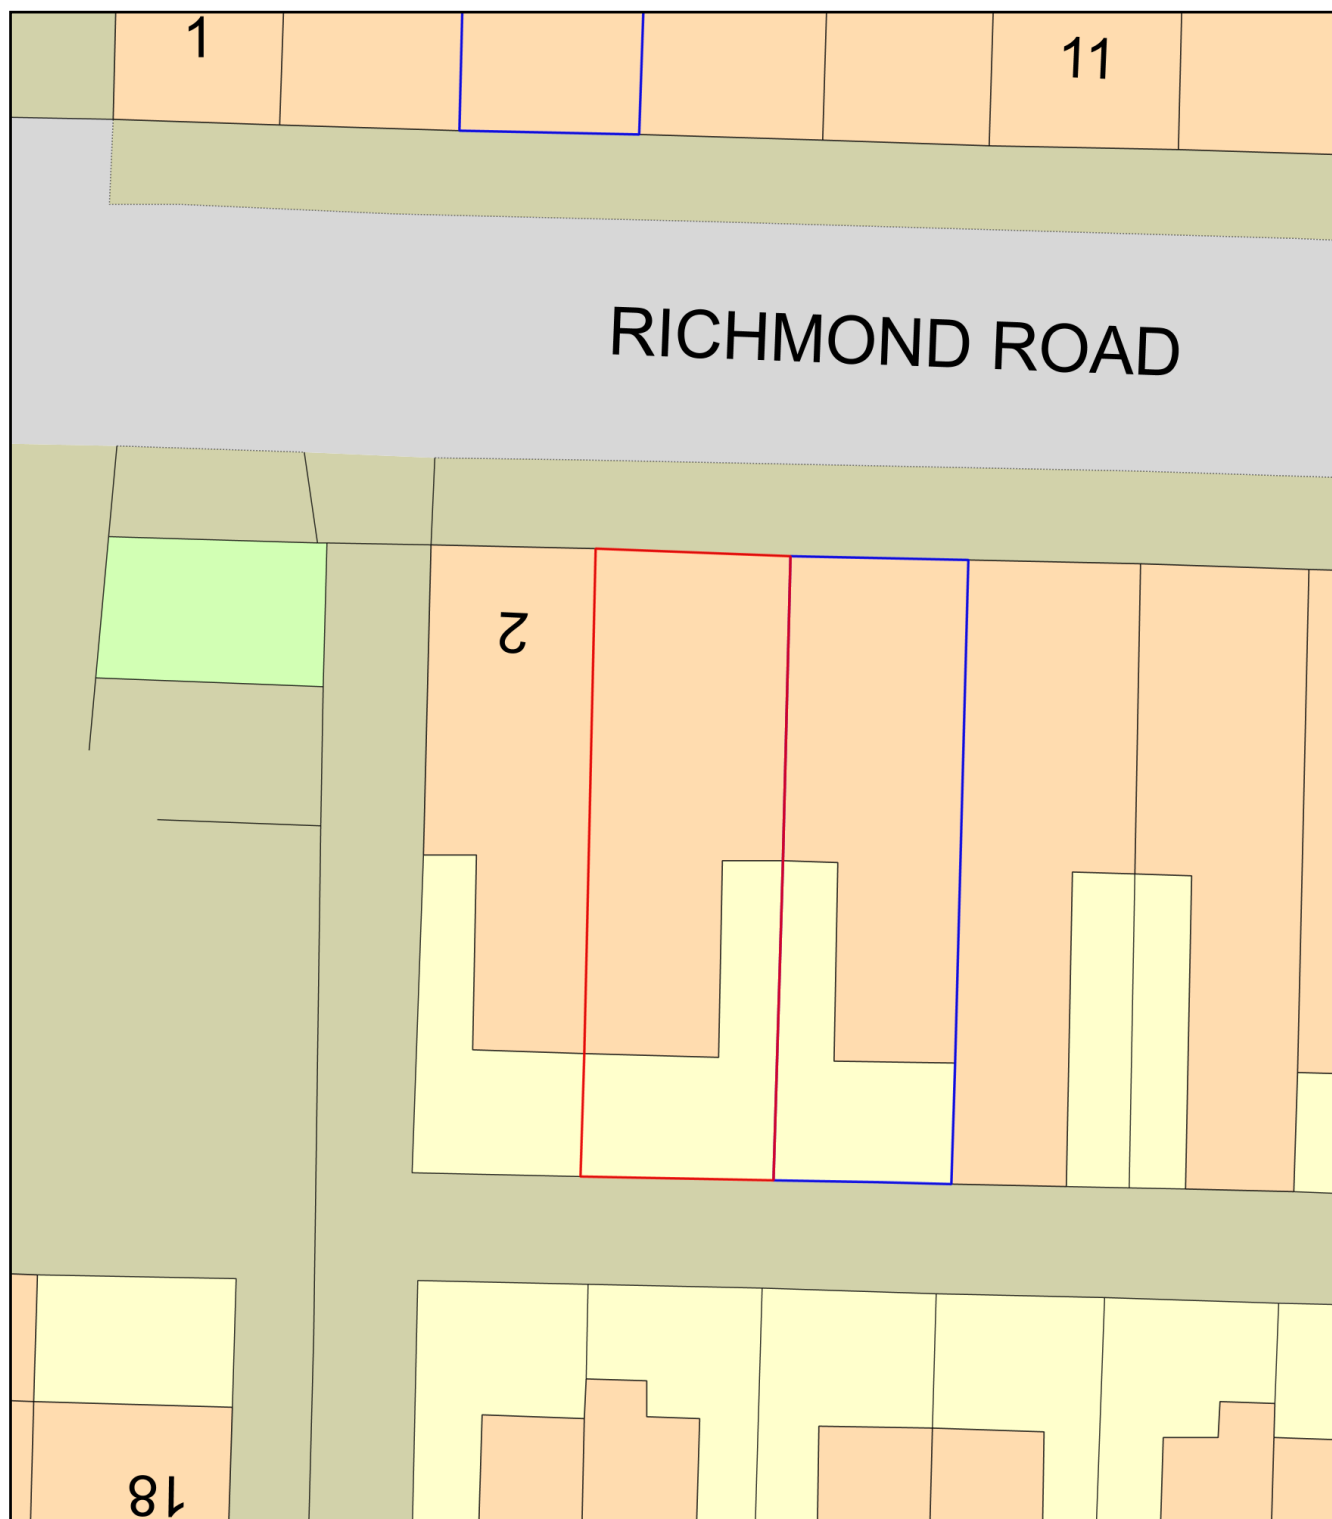

Plan Produced for: Richmond Road 4

Date Produced: 21 Apr 2021

Plan Reference Number: TQRQM21111151413347

Scale: 1:200 @ A4