




plan of refuse enclosure

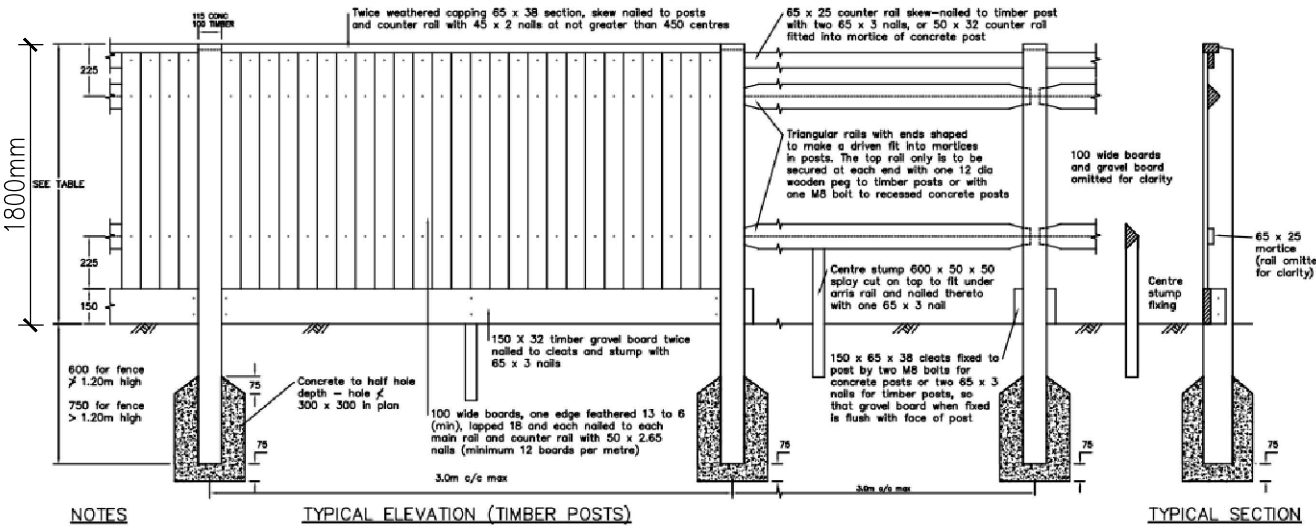

NOTES

- 1 Fencing to comply with B.S. 1722.5 and the Specification.
- 2 Height of fence above ground is nominal and shall be varied to achieve a satisfactory vertical alignment.
- 3 Ground shall be trimmed where necessary for bottom of fence.
- 4 Posts and rails to be purpose cut and morticed to facilitate changes in direction.
- 5 The third rail, if required, is located at half the fence height.
- 6 Posts to be located on landowner's side of fence.
- 7 Posts shall be provided at intervals not exceeding 3.0m.
- 8 Tops of posts to be rounded or prismatic, ridged or chamfered 25mm.
- 9 Concrete for foundations to be Grade ST2.
- 10 Post holes to be rammed/backfilled with selected excavated material no sooner than 24 hours after placing concrete.
- 11 All dimensions are in millimetres unless otherwise stated.

TYPICAL ELEVATION (TIMBER POSTS)

CLOSE BOARDED FENCE

With concrete posts:

BCM(HEIGHT)

With timber posts:

BW(HEIGHT)

Where height = height in centimetres -
i.e. BCM 105 is 1.05m high

STANDARD FENCE DIMENSIONS

HEIGHT OF FENCING AT POSTS/m	NO. TRIANGULAR SECTION	RAILS/mm		POST LENGTH/m		POST SECTION/mm	
		TIMBER	CONCRETE	TIMBER	CONCRETE	TIMBER	CONCRETE (RECESSED)
1.05	2	75 x 75	1.67	1.75	100 x 100	140 x 115	
1.20	2	75 x 75	1.87	1.90	125 x 100	140 x 115	
1.50	3	75 x 75	2.07	2.35	125 x 100	140 x 115	
1.65	3	75 x 75	2.42	2.50	125 x 100	140 x 115	
1.80	3	87 x 87	2.62	2.65	125 x 100	140 x 115	

* Tapering to 100 x 115

elevation to refuse enclosure

REFUSE STORAGE DETAIL
MODULAR WORKSPACE ON LAND BETWEEN MANOR STREET & CAKEBREAD STREET

SCALE 1:50 @ A3

FOB Design (UK) Ltd
72A Water Lane,
Wilmslow, Cheshire. SK9 5BB
01625 251644
office@fob-design.com www.fob-design.com

REV	DATE	DRAWN BY
XXX		
Copyright of fob design (UK) Ltd, all rights reserved. All information contained within this drawing remains the property of fob design. The information should not be reproduced in whole or part or modified without written consent of fob design. No information within this drawing should be modified or disclosed or passed onto third parties without written consent of fob design. Do not scale from drawing.		
PROPOSED MODULAR WORKSPACE		
XXX		
XXX		
Drawn	XXX	Status
Checked	XXX	Original
Date	JAN 22	Scale
PL 06		1:500@A3