15 ADA STREET, BLACKLEY


PLANNING APPROVAL




EXISTING REAR ELEVATION
(SCALE 1:50)




EXISTING FRONT ELEVATION
(SCALE 1:50)

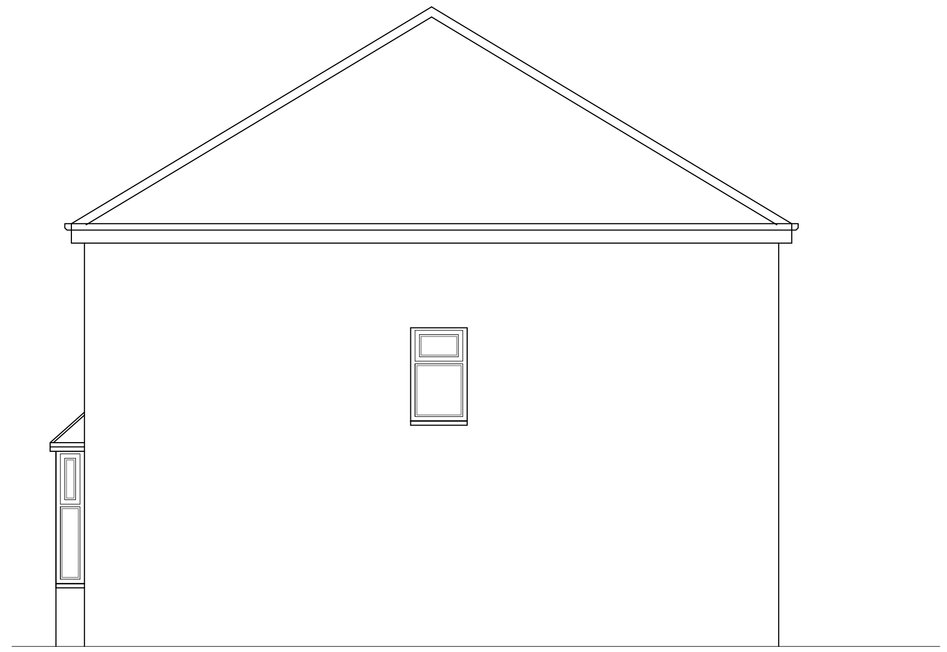


EXISTING RIGHT SIDE ELEVATION
(SCALE 1:50)

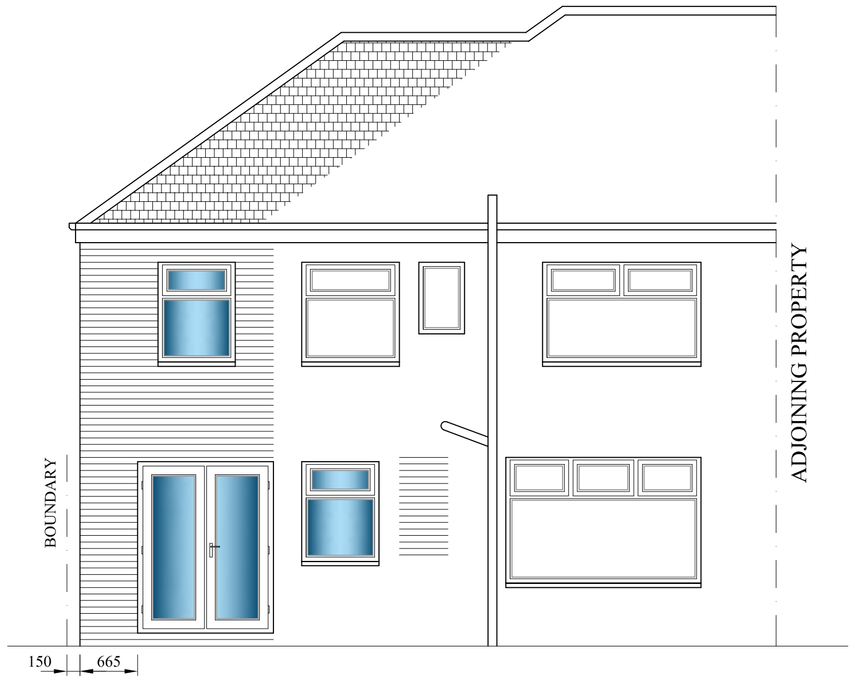

PROPOSED REAR ELEVATION
(SCALE 1:50)

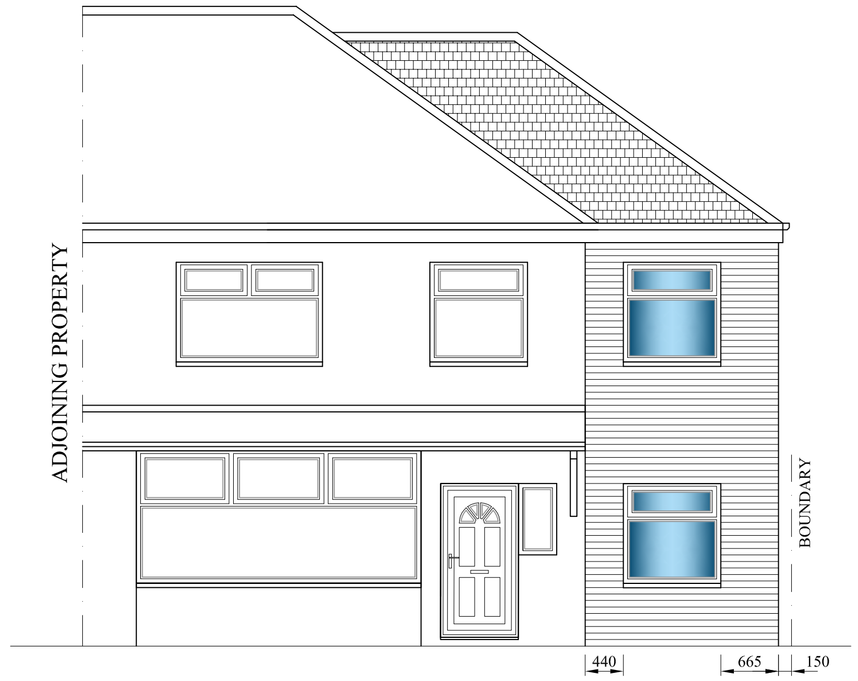

PROPOSED FRONT ELEVATION
(SCALE 1:50)

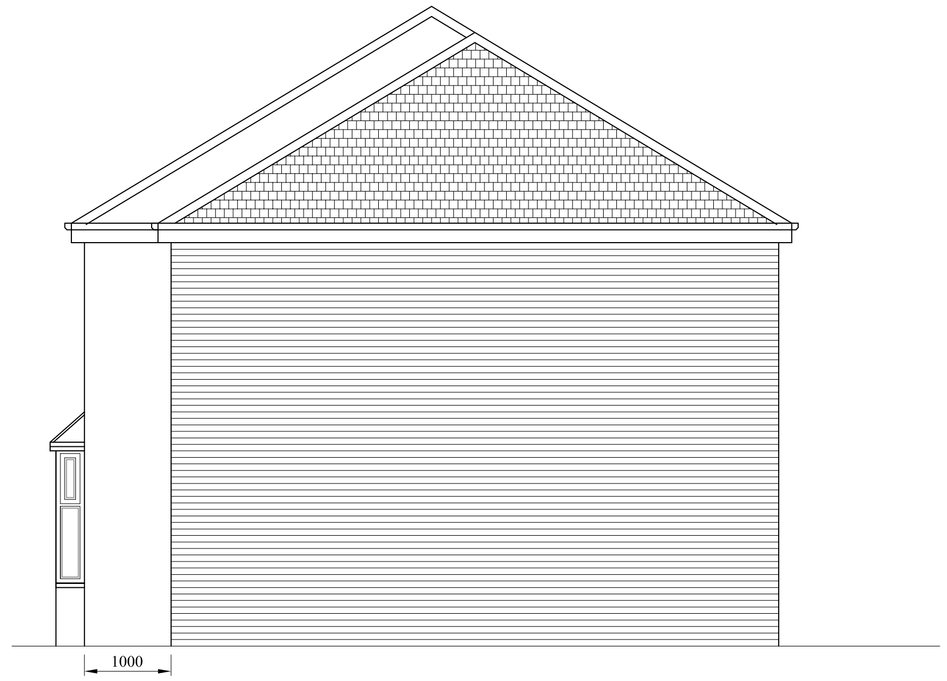

PROPOSED RIGHT SIDE ELEVATION
(SCALE 1:50)

1:50
1m 0 1m 2m 3m 4m 5m

B	28.04.21	ISSUED FOR PLANNING APPROVAL
A	21.02.21	ISSUED FOR PLANNING APPROVAL

DRAWING STATUS: PLANNING APPROVAL

PROJECT:
15 ADA STREET
BLACKLEY

TITLE:
PROPOSED TWO STOREY SIDE EXTENSION

SCALE @ SIZE:	STATUS:	DATE:
1:50 @ A1 U.N.O	PLANNING APP.	FEB. '21

PROJECT No:	DRAWING No:	REV:
AS-001	002	B