




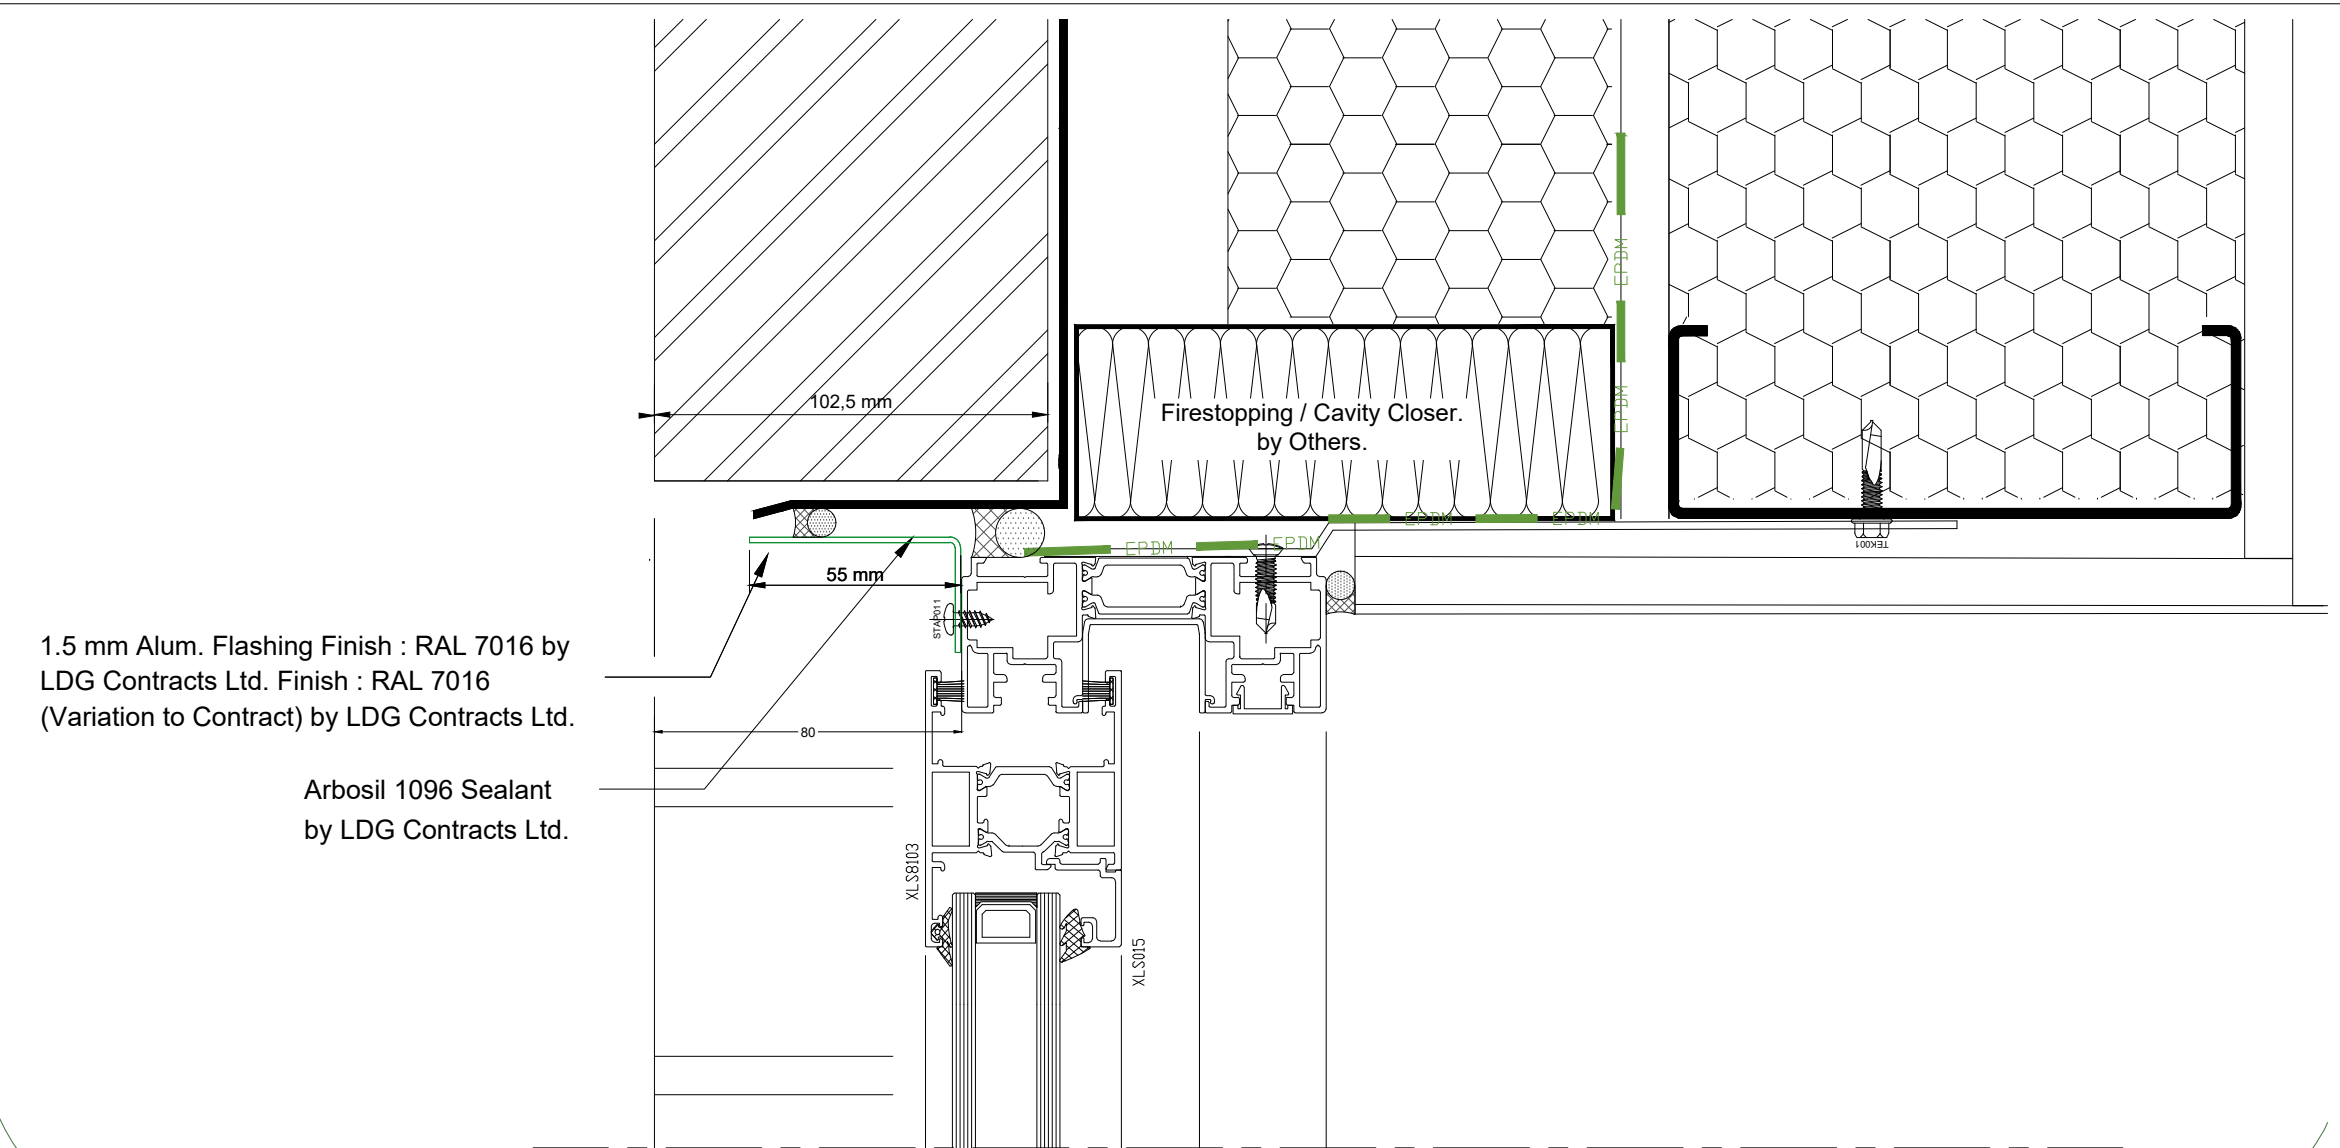


01 Typical Sliding Door Head Detail into Brickwork.
Scale: 1:2

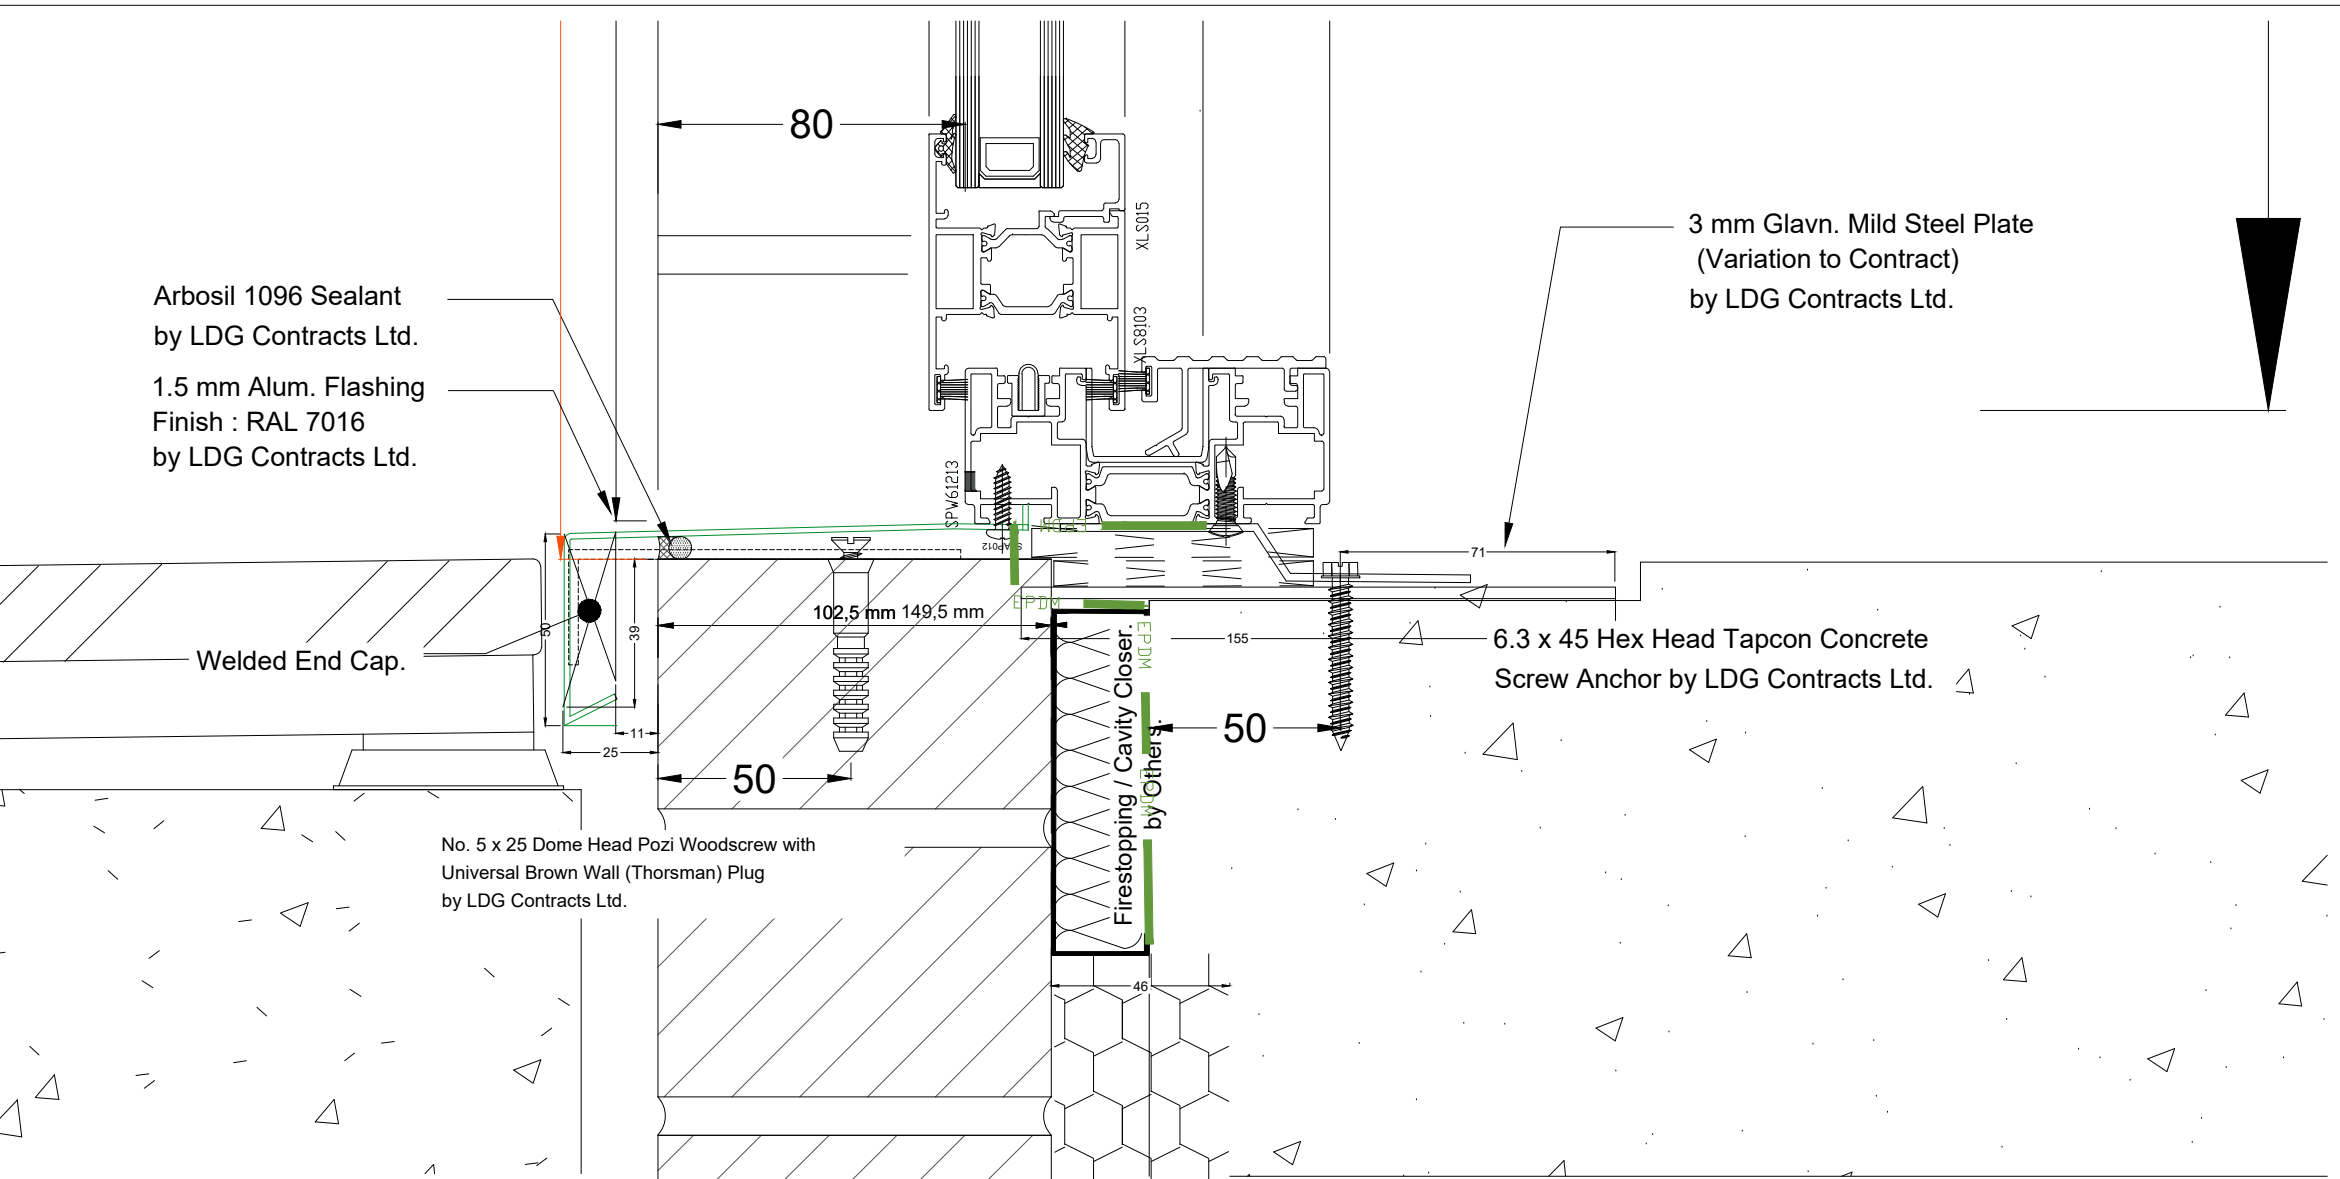


02 Typical Sliding Door Cill Detail into Brickwork.
Scale: 1:2

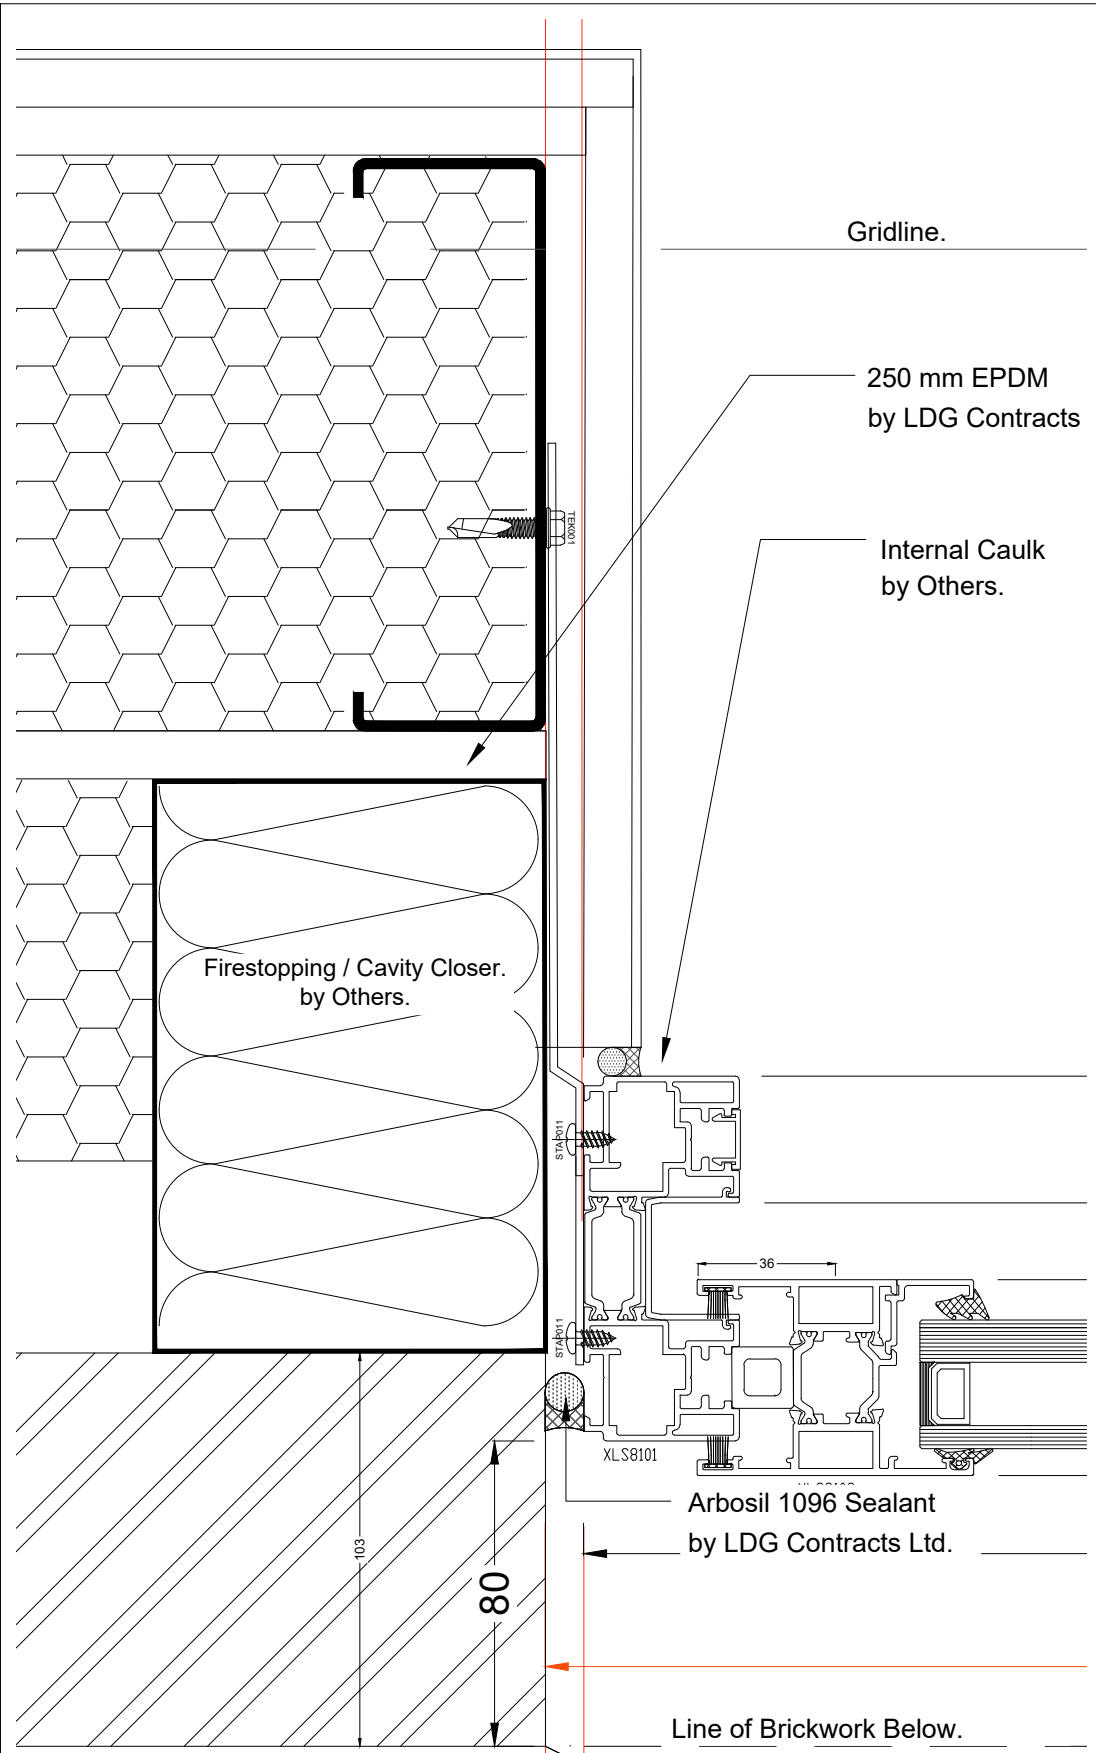


03 Typical Sliding L/H Jamb Detail.
Scale: 1:2

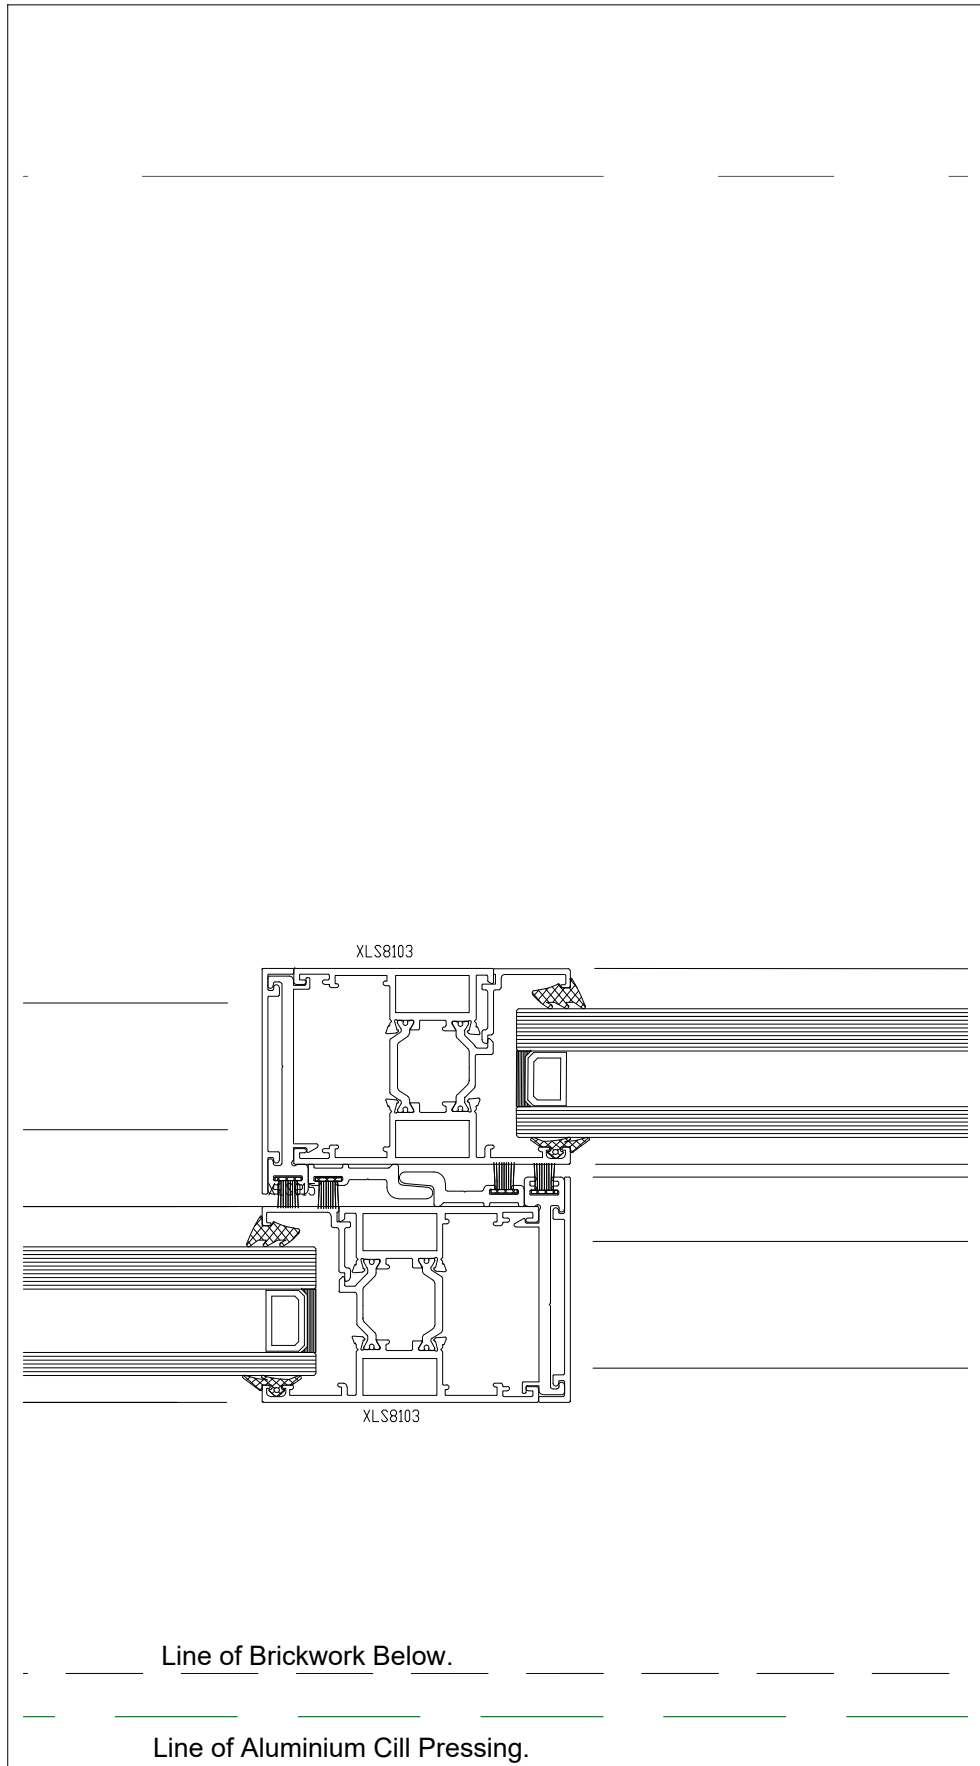


04 Typical Sliding Door Interlock Detail.
Scale: 1:2

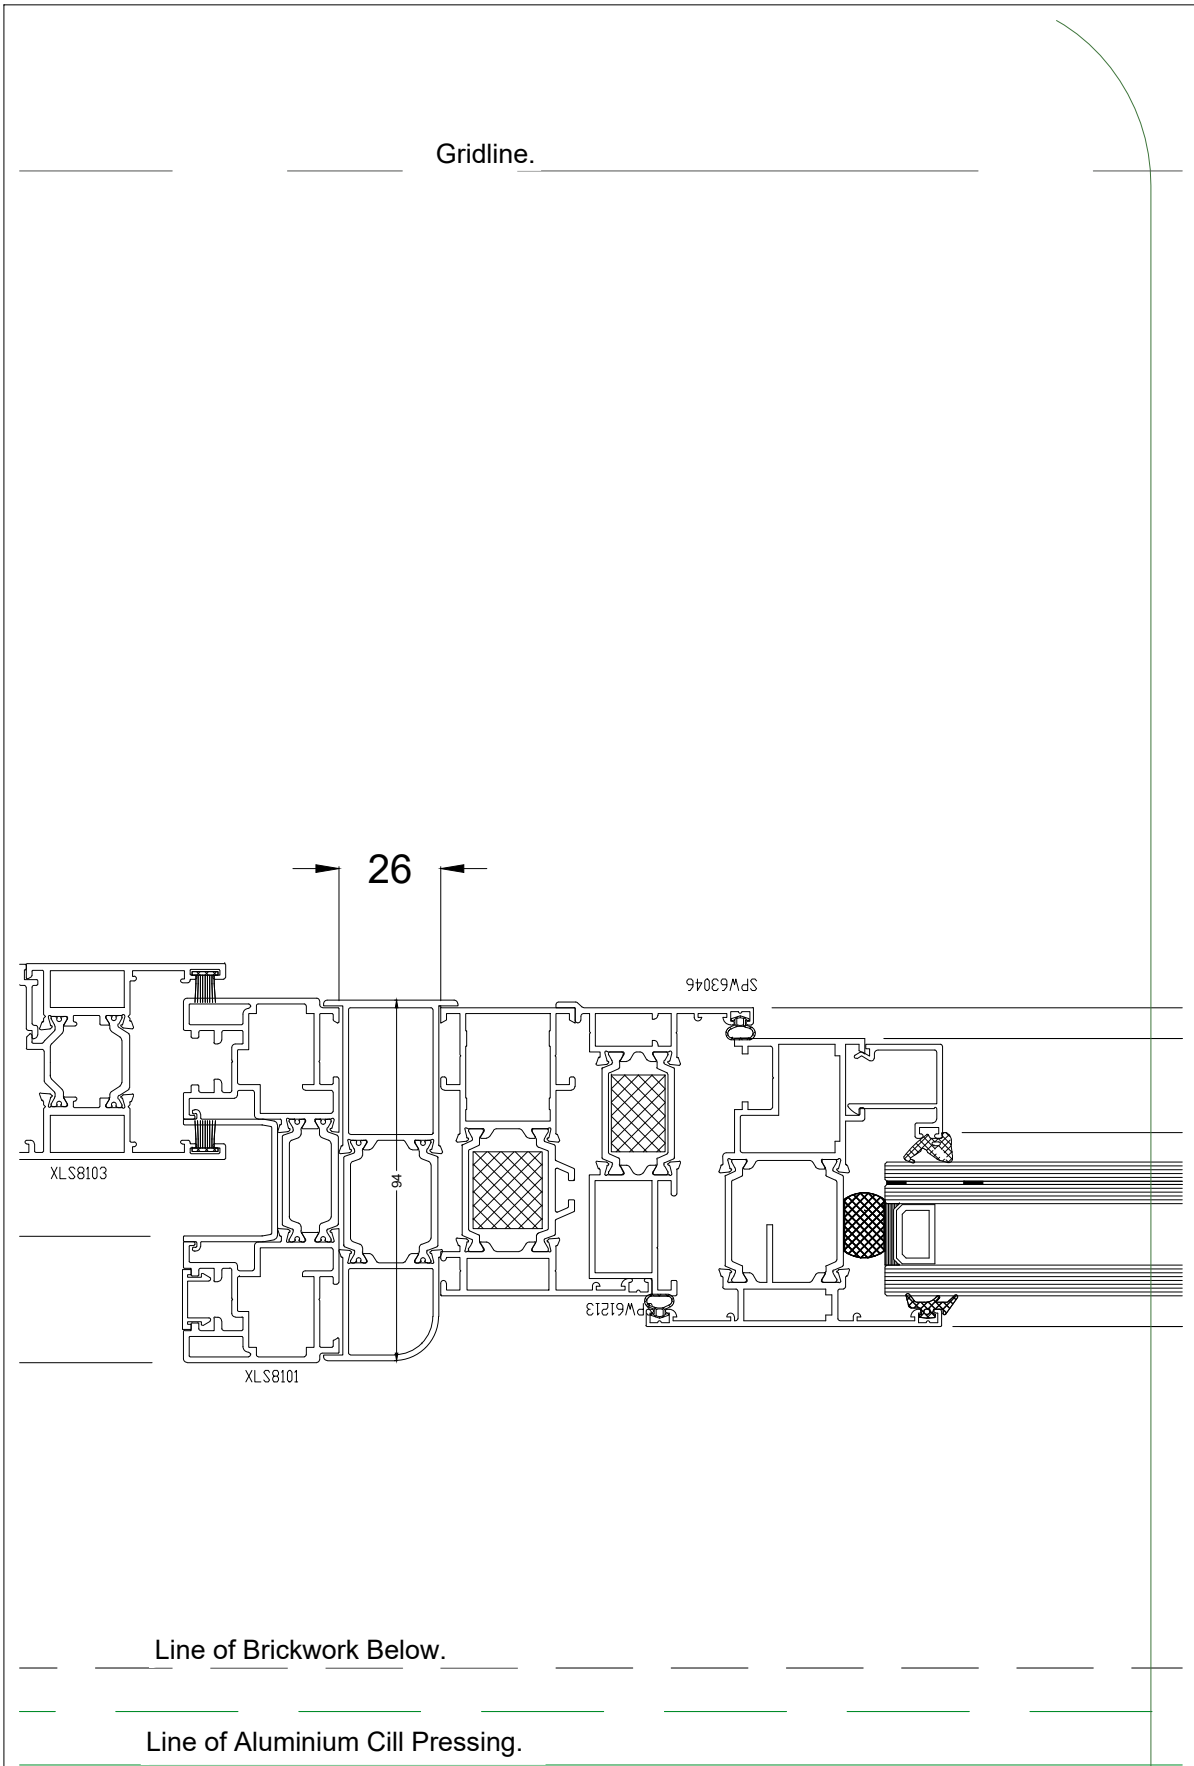

04 Typical Sliding Door / Vent Detail.
Scale: 1:2

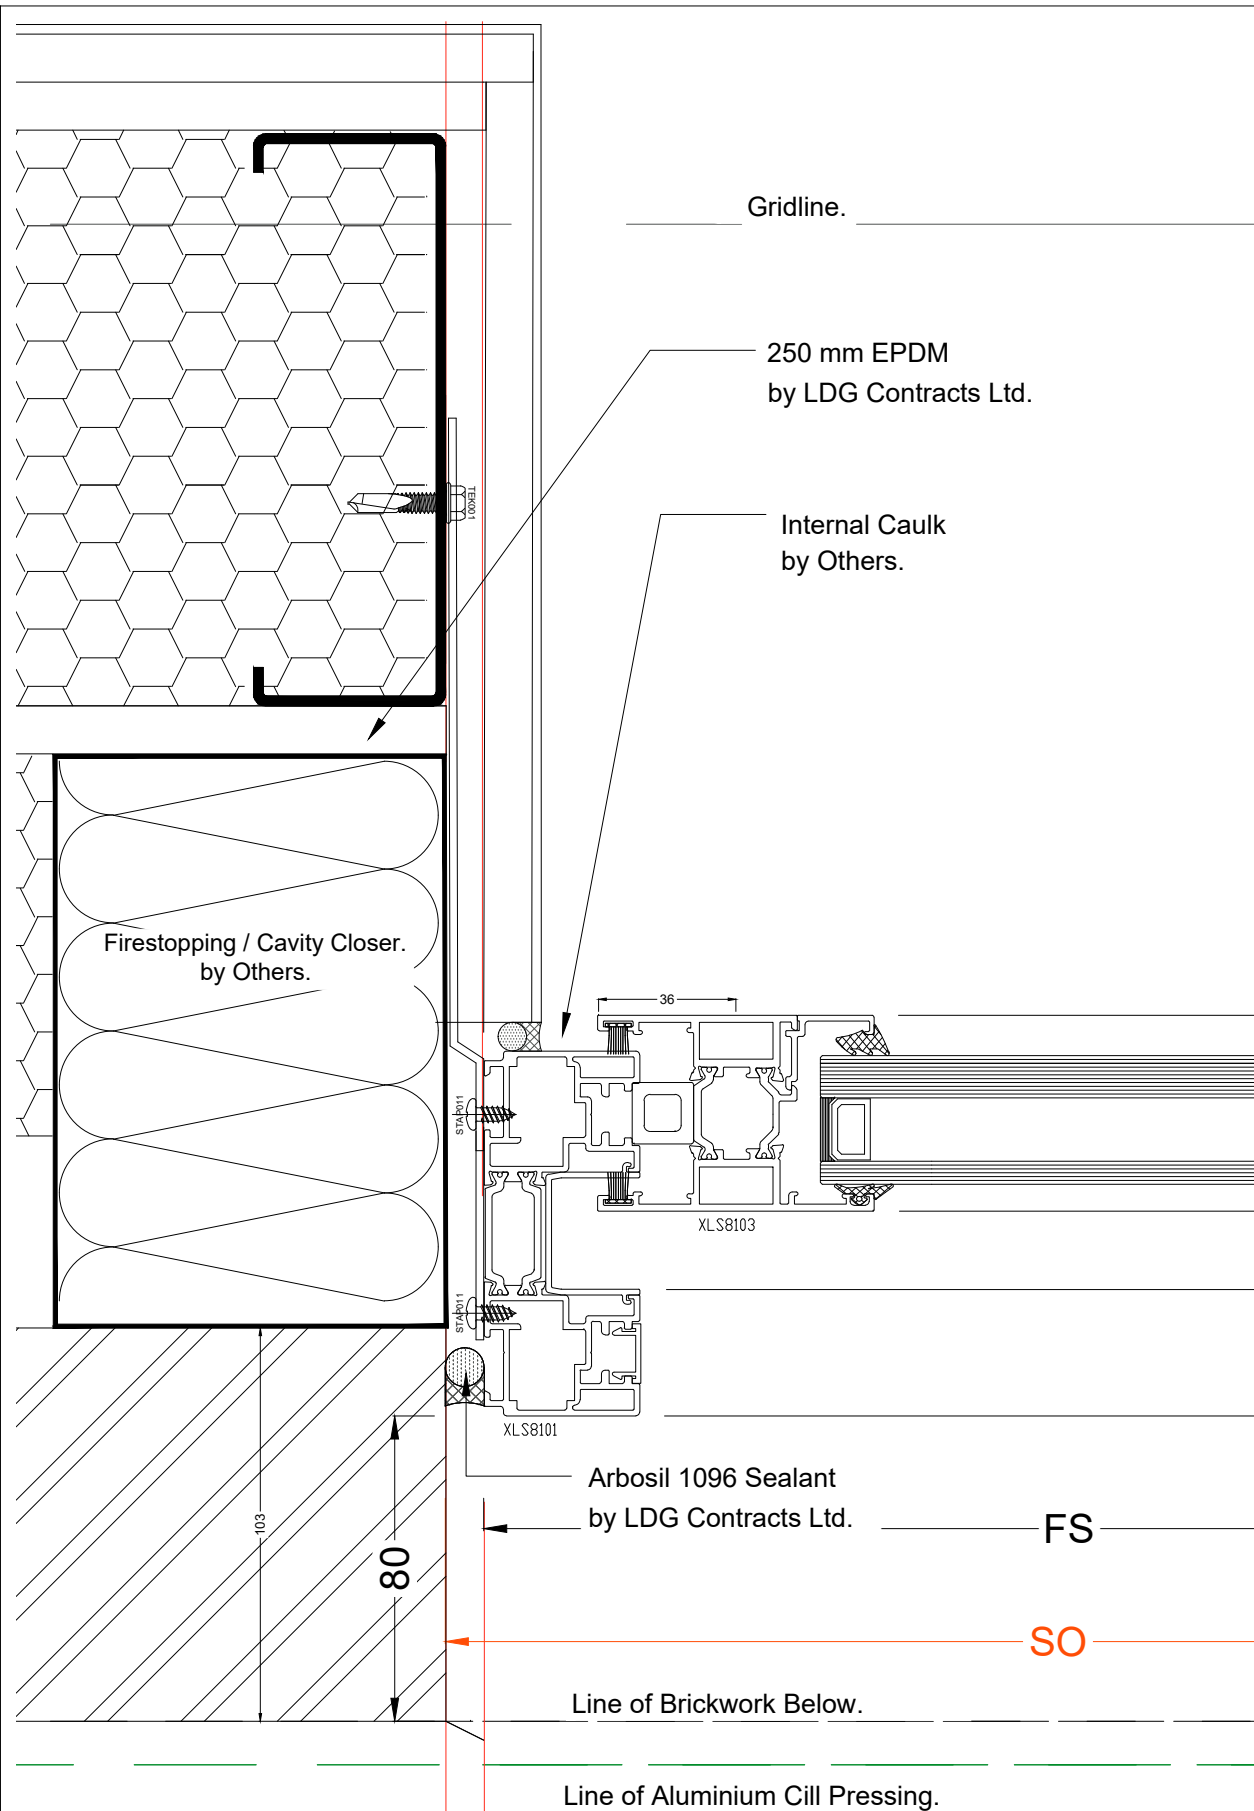

03 Typical Sliding Door L/H Jamb Detail (Fixed).
Scale: 1:2

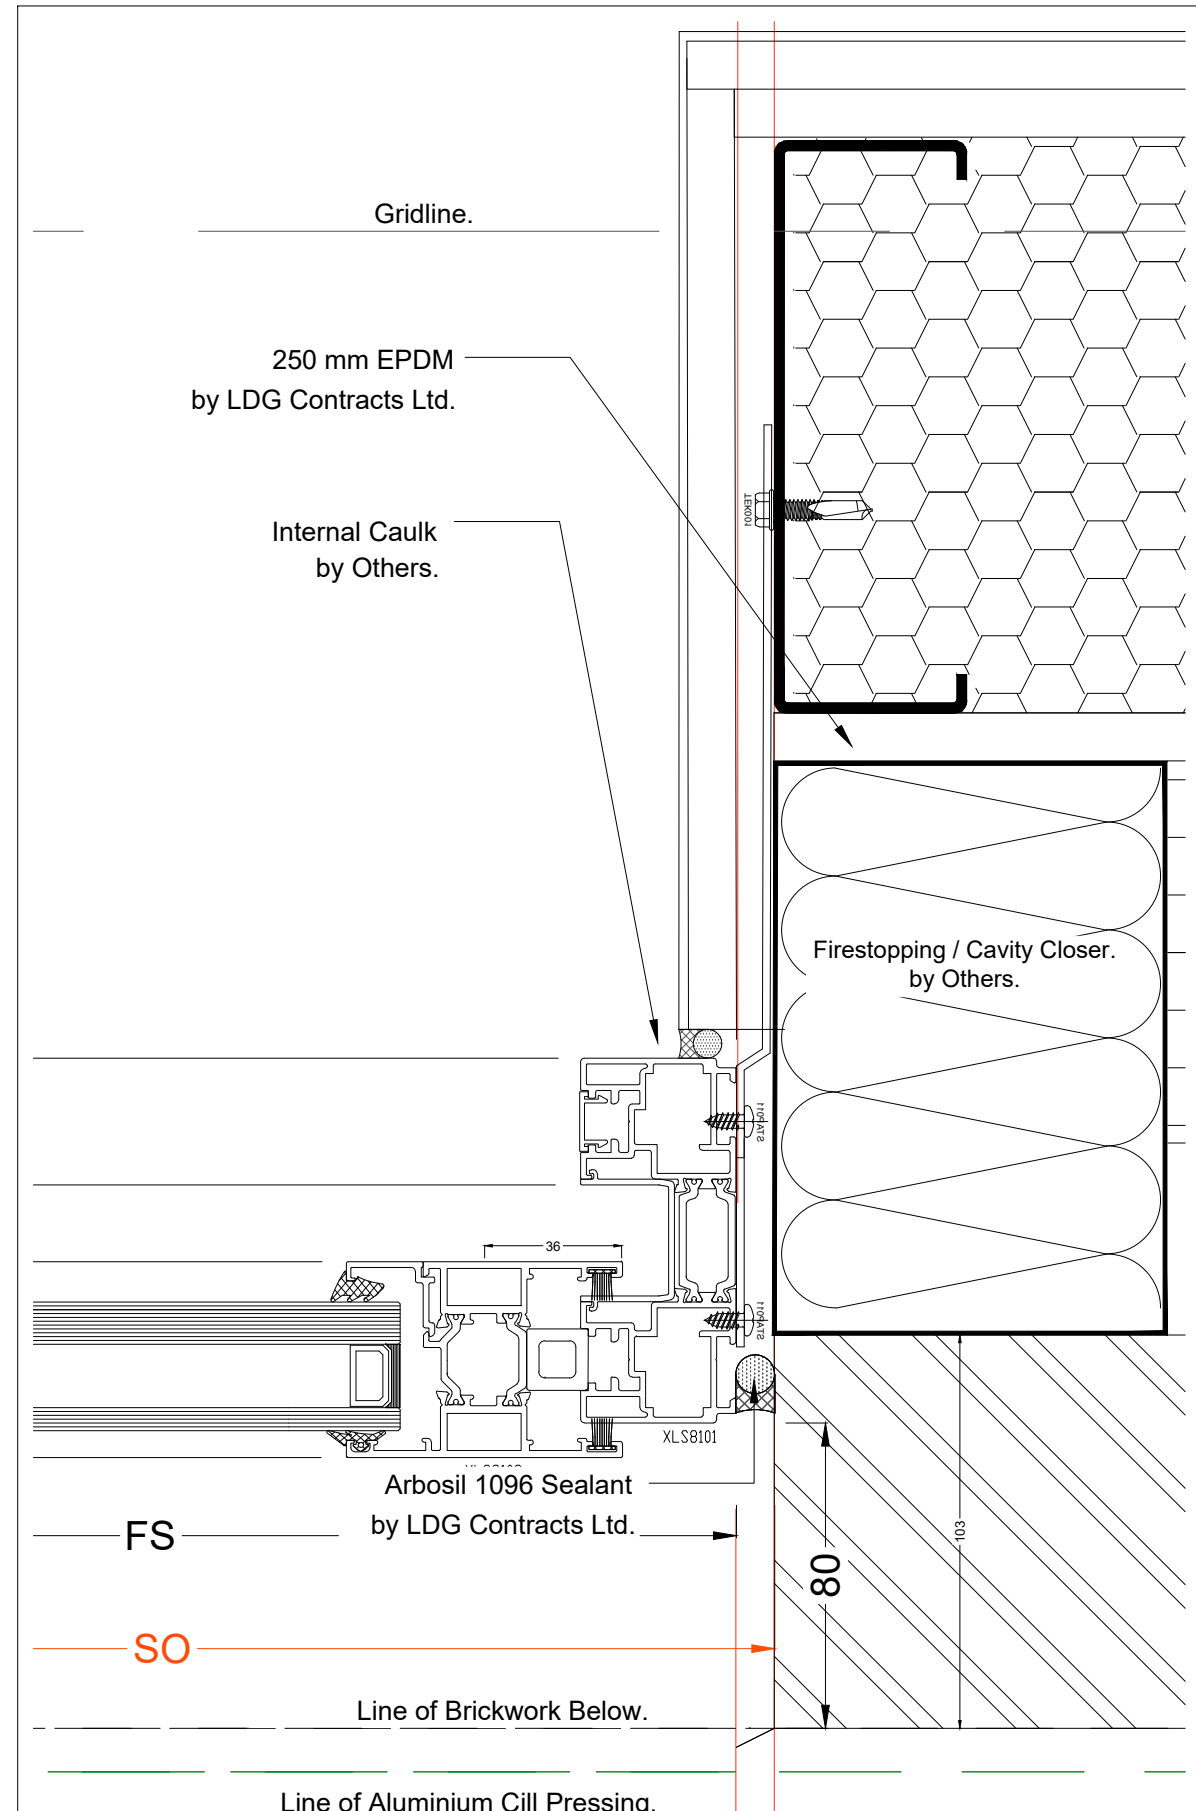

03 Typical Sliding R/H Jamb Detail (Return).
Scale: 1:2

RELEASED FOR
MANUFACTURE
DATE: 17-05-21

RELEASED FOR
MATERIAL ORDER
DATE: 30-3-21

02	Revised as per Contractors comments. CONSTRUCTION ISSUE.	17-05-21
01	Revised as per architects Comments.	3-05-21
00	FIRST ISSUE	30-03-21
REV	DESCRIPTION	DATE

LDG Contracts Ltd.
Havelock Street
Preston
PR1 7NL
TEL: 01772 200002/3
FAX: 01772 258789



TITLE			
Window Details.			
PROJECT			
Oldham Rd Apartments, Manchester.			
CLIENT			
Cheshire Cheese Assets Ltd.			
ARCHITECT			
AEW ARCHITECTS.			
CONTRACTOR			
ABGi Construction Ltd.			
JOB NO.	SCALE	DRAWN BY	CHECKED
108909	N.T.S. @ A1	M Hopkinson	-
DRAWING NO. Z101	REV. 02	STATUS	CONSTRUCTION
		DATE	Mar '21

DETAILS EMBODY CURRENT DESIGNS BUT WE RESERVE THE RIGHT TO CHANGE OR MODIFY SECTIONS & FITTINGS

SIZE VARIATIONS :
BAR LENGTHS AND FRAME SIZES +/- 1.5mm.
COMPOSITE INSTALLATIONS MAY EXCEED THIS.

ALL DIMENSIONS ARE SHOWN IN MILLIMETRES
GLAZING TO BE FABRICATED ONLY AFTER THE FINAL
OPENING DIMENSIONS HAVE BEEN CONFIRMED.