




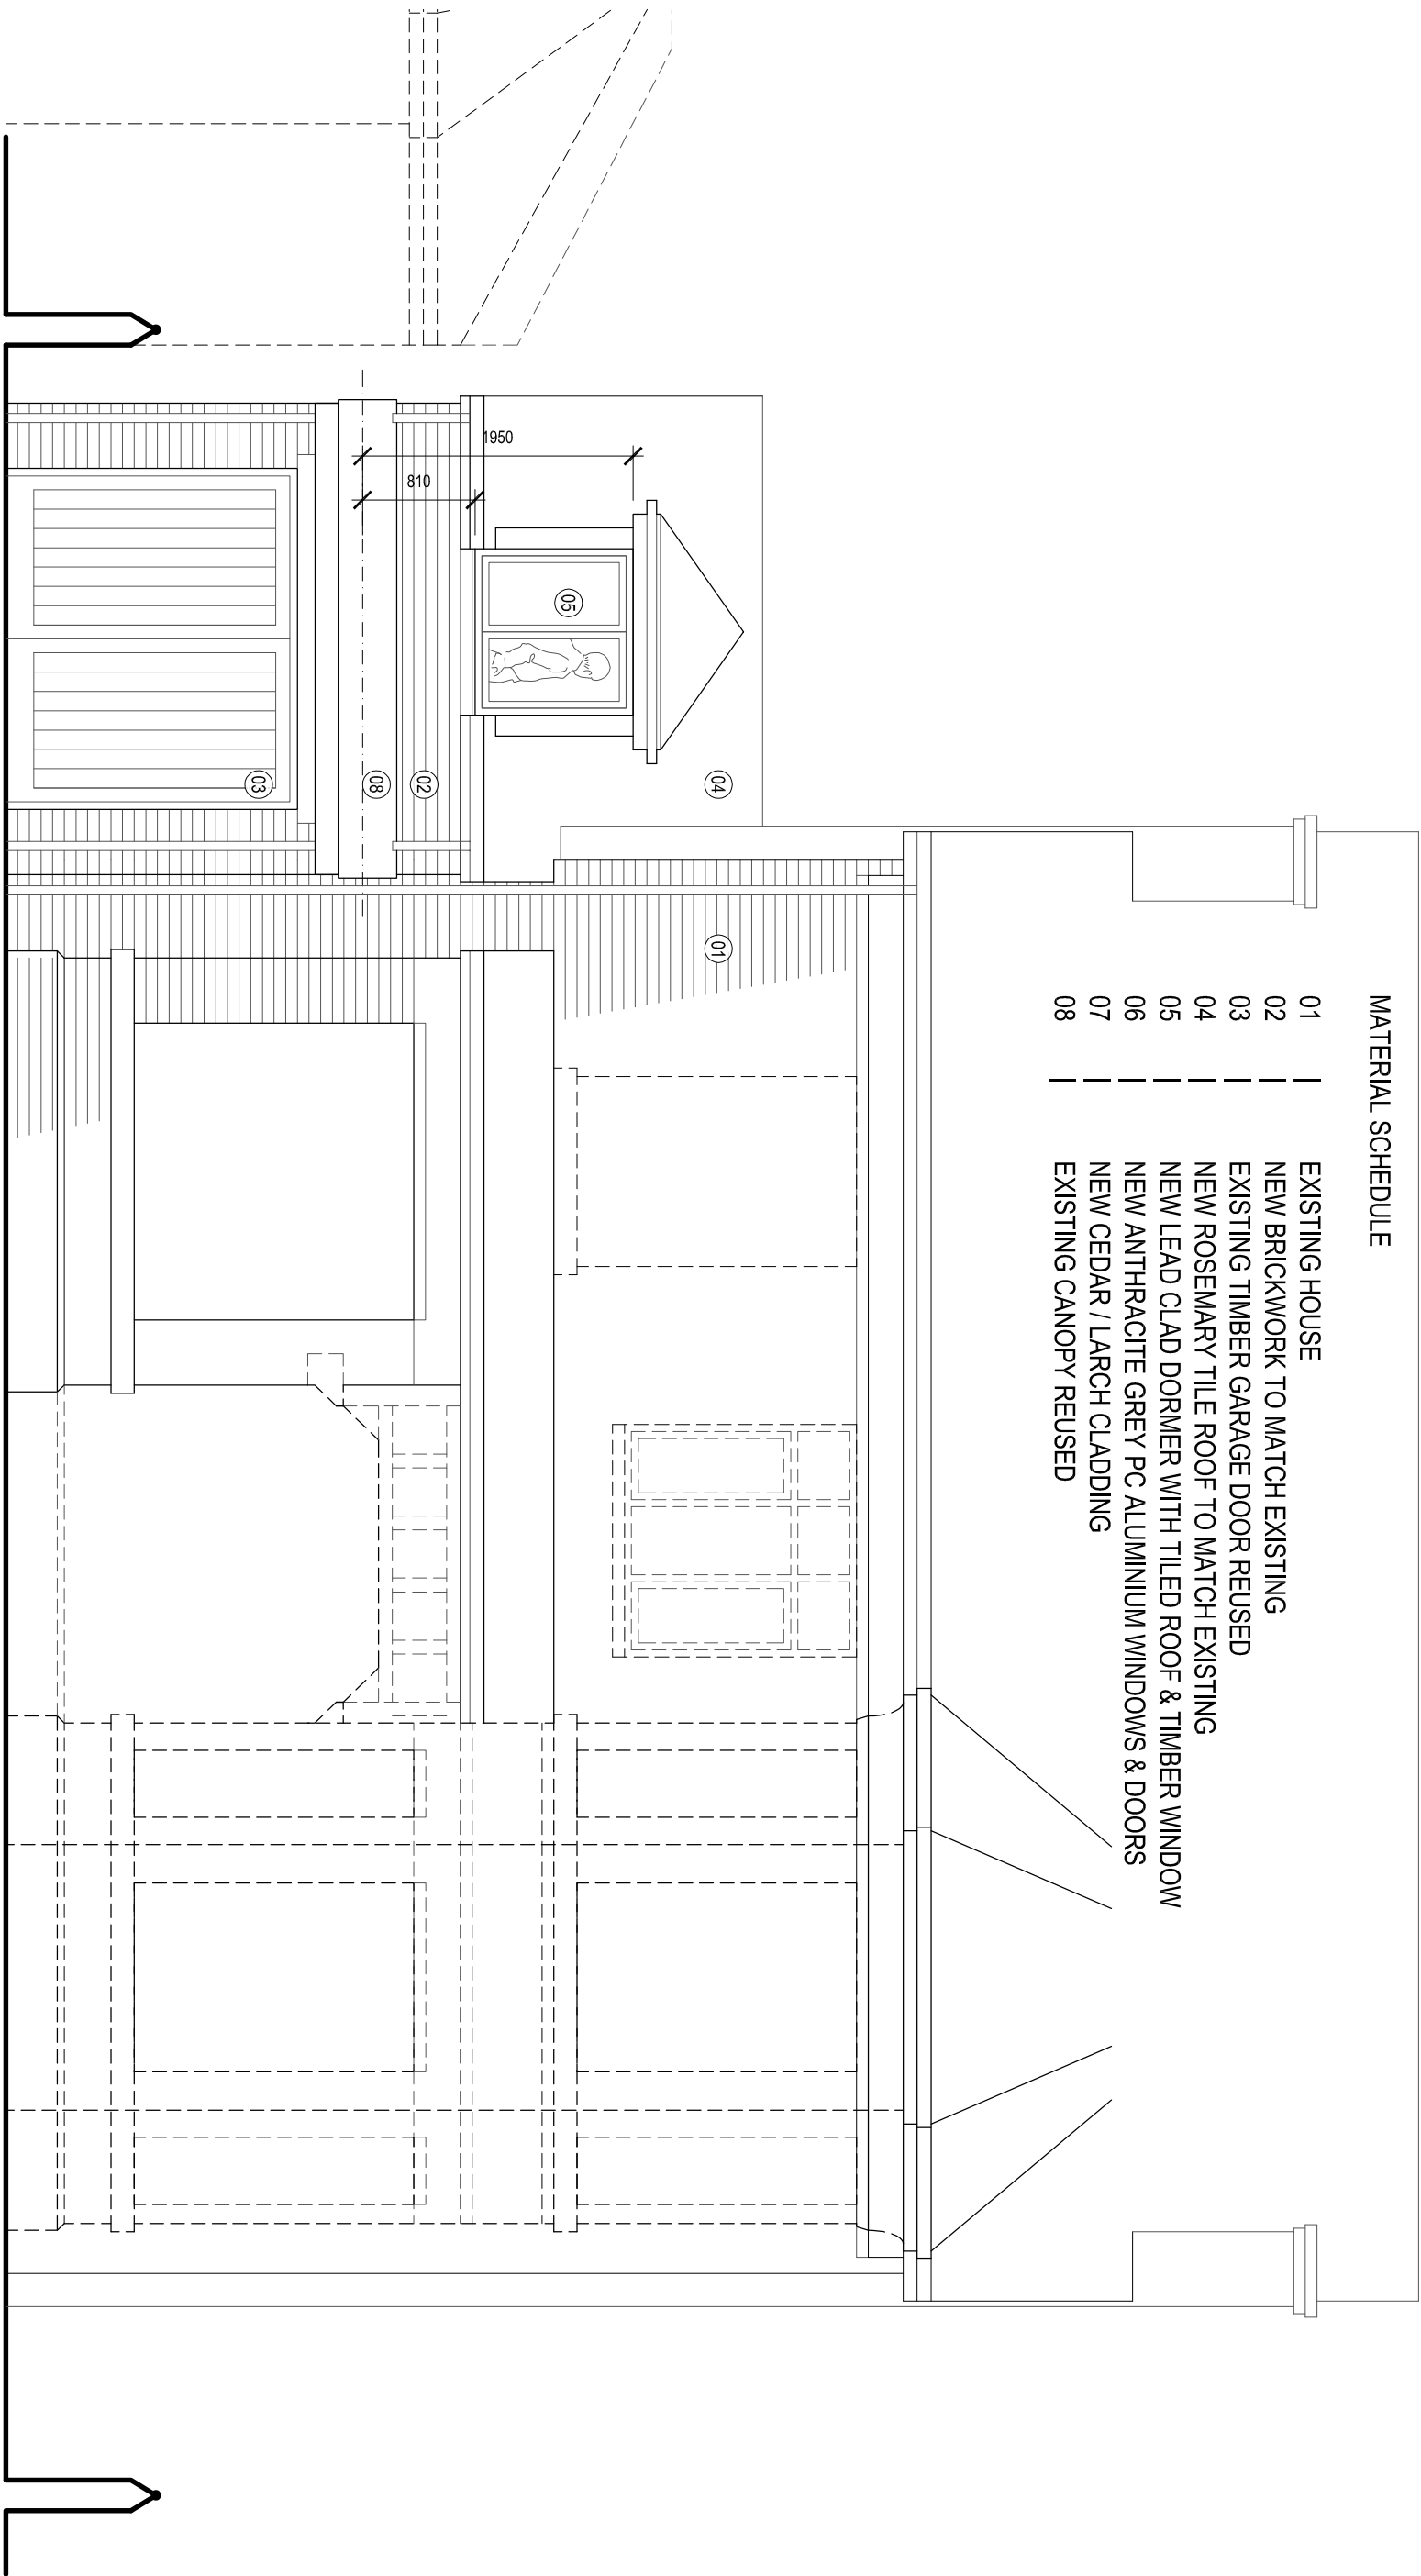

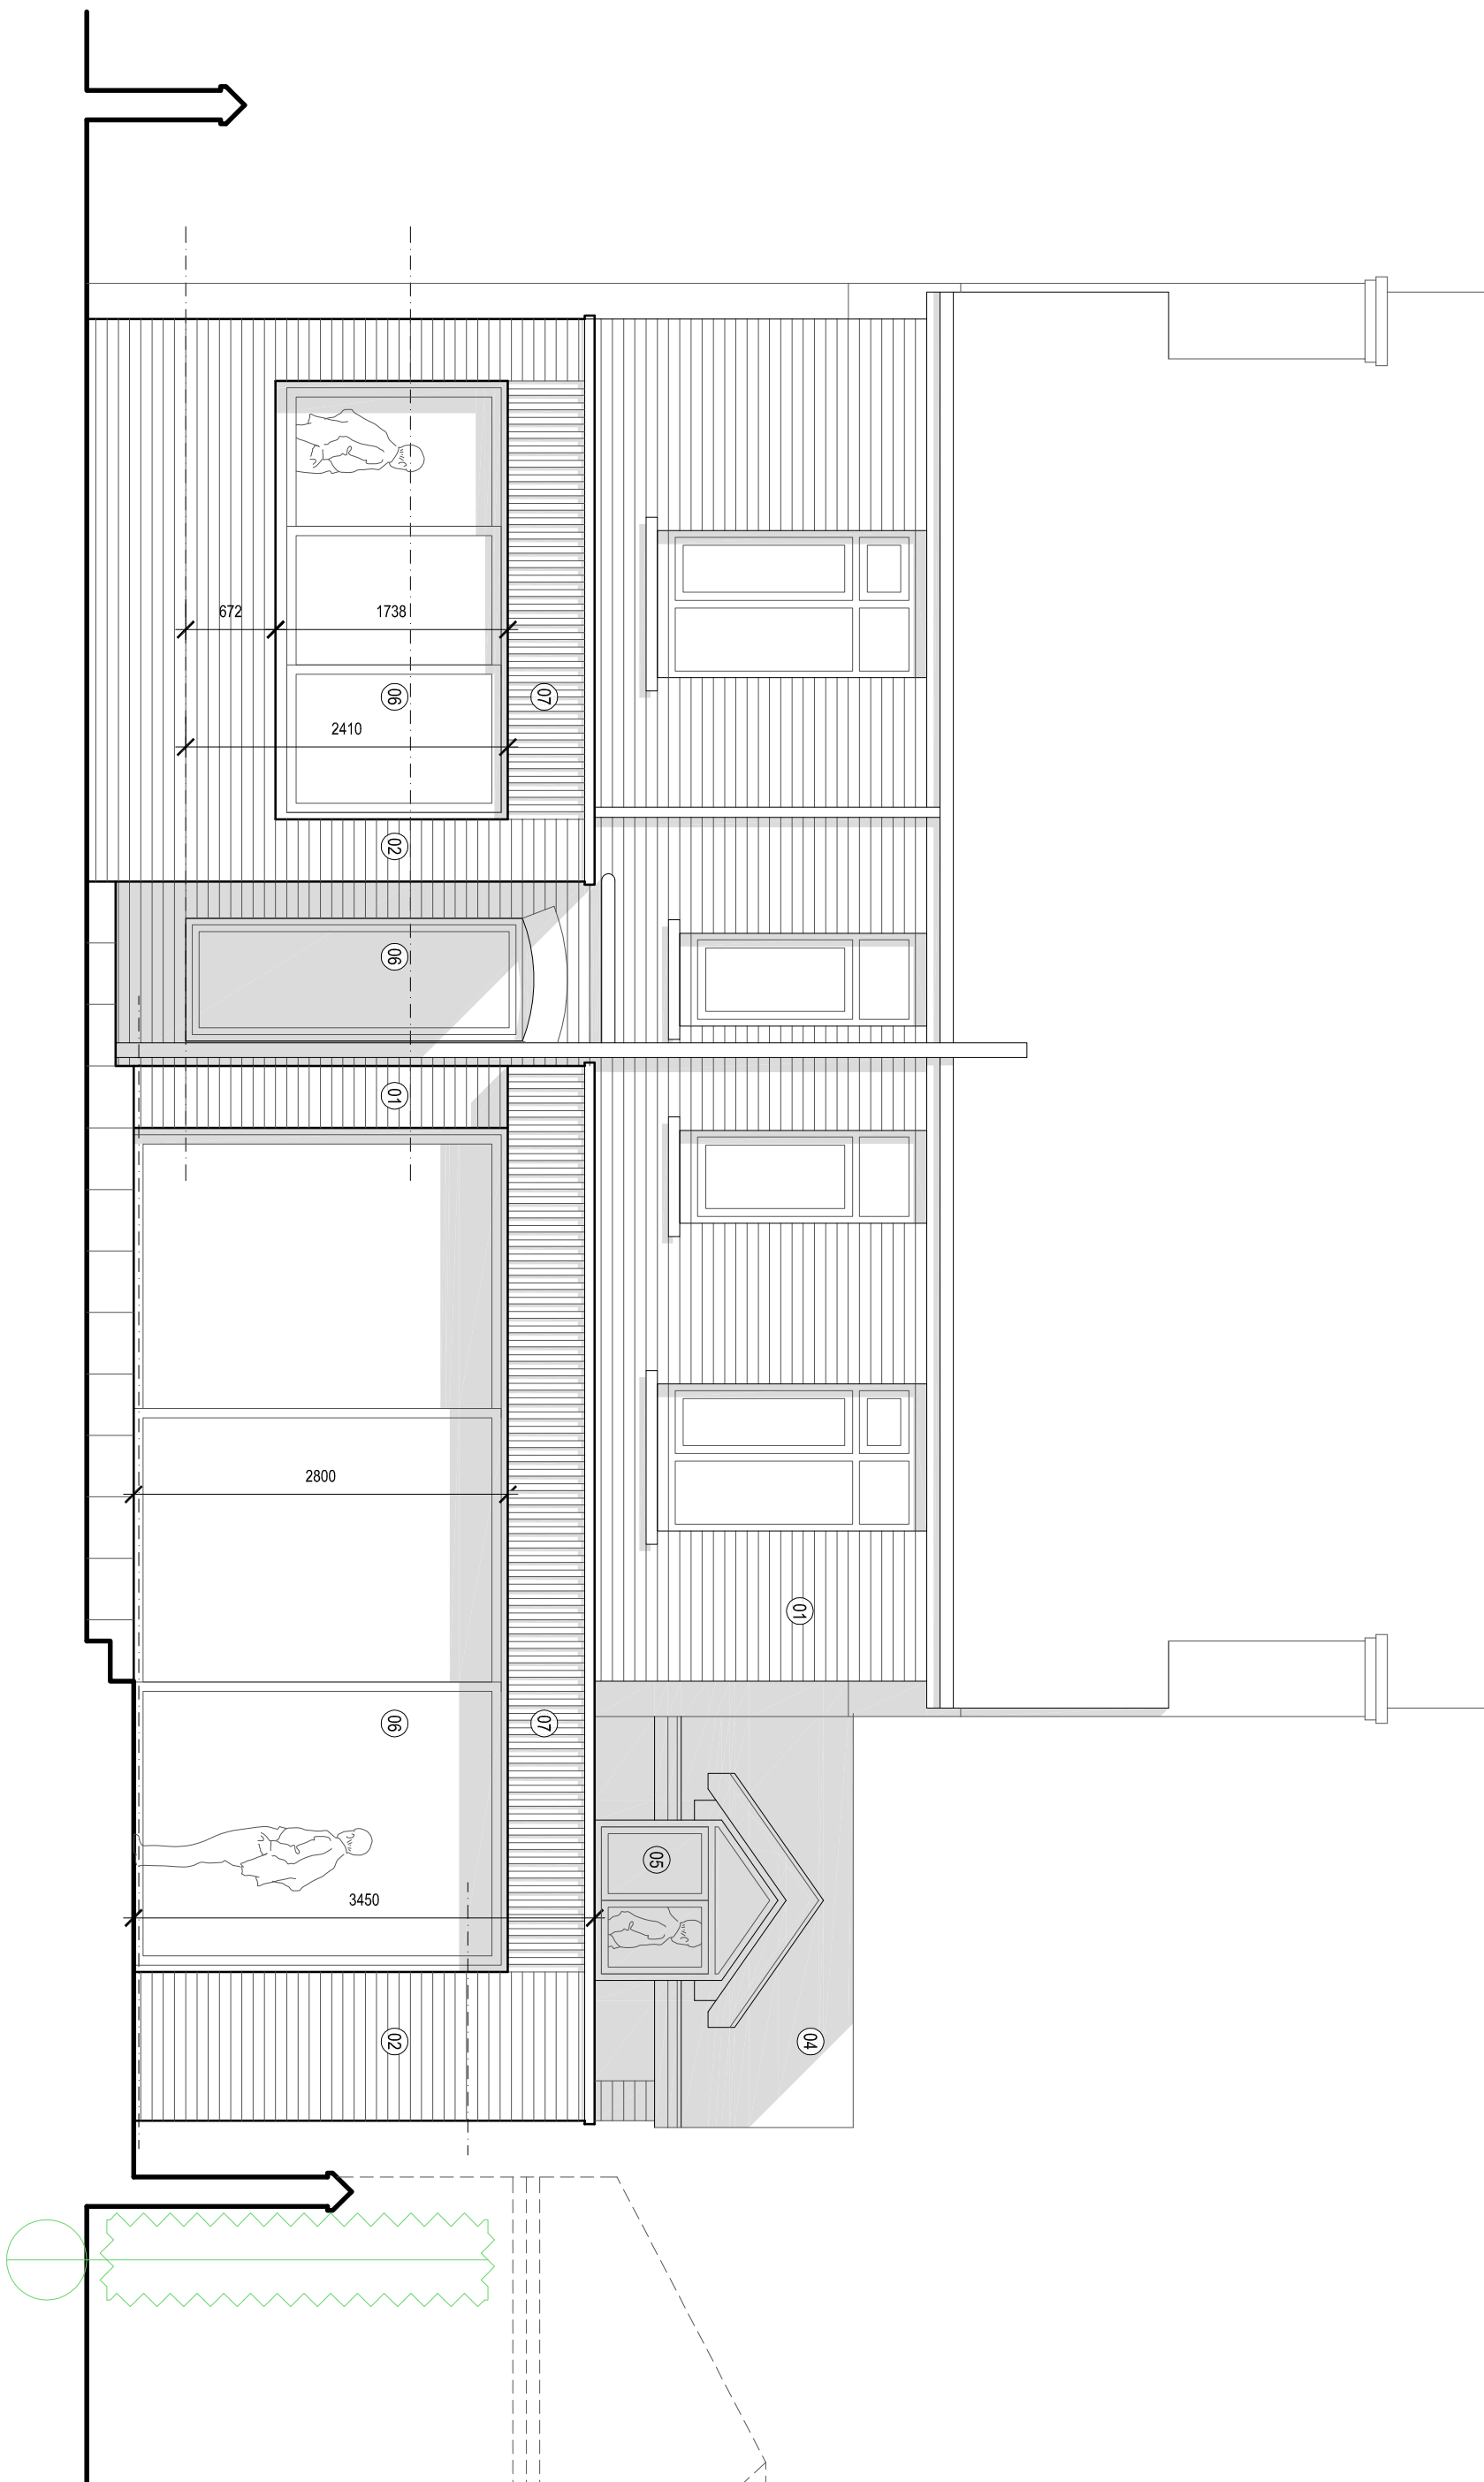

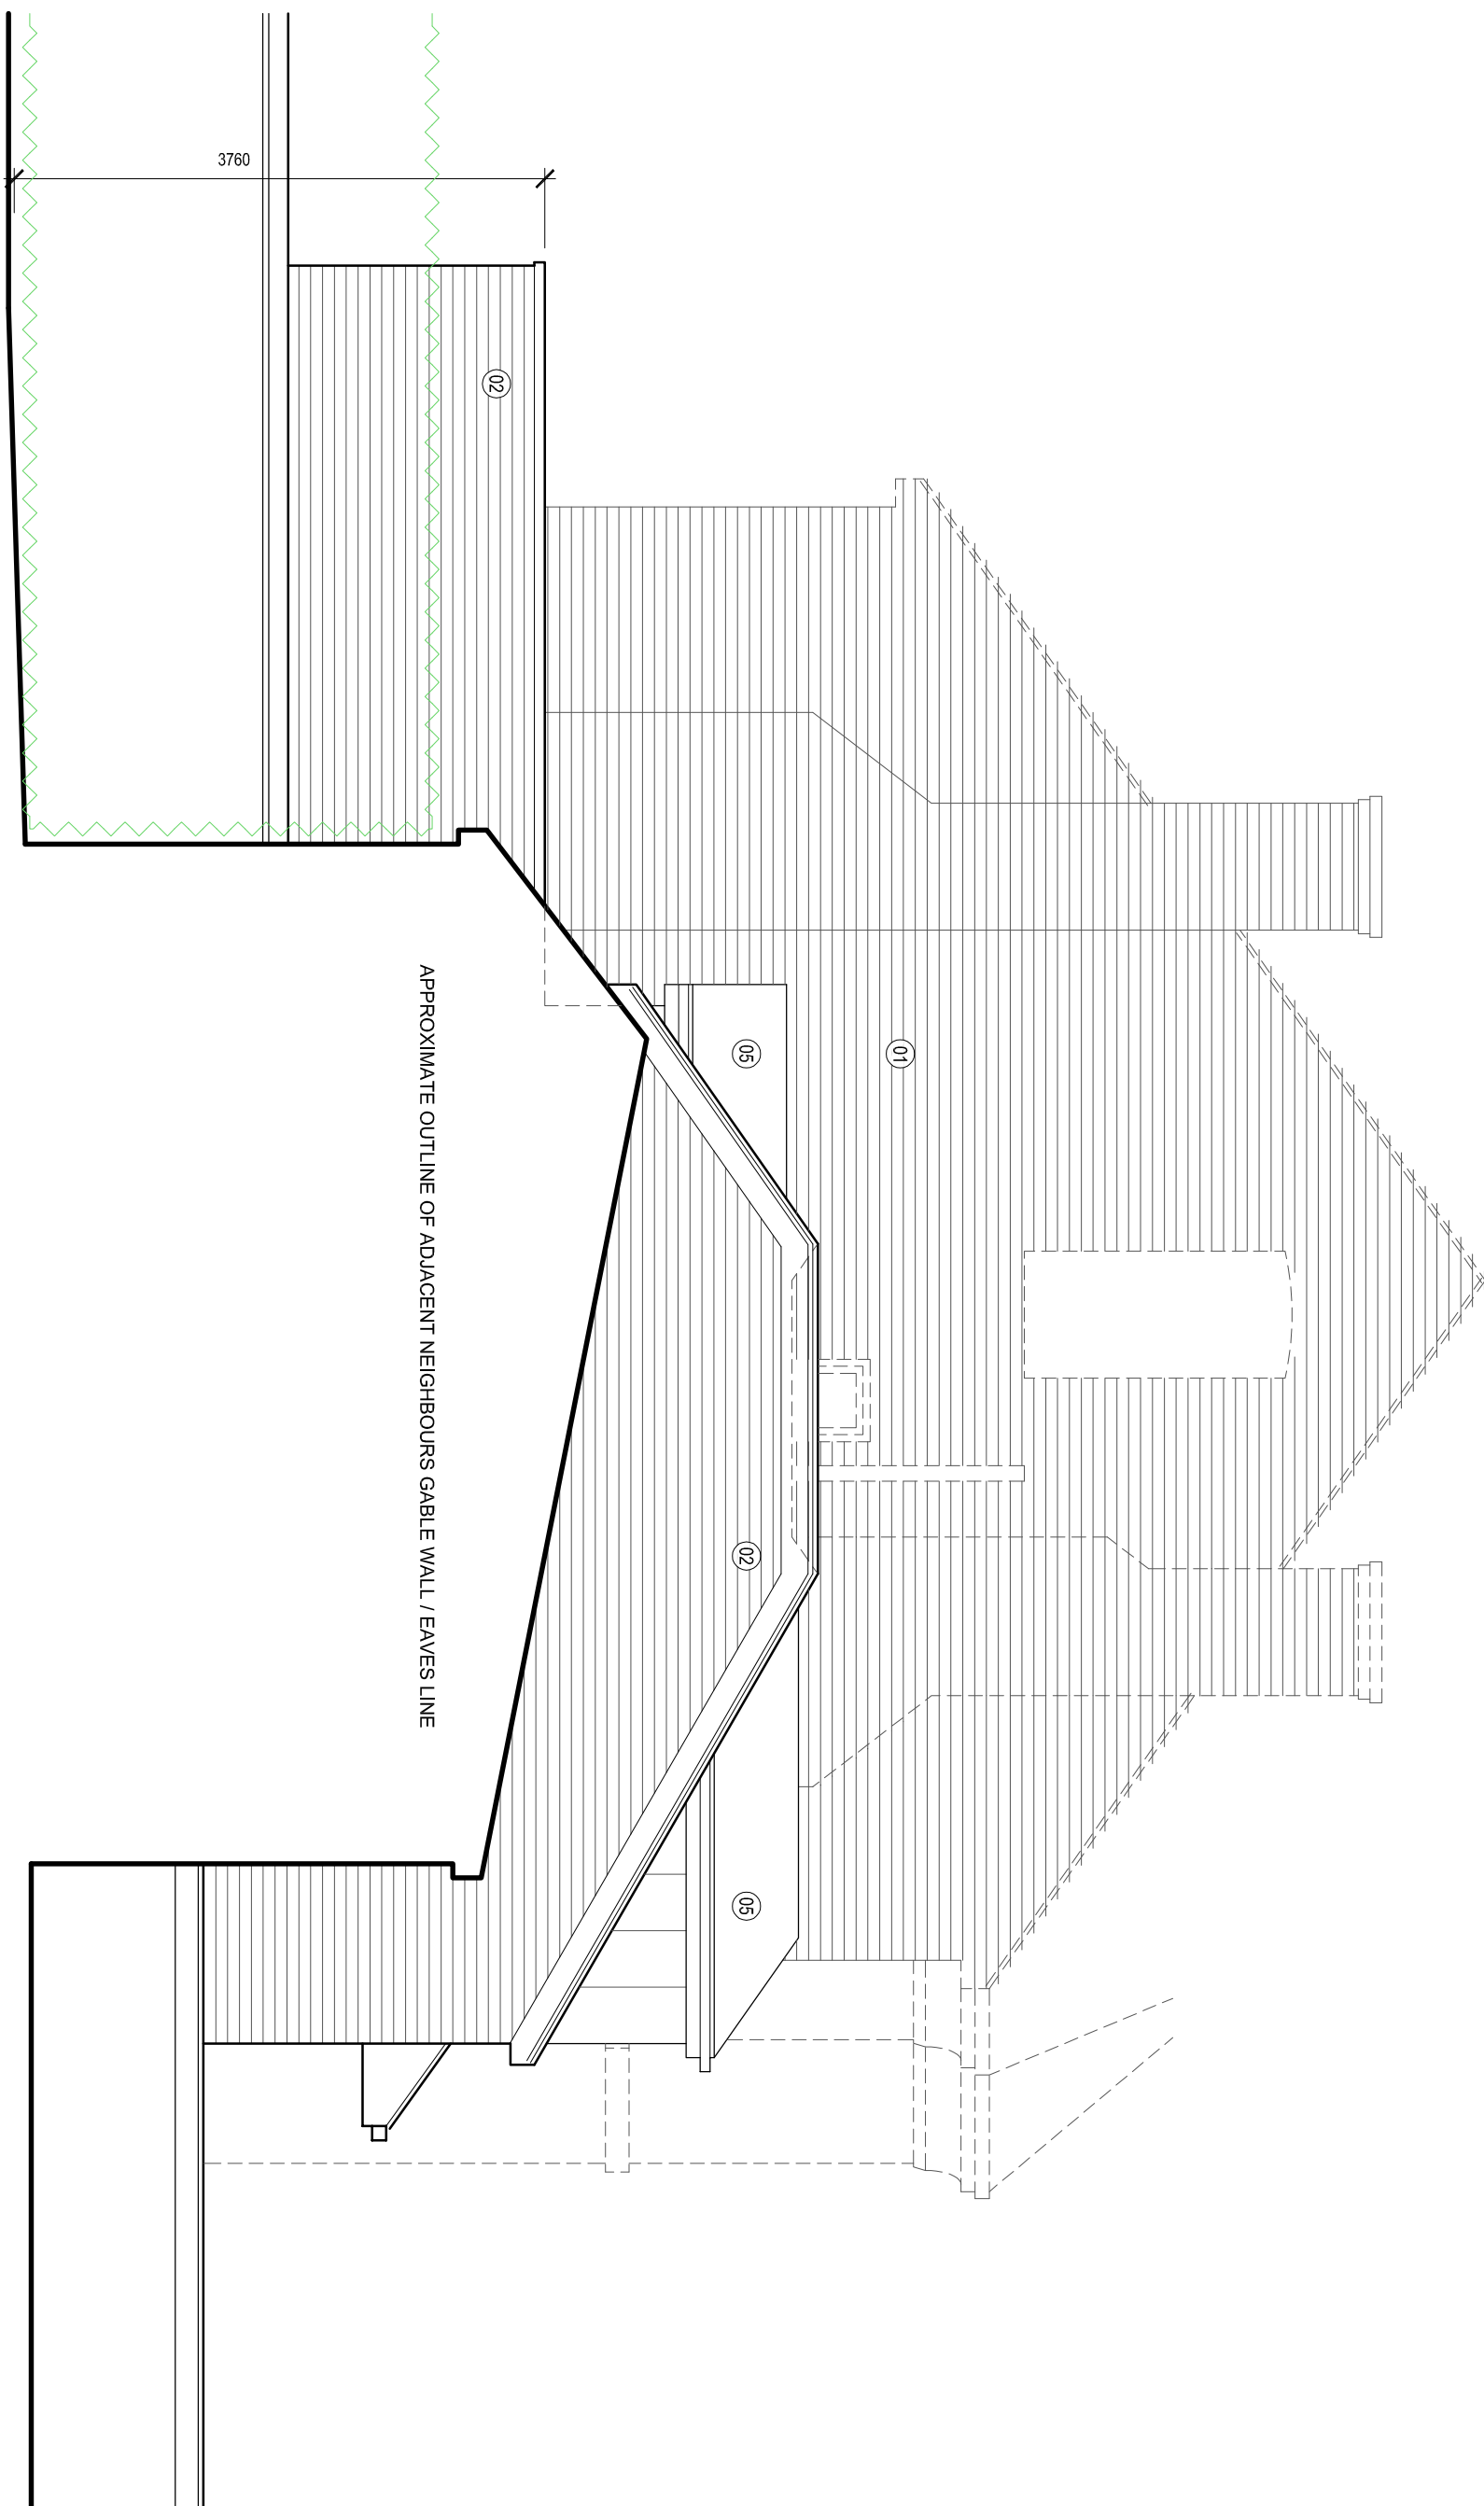

DWG 2023-P3303A	
SCALE 1:50 (A3)	DATE APR 21

1 RAYNHAM AVE | DIDSBURY | M20 6BW
PROPOSED PART NW ELEVATION (No. 4 CLAYTON)



