


REVISIONS :	
REV	DETAILS OF REVISION

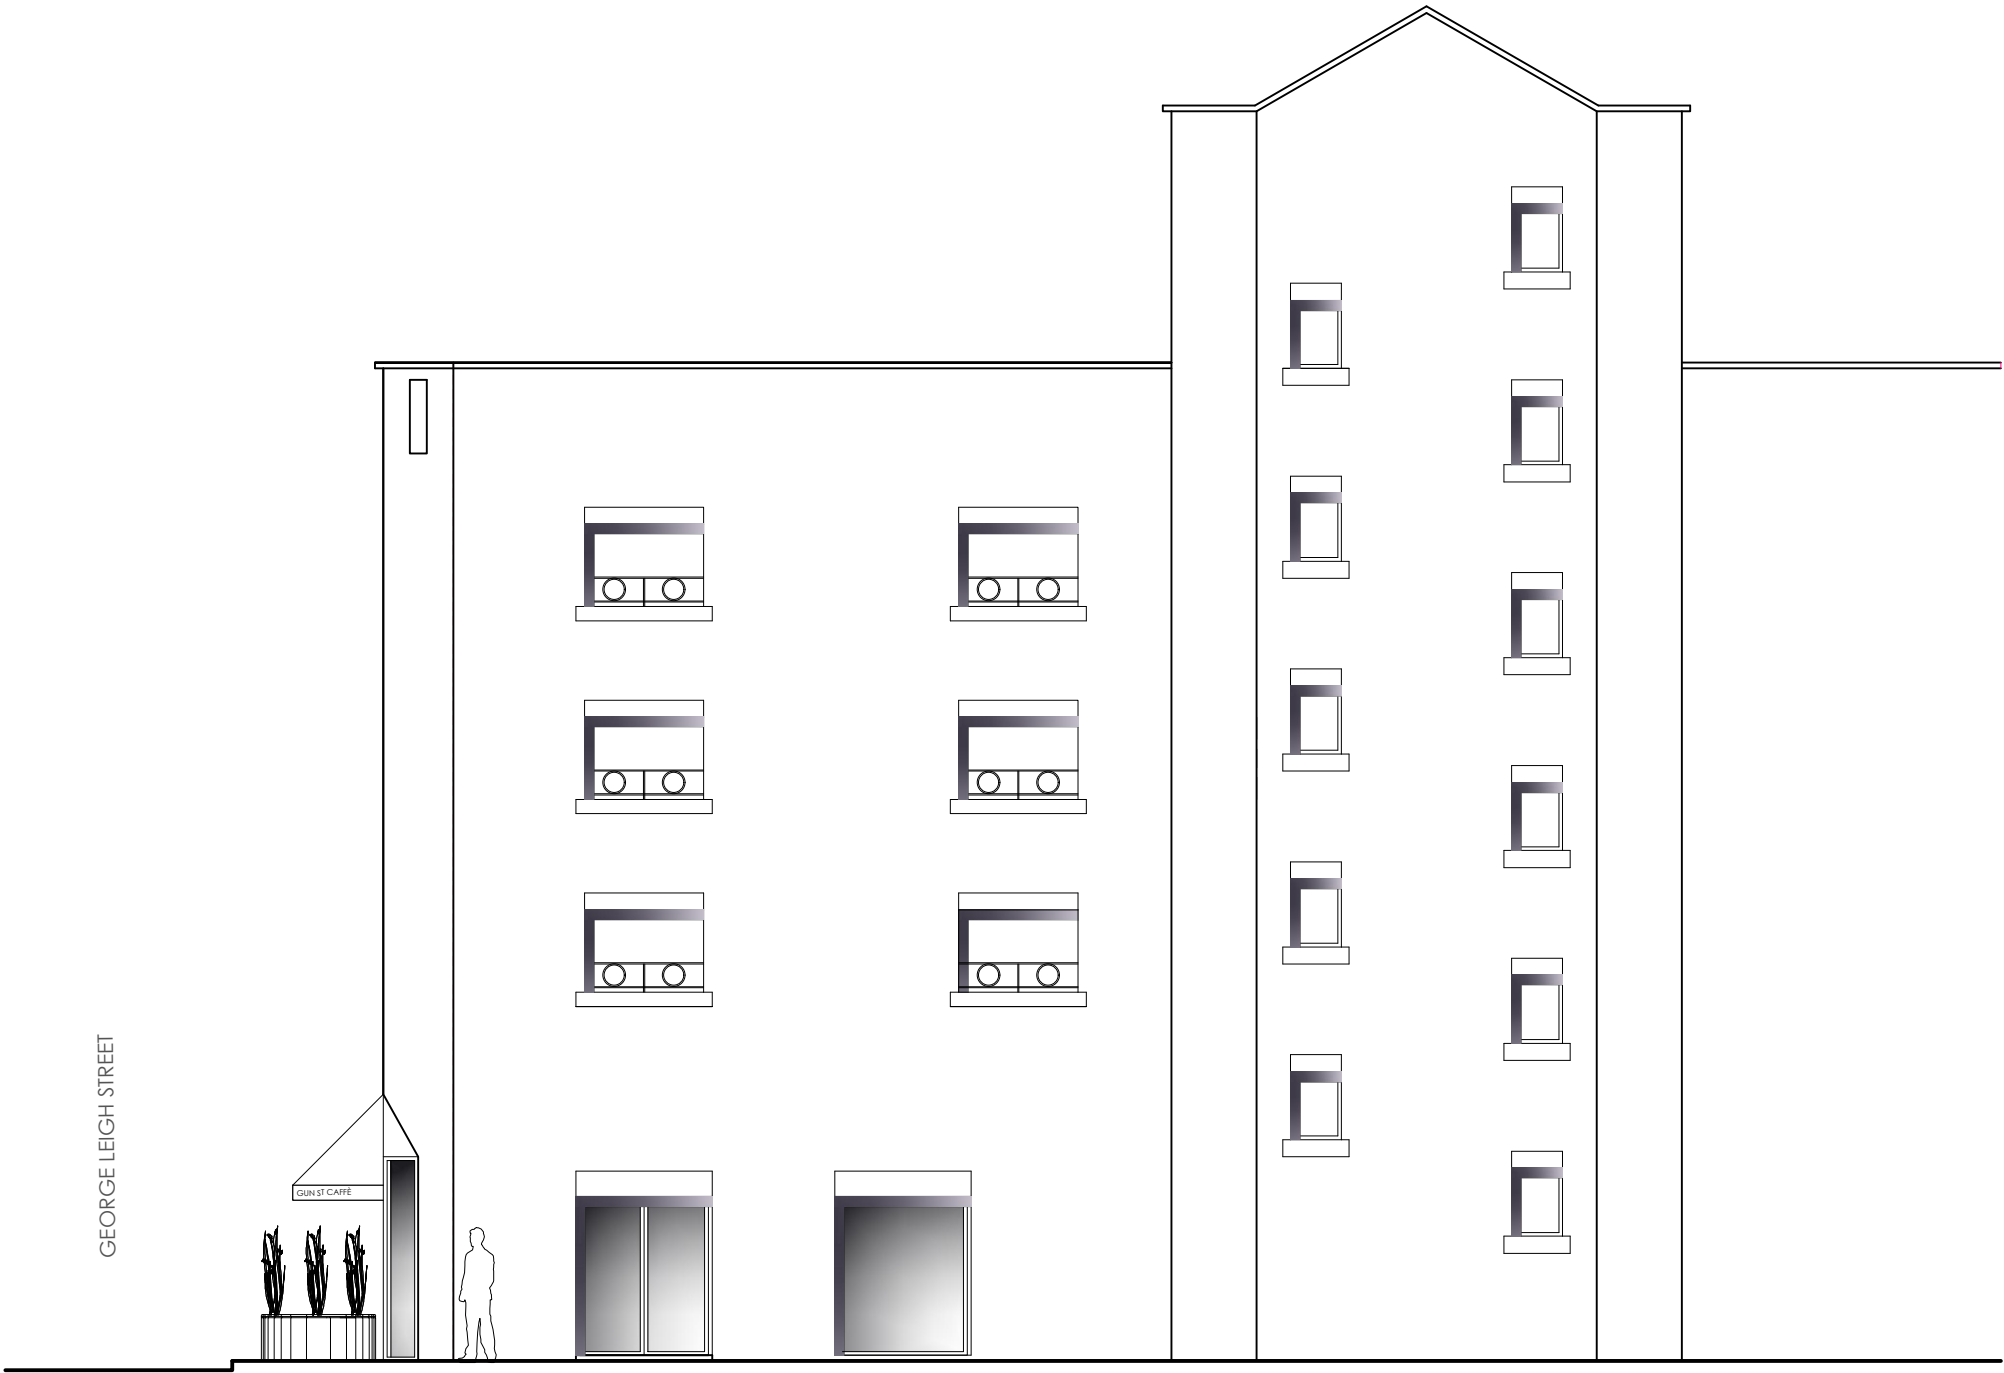

the **CAVE**
17 MANCHESTER RD WILMSLOW CHESHIRE SK9 1
01625 838 632 www.the-cave.co.uk mail@the-cave.co

PROJECT :

COFFEE SHOP
GUN STREET

DRAWING TITLE :

AS PROPOSED ELEVATION
GUN STREET

SCALE :	DRAWN BY :	DATE :
1:100 A3	CAJ	APR 22

DWG N° :	REVISION :	CHECKED :
103.47-103	-	JPH