
Notes

© Editional Studio Ltd. All rights as per the Copywrite and petents Design Act 1988 have been asserted.

All dimensions to be checked on site.

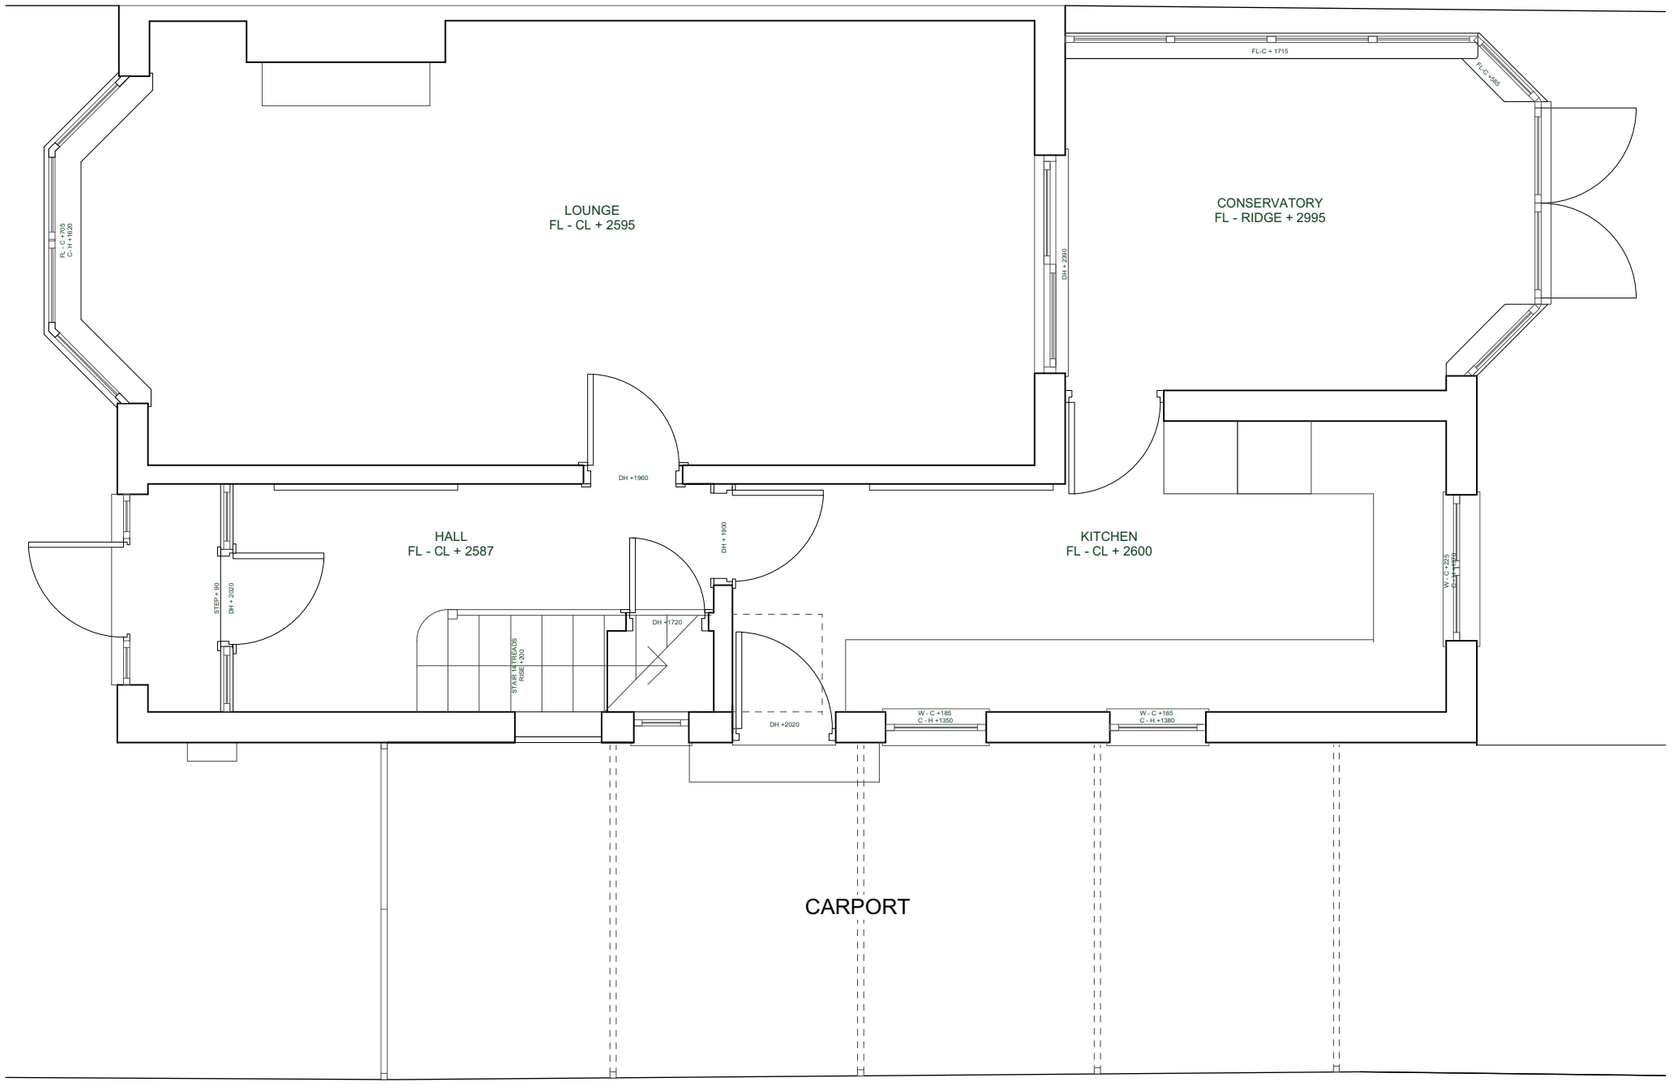

GARDEN CONTINUES

FOR PLANNING

0 0.5 1 m

EDITIONAL STUDIO

Drawing
Existing
Ground Floor Plan

Project
26 Vicars Road


Contact
post@editionalstudio.com

Scale	Date	Drawing No.
1:50 @ A3	14.04.21	030_L02_01_B

Notes

© Editional Studio Ltd. All rights as per the Copywrite and petents Design Act 1988 have been asserted.

All dimensions to be checked on site.

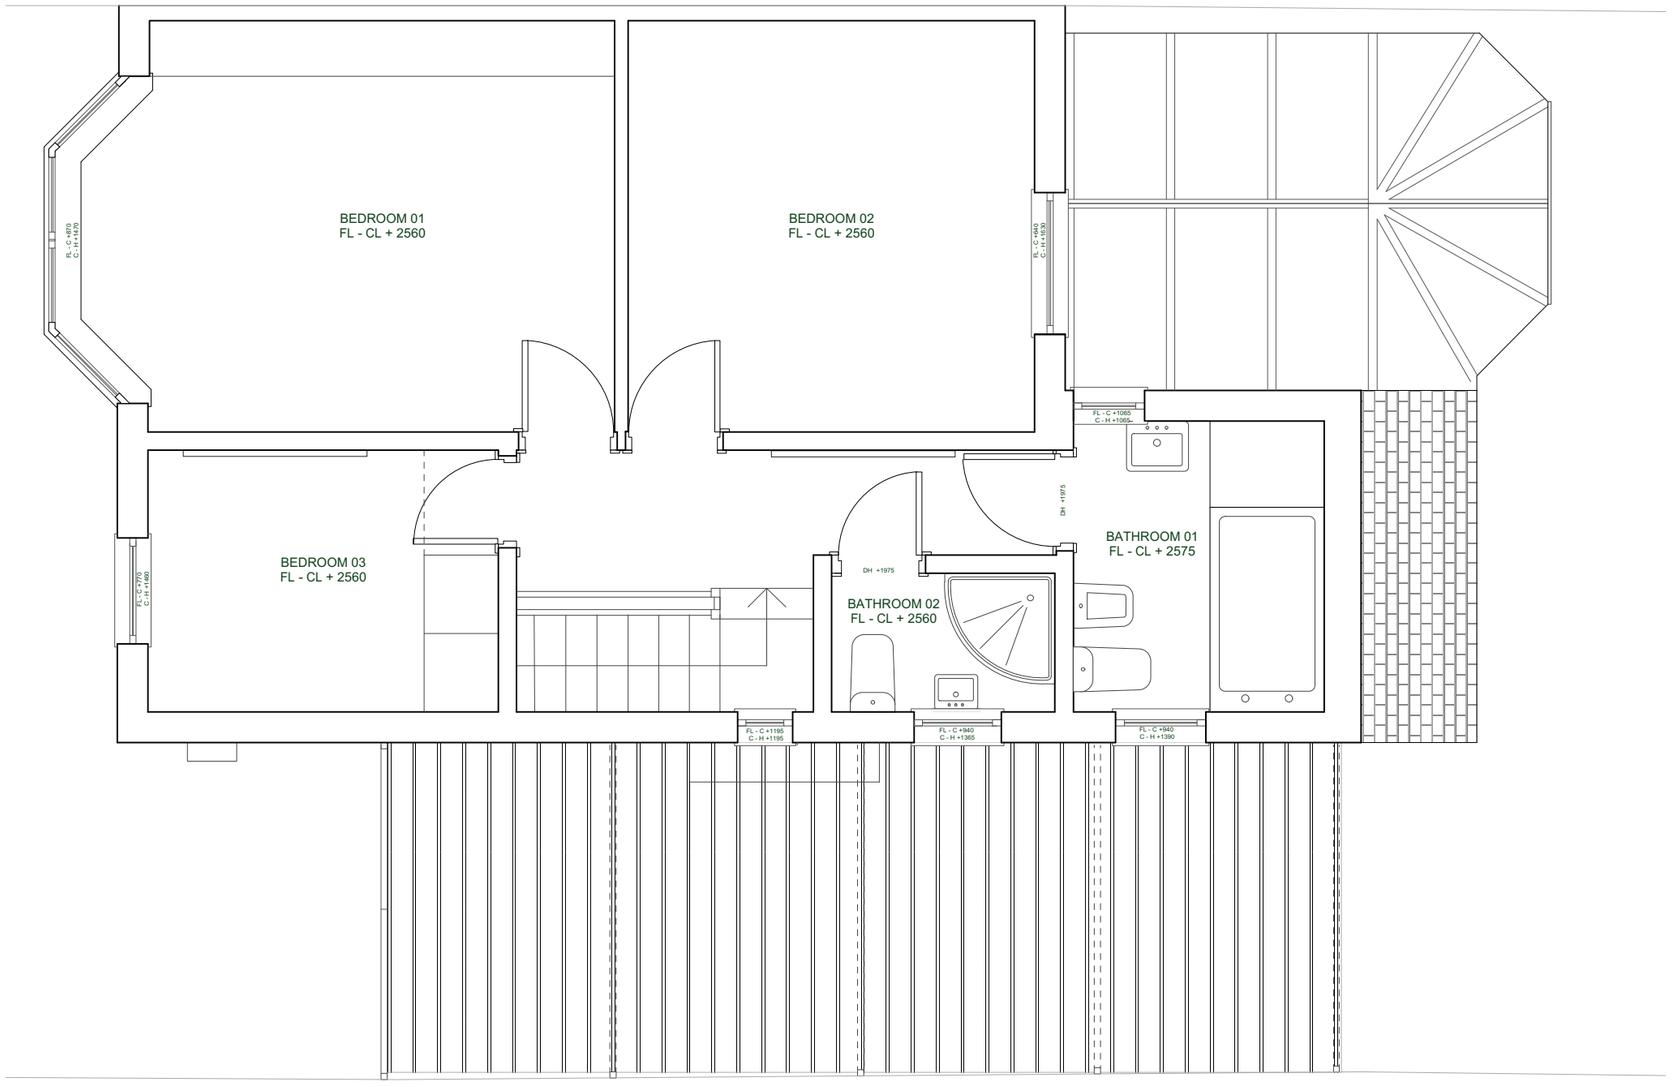

GARDEN CONTINUES

FOR PLANNING

0 0.5 1 m

EDITIONAL STUDIO

Drawing
Existing
First Floor Plan

Project
26 Vicars Road

Contact
post@editionalstudio.com

Scale	Date	Drawing No.
1:50 @ A3	14.04.21	030_L02_02_B

Notes

© Editional Studio Ltd. All rights as per the Copywrite and petents Design Act 1988 have been asserted.

All dimensions to be checked on site.



WEST ELEVATION

FOR PLANNING

0 0.5 1 m

EDITIONAL STUDIO

Drawing
Existing
West Elevation

Project
26 Vicars Road

Contact
post@editionalstudio.com

Scale	Date	Drawing No.
1:50 @ A3	14.04.21	030_L05_01_B

Notes

© Editional Studio Ltd. All rights as per the Copywrite and petents Design Act 1988 have been asserted.

All dimensions to be checked on site.



EAST ELEVATION

FOR PLANNING

0 0.5 1 m

EDITIONAL STUDIO

Drawing
Existing
East Elevation

Project
26 Vicars Road

Contact
post@editionalstudio.com

Scale	Date	Drawing No.
1:50 @ A3	14.04.21	030_L05_02_B

Notes

© Editional Studio Ltd. All rights as per the Copywrite and petents Design Act 1988 have been asserted.

All dimensions to be checked on site.



SOUTH ELEVATION

FOR PLANNING

0 0.5 1 m

EDITIONAL STUDIO

Drawing
Existing
South Elevation

Project
26 Vicars Road


Contact
post@editionalstudio.com

Scale	Date	Drawing No.
1:50 @ A3	14.04.21	030_L05_03_B

Notes

© Editional Studio Ltd. All rights as per the Copywrite and petents Design Act 1988 have been asserted.

All dimensions to be checked on site.

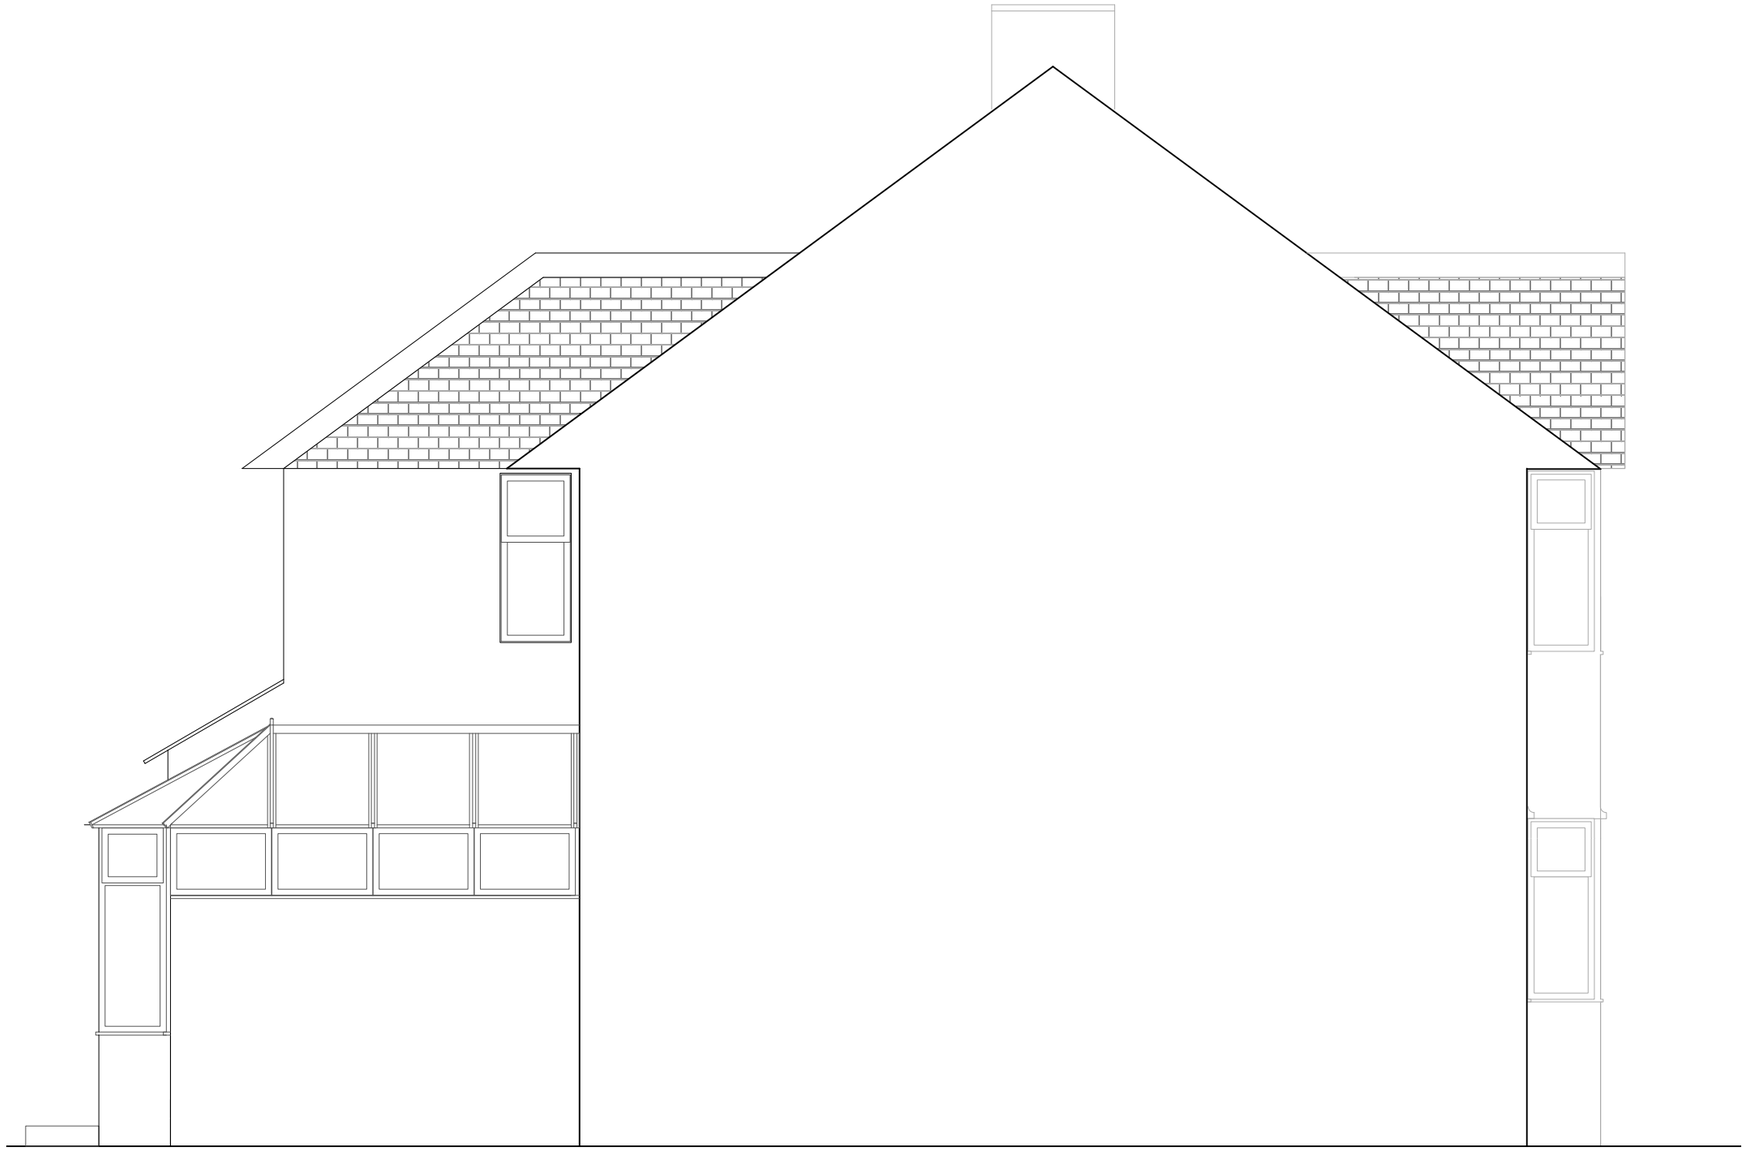

NORTH ELEVATION

FOR PLANNING

0 0.5 1 m

EDITIONAL STUDIO

Drawing
Existing
North Elevation

Project
26 Vicars Road

Contact
post@editionalstudio.com

Scale	Date	Drawing No.
1:50 @ A3	30.04.21	030_L05_04_A