


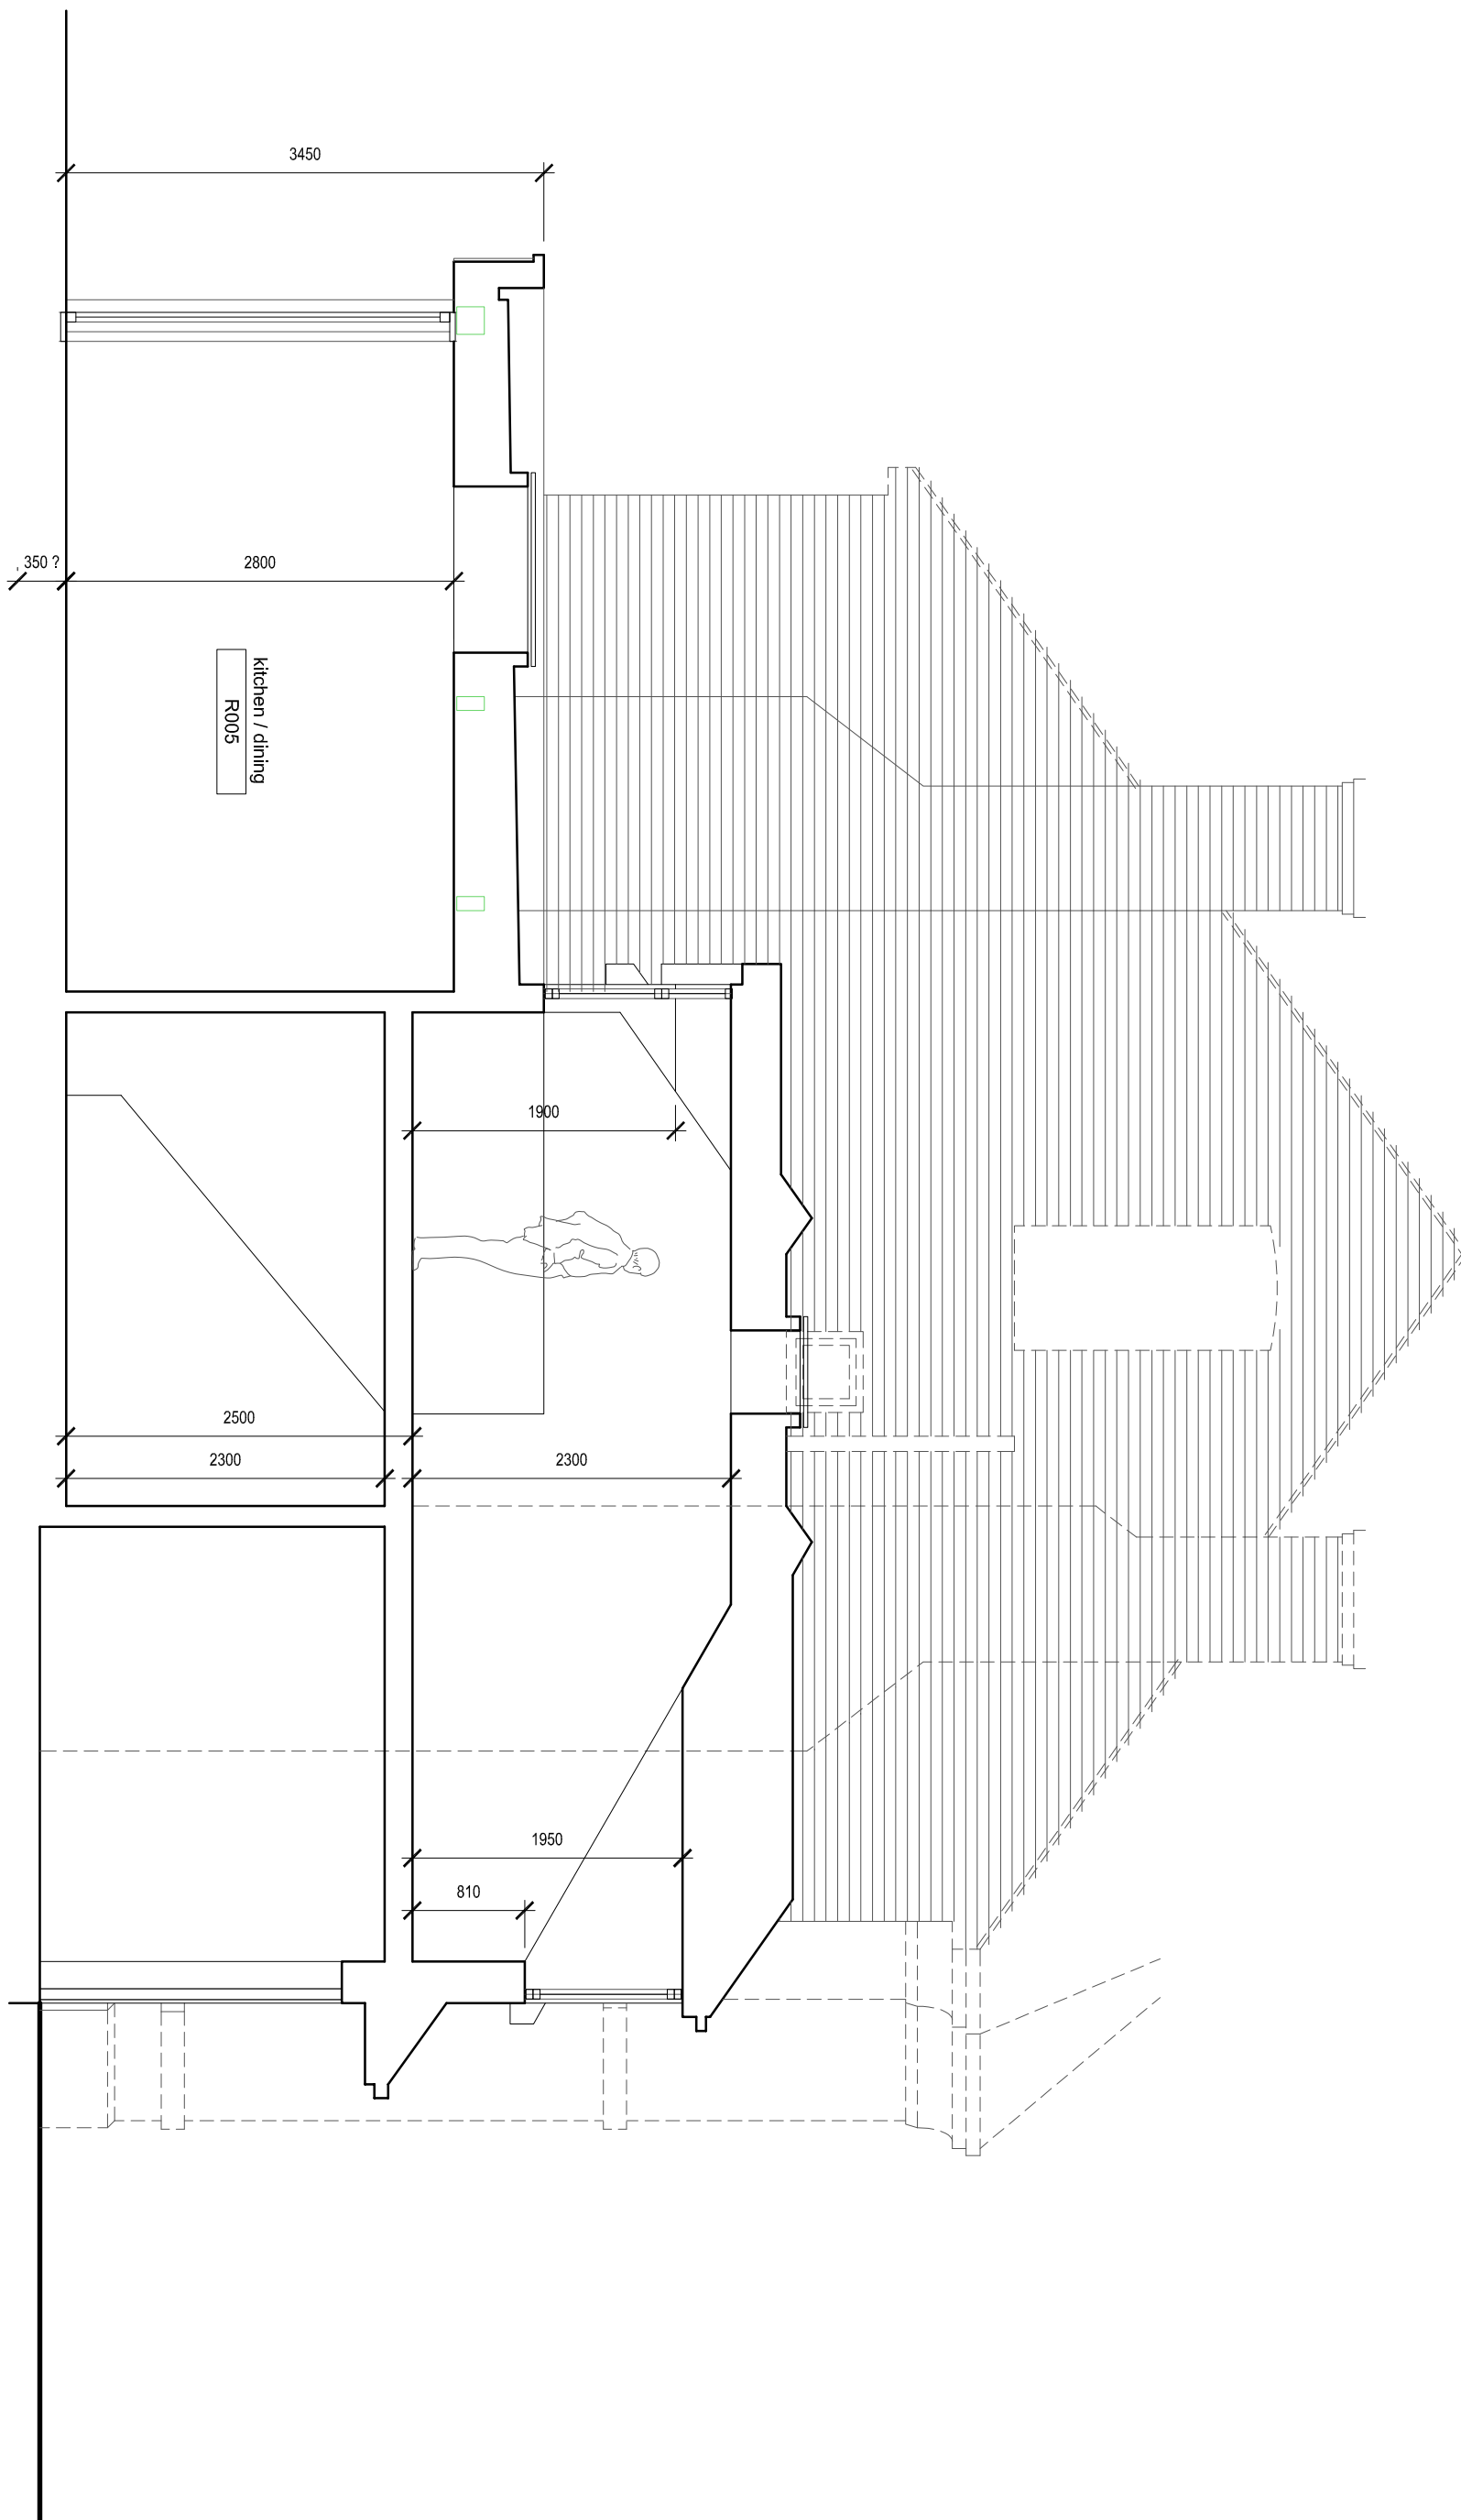

DWG 2023-P2301A	
SCALE 1:50 (A3)	DATE APR 21

1 RAYNHAM AVE | DIDSBURY | M20 6BW

PROPOSED SECTION

