


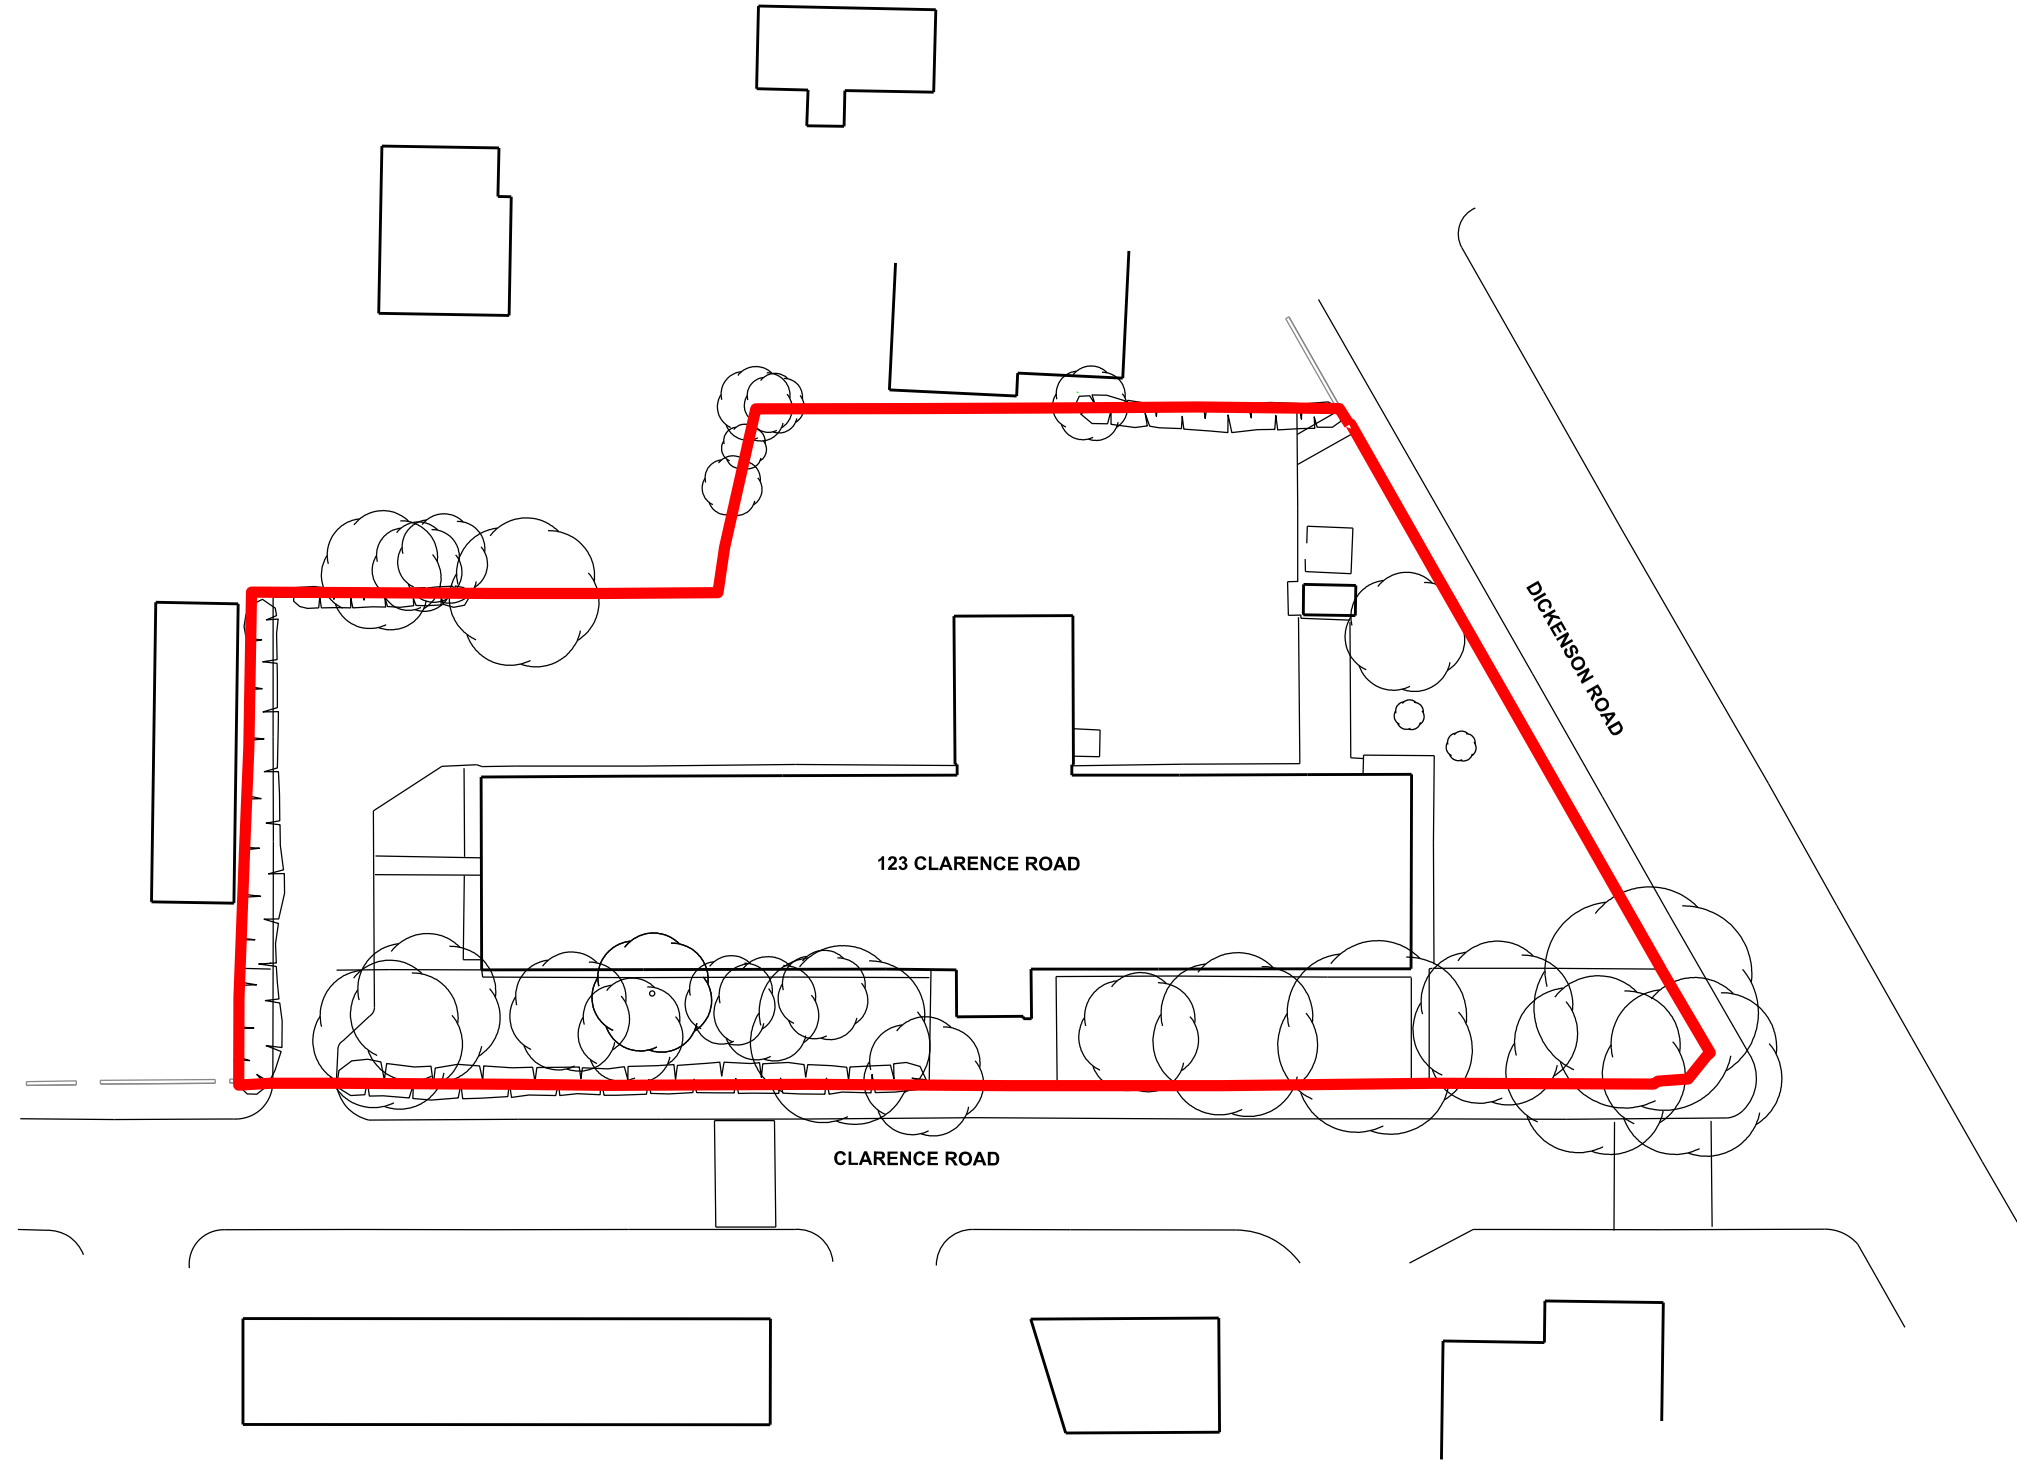

Notes:

Do not scale from this drawing.
All dimensions are in millimetres unless otherwise noted.
All dimensions to be checked on site before proceeding with work.
All omissions and discrepancies to be reported in writing to Project 3 Architects Ltd.
Areas indicated on this drawing are approximate and indicative only.
© Project 3 Architects Limited Registered in England & Wales Number 08021795.

P02	07/04/2020	Issued for planning	CS
P01	14/01/2020	Issued for planning	CS
Rev:	Date:	Description:	By:



PROJECT3
architects

4 back grafton street
altrincham
cheshire
WA14 1DY
0161 233 0575
mail@project3architects.com
www.project3architects.com

Project:
Clarence Road

Title:
Site Location Plan

Status: Scale @ ISO A3:
PLANNING DOCUMENT **1:500**

Drawing Number: Revision:
0622-P3A-XX-XX-DR-A-SK026 **P02**