



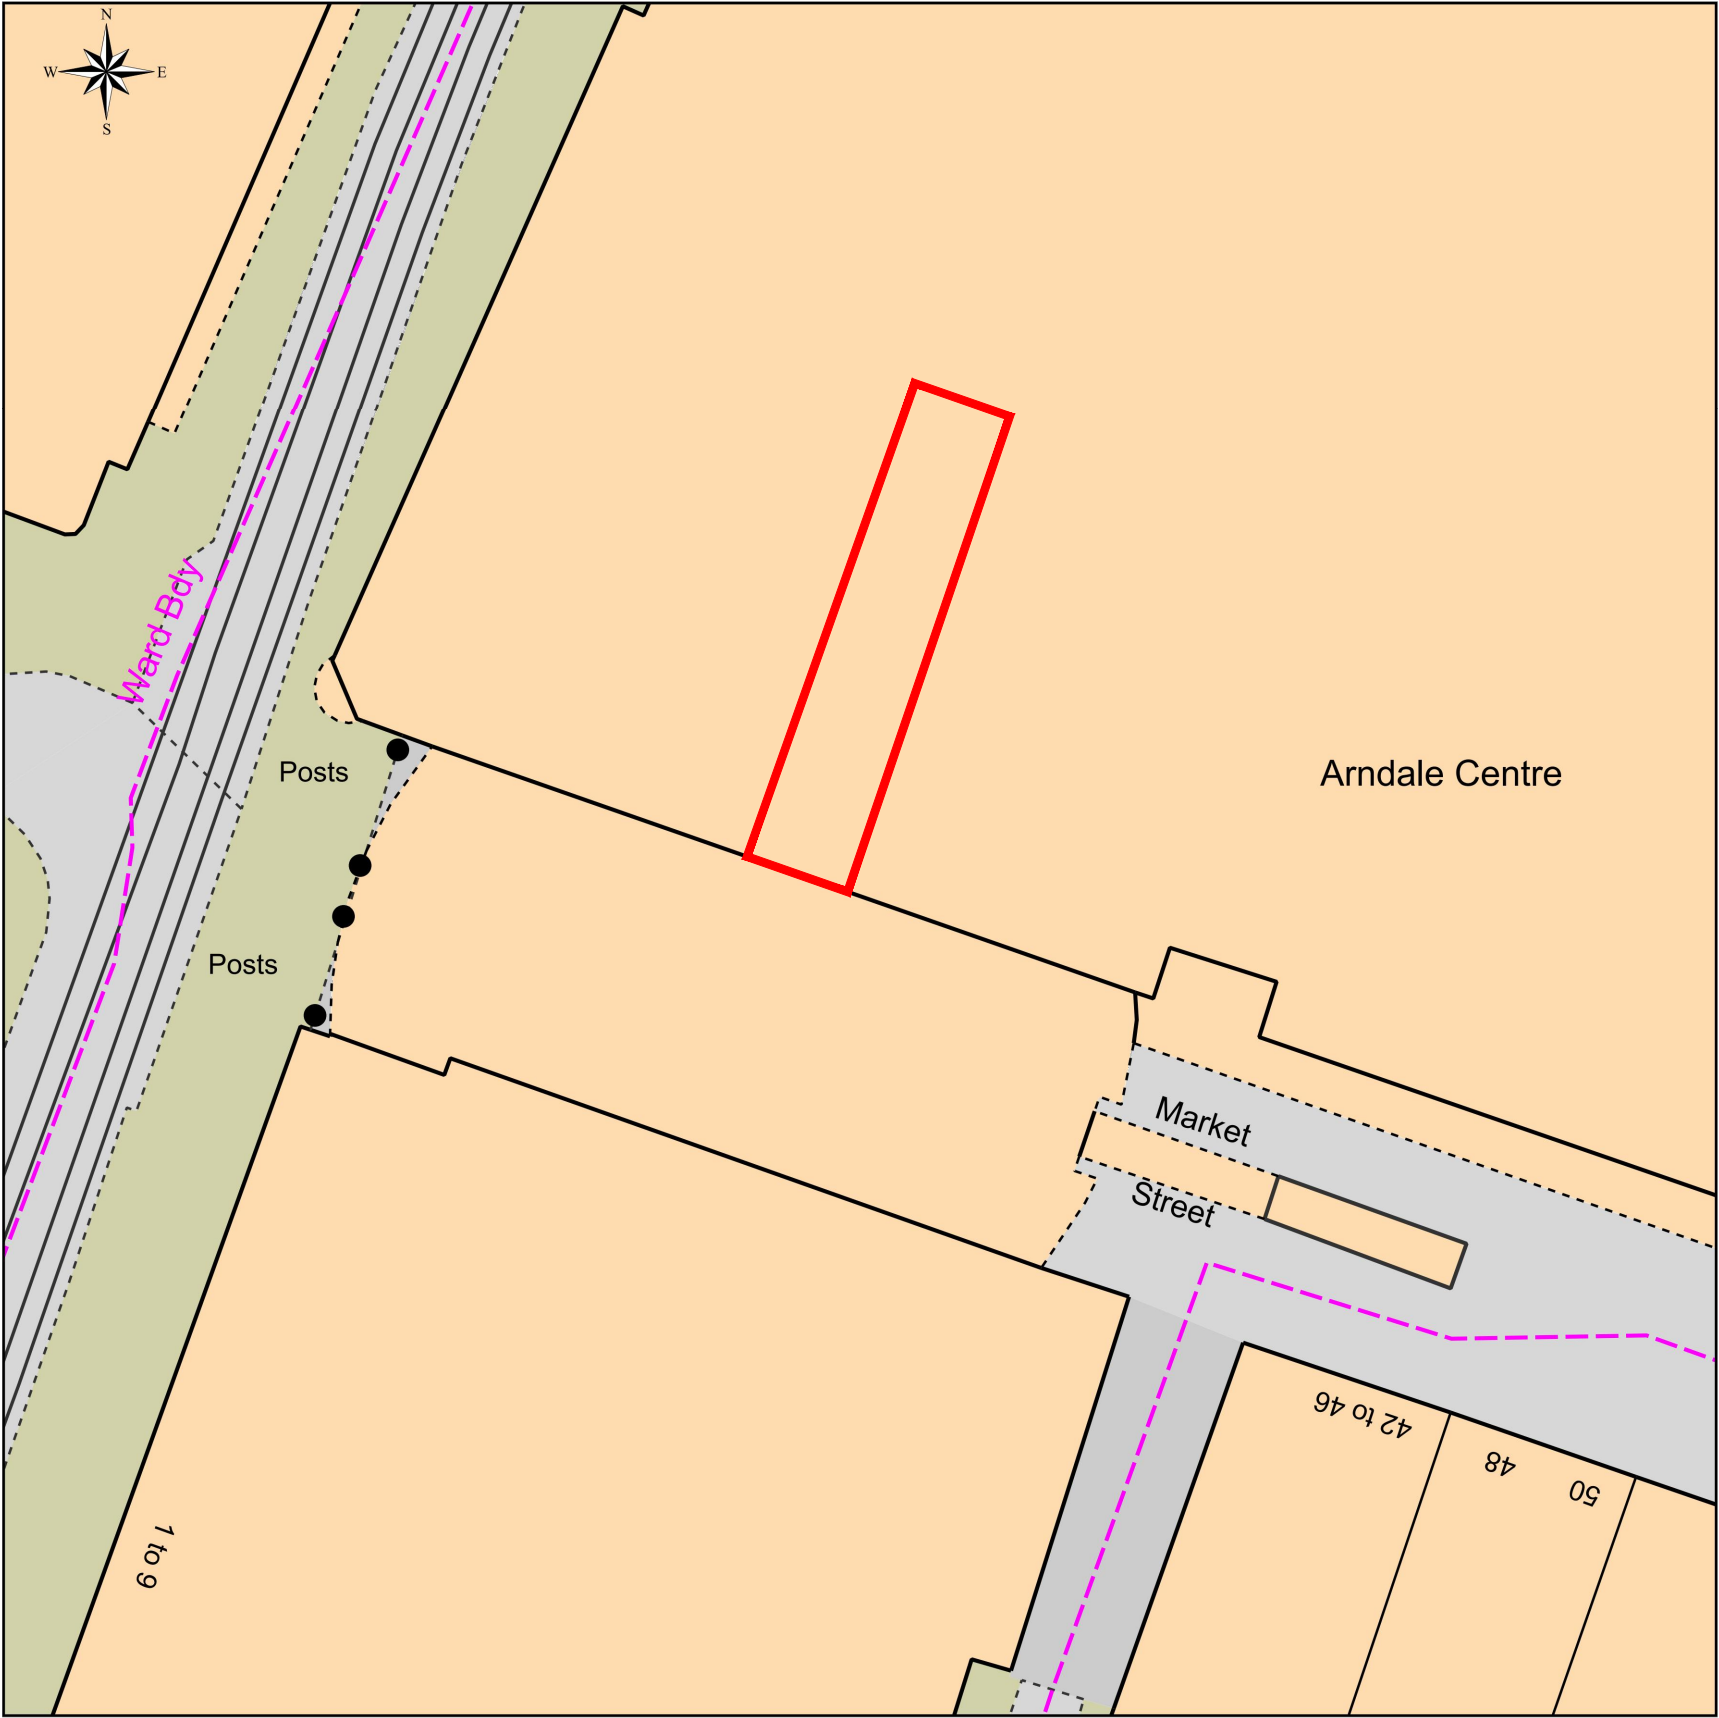

This Plan includes the following Licensed Data: OS MasterMap Colour PDF Location Plan by the Ordnance Survey National Geographic Database and incorporating surveyed revision available at the date of production. Reproduction in whole or in part is prohibited without the prior permission of Ordnance Survey. The representation of a road, track or path is no evidence of a right of way. The representation of features, as lines is no evidence of a property boundary. © Crown copyright and database rights, 2021. Ordnance Survey 0100031673

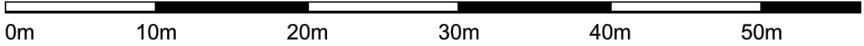

Scale: 1:500, paper size: A3

NOTES

DRAWINGS ARE DESIGN INTENT ONLY.
PRODUCTION DRAWINGS TO BE COMPLETED BY
CONTRACTOR TO MEASURED SITE DIMENSIONS
FOR DESIGNERS / ARCHITECT'S APPROVAL
PRIOR TO CONSTRUCTION.

CONTRACTOR TO ENSURE ALL MATERIALS AND
WORKMANSHIP COMPLIES WITH LOCAL
AUTHORITY REGULATIONS.

STRUCTURAL ENGINEER MUST BE EMPLOYED
WHERE APPLICABLE.

THIS DRAWING IS THE COPYRIGHT OF CAPELO
DESIGN LTD. THIS DRAWING CANNOT BE COPIED,
REPRODUCED, RETAINED OR DISCLOSED TO ANY
UNAUTHORISED PERSON.

PROJECT INFORMATION

SITE ADDRESS:
UNIT 85
ARNDALE CENTRE
23 MARKET ST
MANCHESTER
M1 1WR

REVISION		
REV	DESCRIPTION	DATE
-	ADVERTISEMENT CONSENT ISSUE	12/05/21

- DRAWING STATUS**
- ☐ FOR INFORMATION
- ☒ FOR APPROVAL
- ☐ FOR COSTING ONLY
- ☐ FOR CONSTRUCTION

CAPELO
www.capelo.design / hello@capelo.design

BRAND
CIGNPOST DIAGNOSTICS

PROJECT
ARNDALE CENTRE, MANCHESTER
RETAIL UNIT 85

DESCRIPTION
LOCATION PLAN

SCALE 1:500 @ A3	DRAWN BY N/A	DATE MAY. '21
DRAWING NO. 21143-A-P010	REVISION	