
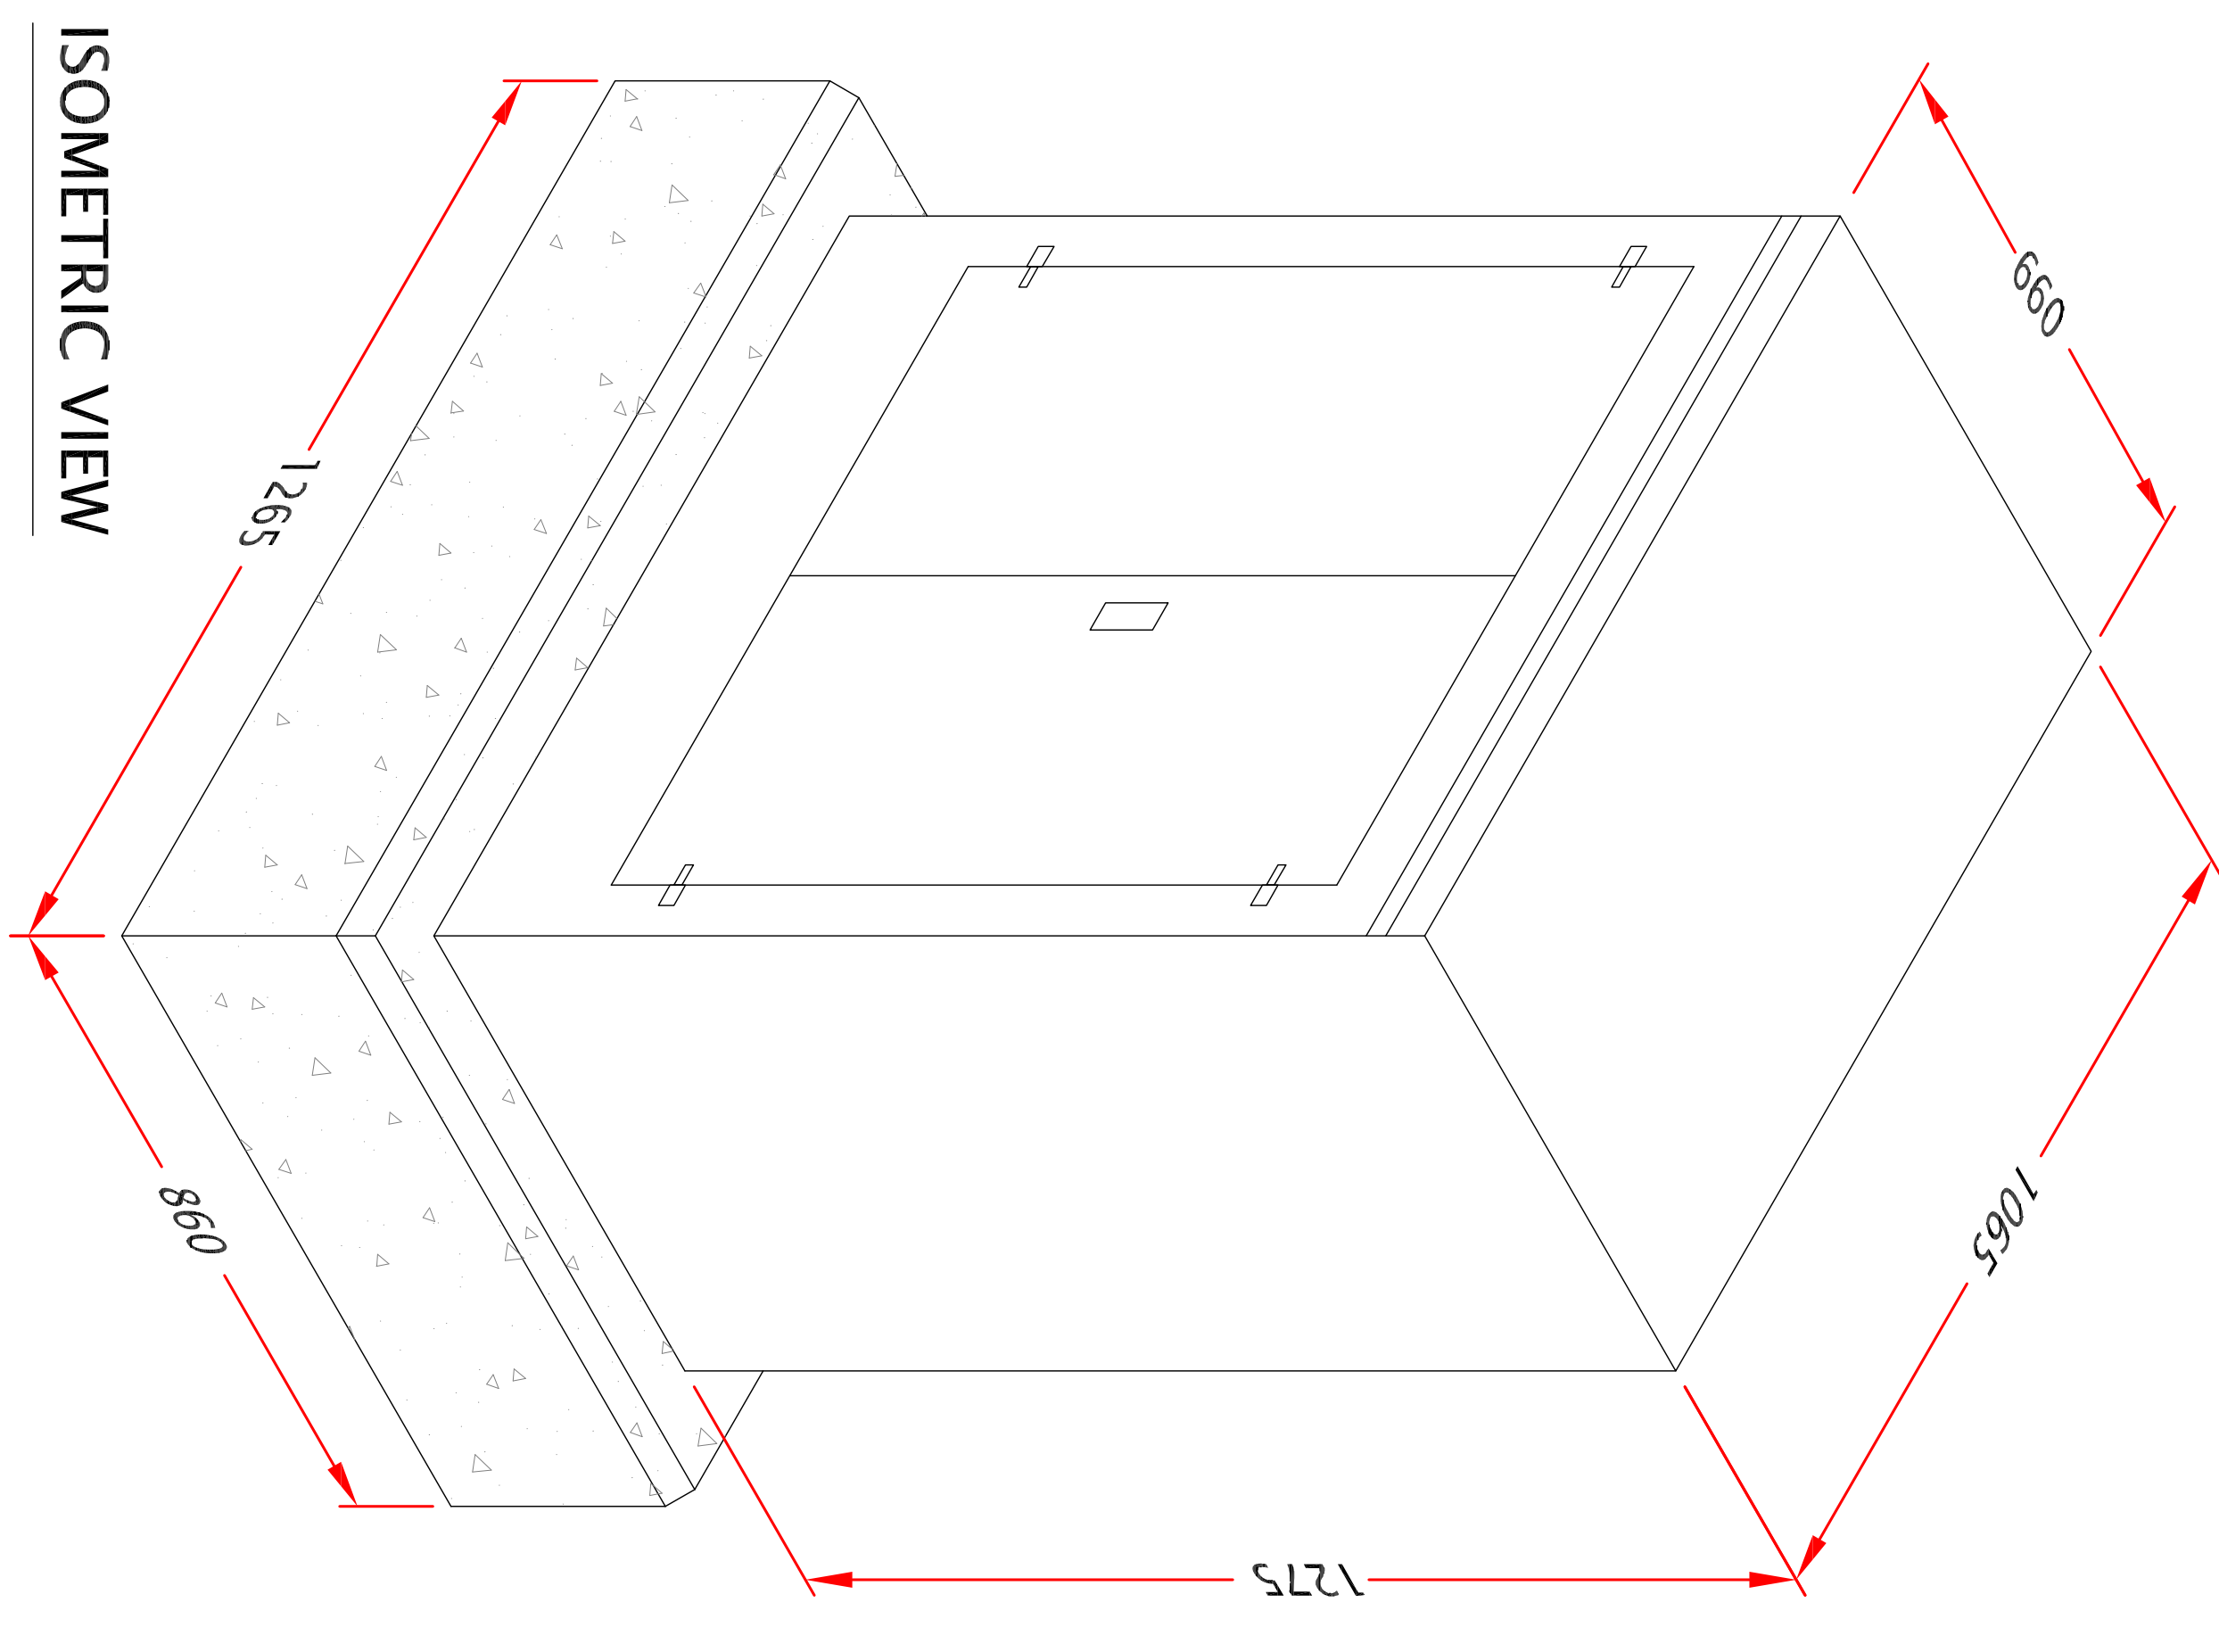
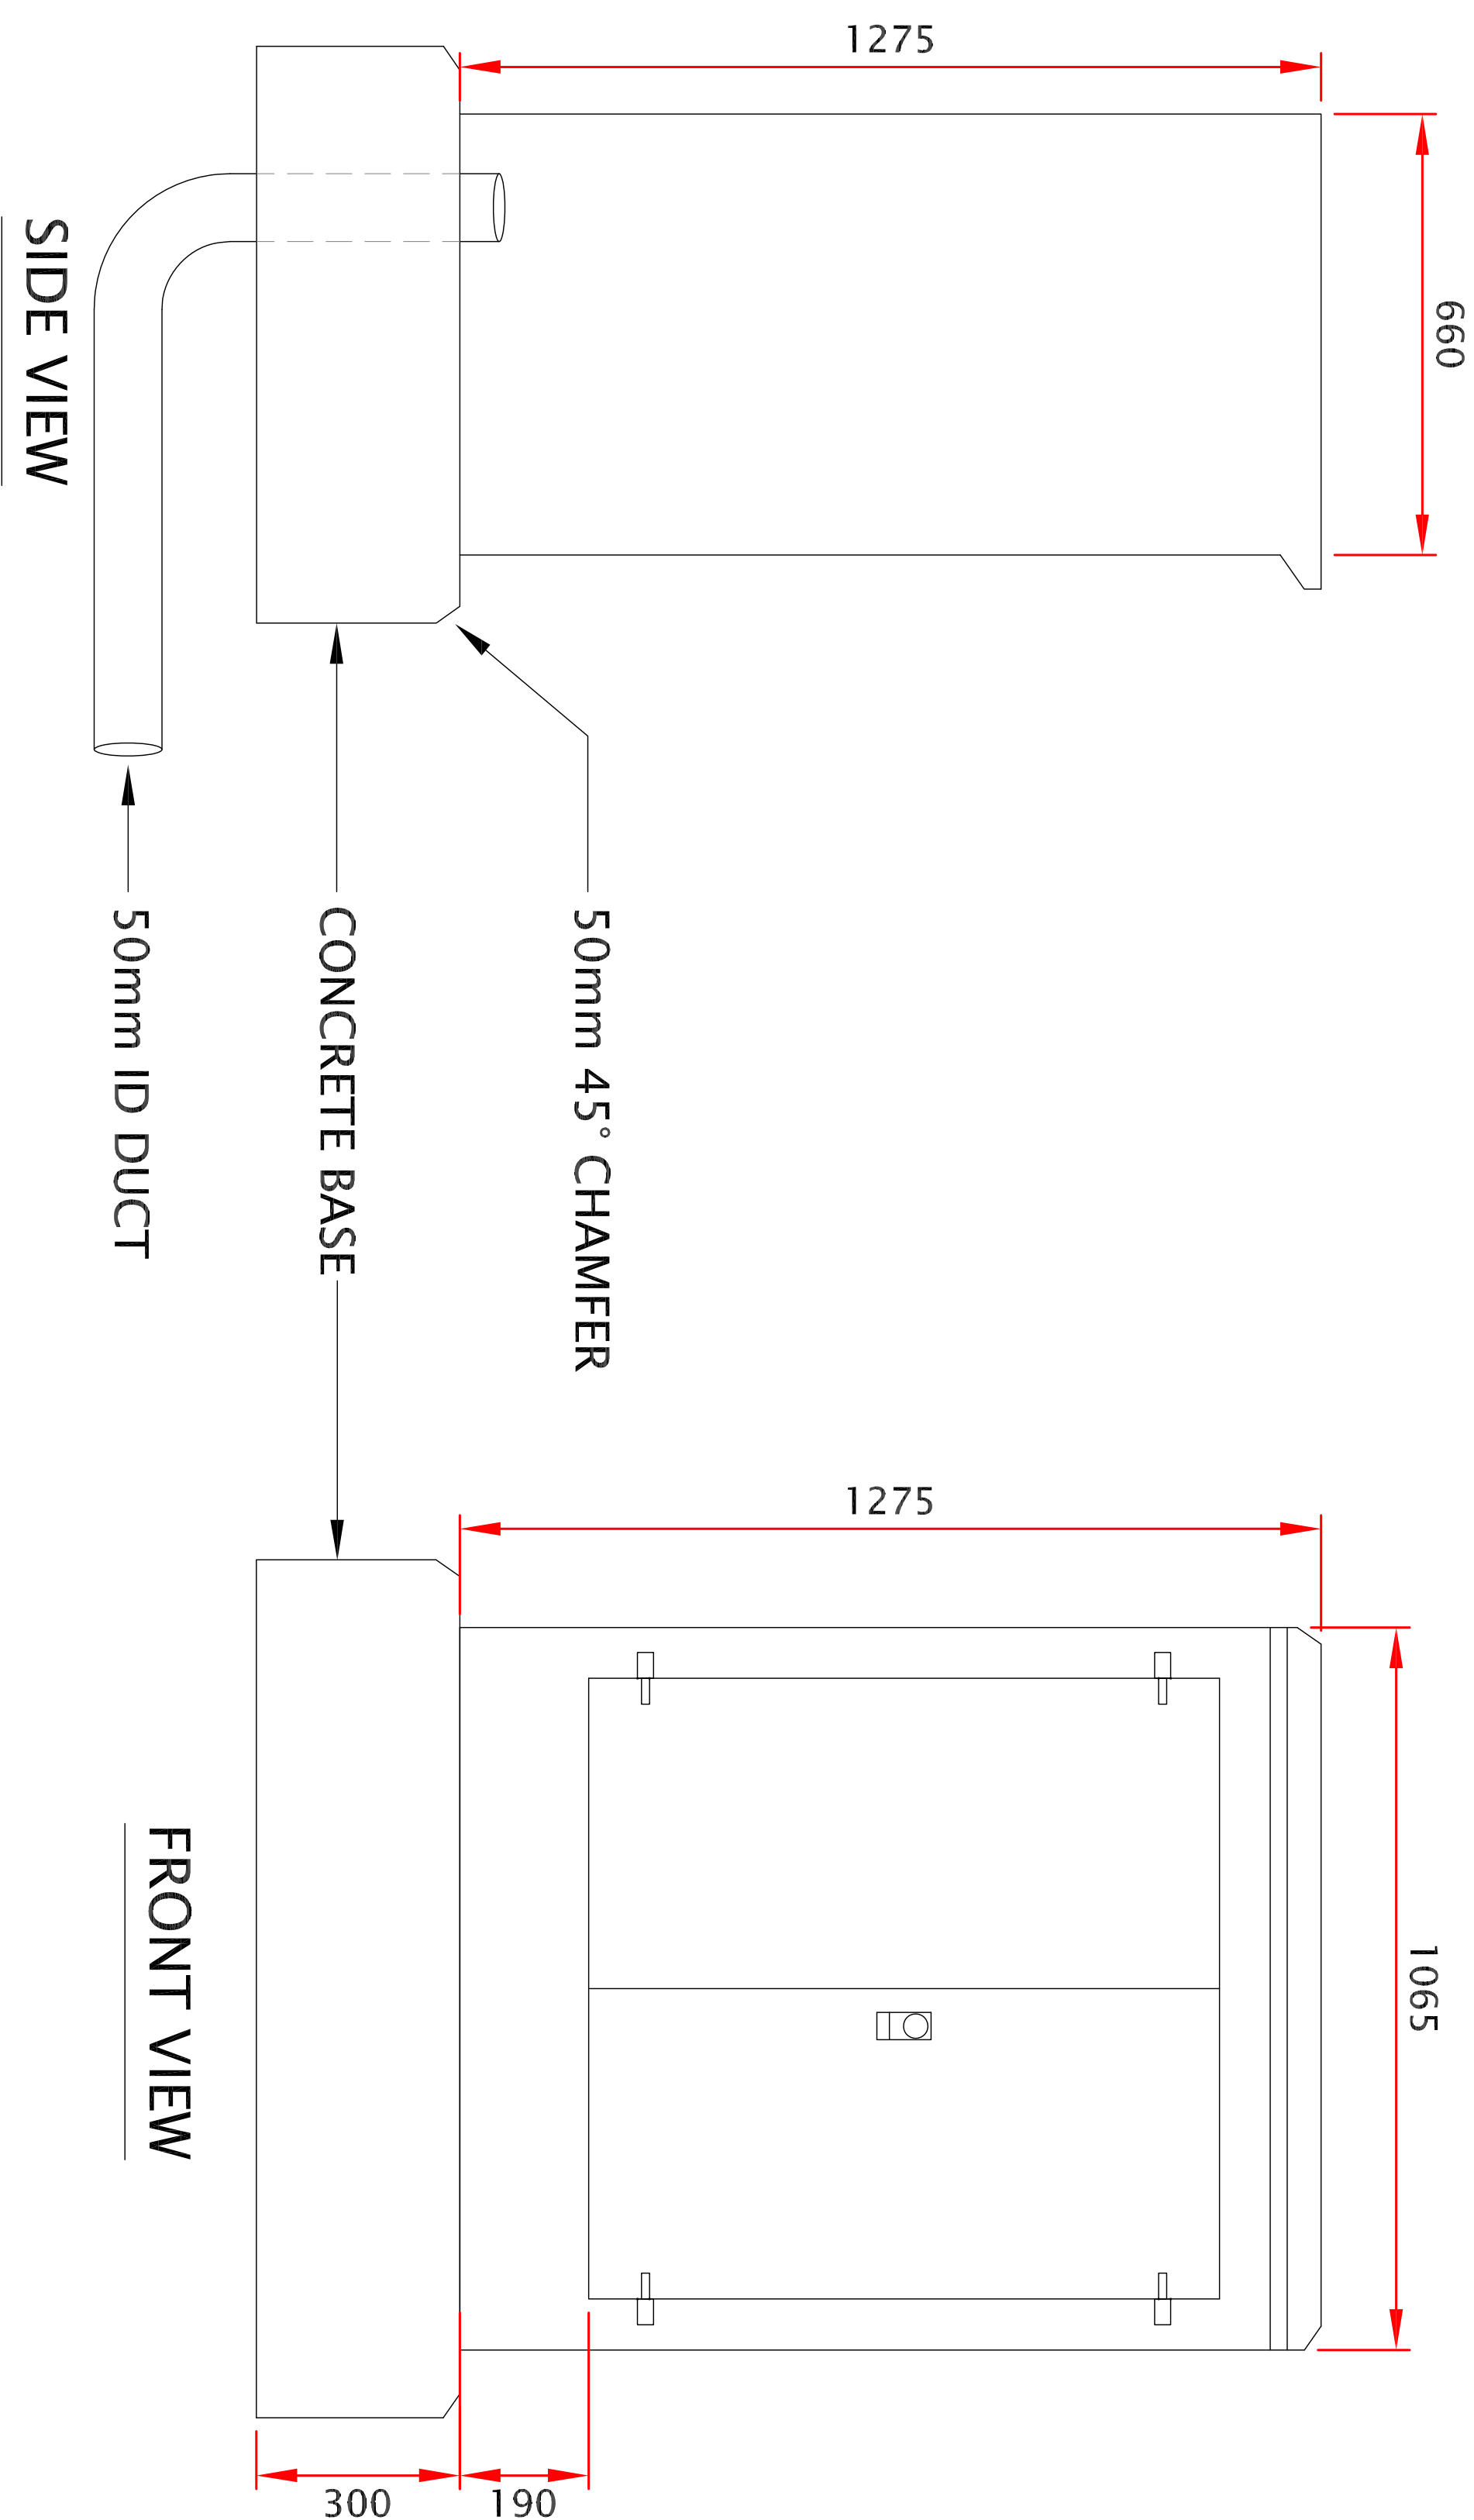


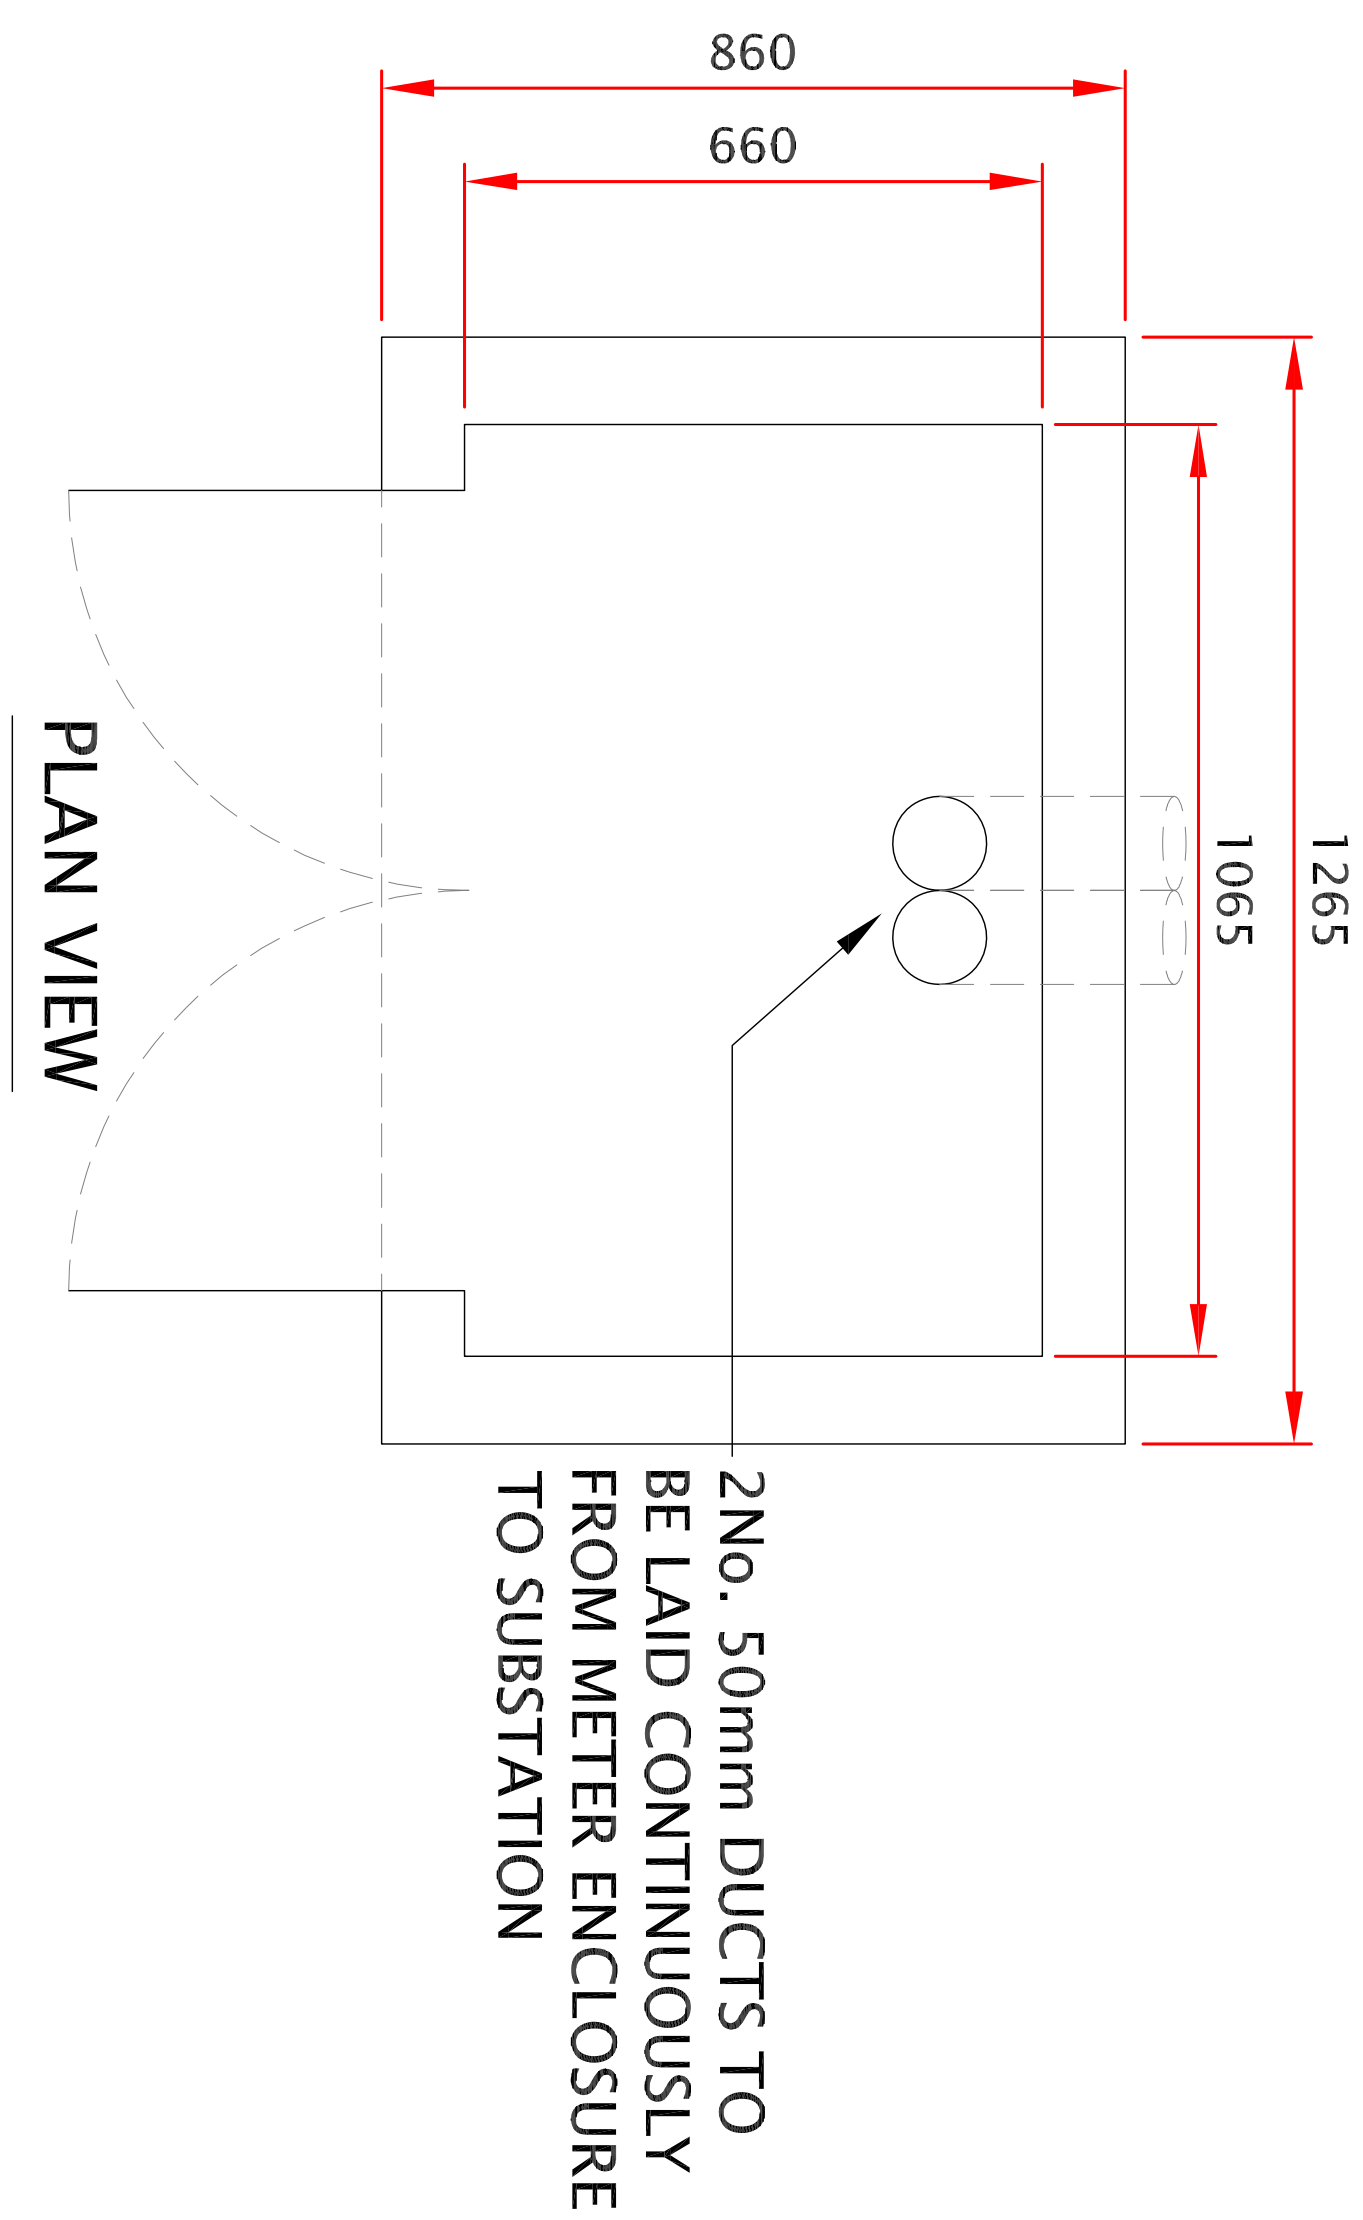

Site Address:		Notes:				Client:		Drawing Title:	
								TYPE M METERING ENCLOSURE & BASE	
						DWO:			
						Drawn By:			
						AC		Adept	
						SCALE @ A1		N.T.S.	
						Eng:			
						AC		Date:	
						16.12.11		SCALE @ A3	
						N.T.S.			
						Status:		Dwg No:	
						FOR INFORMATION		-	
						Rev:			