
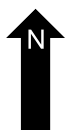
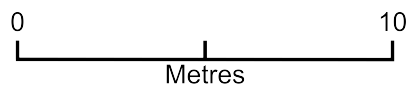


Mabfield Road 35 - SP

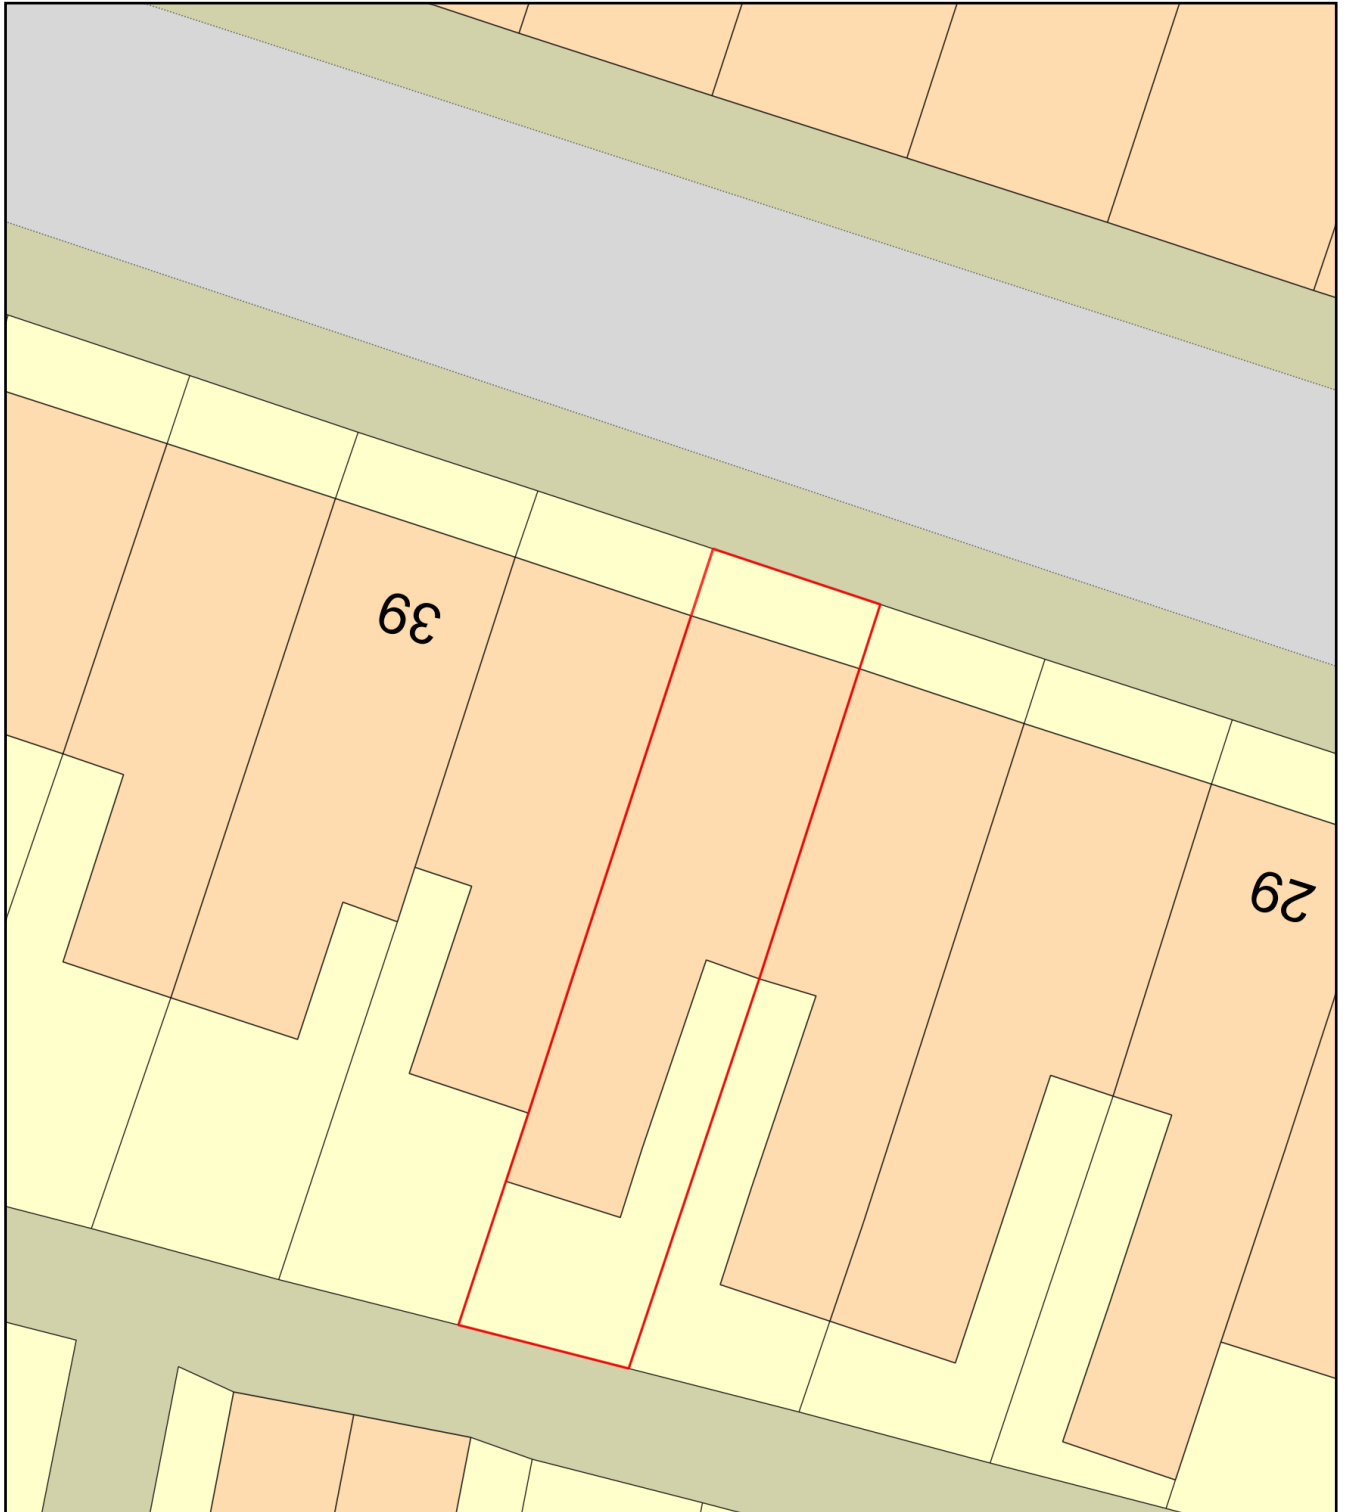

Plan Produced for: Mabfield Road 35 - SP

Date Produced: 05 May 2021

Plan Reference Number: TQRQM21125133337524

Scale: 1:200 @ A4