


Peter N Hewitt Associates Ltd Consulting Engineers 3 Wadebridge Avenue, Baguley Manchester M23 9LS T. 0161-905 2555. M. 07946 642 414 E-mail: phewitt1@btconnect.com	Project 4 CARSDALE ROAD, MANCHESTER, M22 0HQ		Job No. 21010
	Subject BLOCK PLAN 1:500 SCALE		Drg No. SK. 1
	By PNH	Chkd	Rev
Date MAY 2021		Scale 1:500	

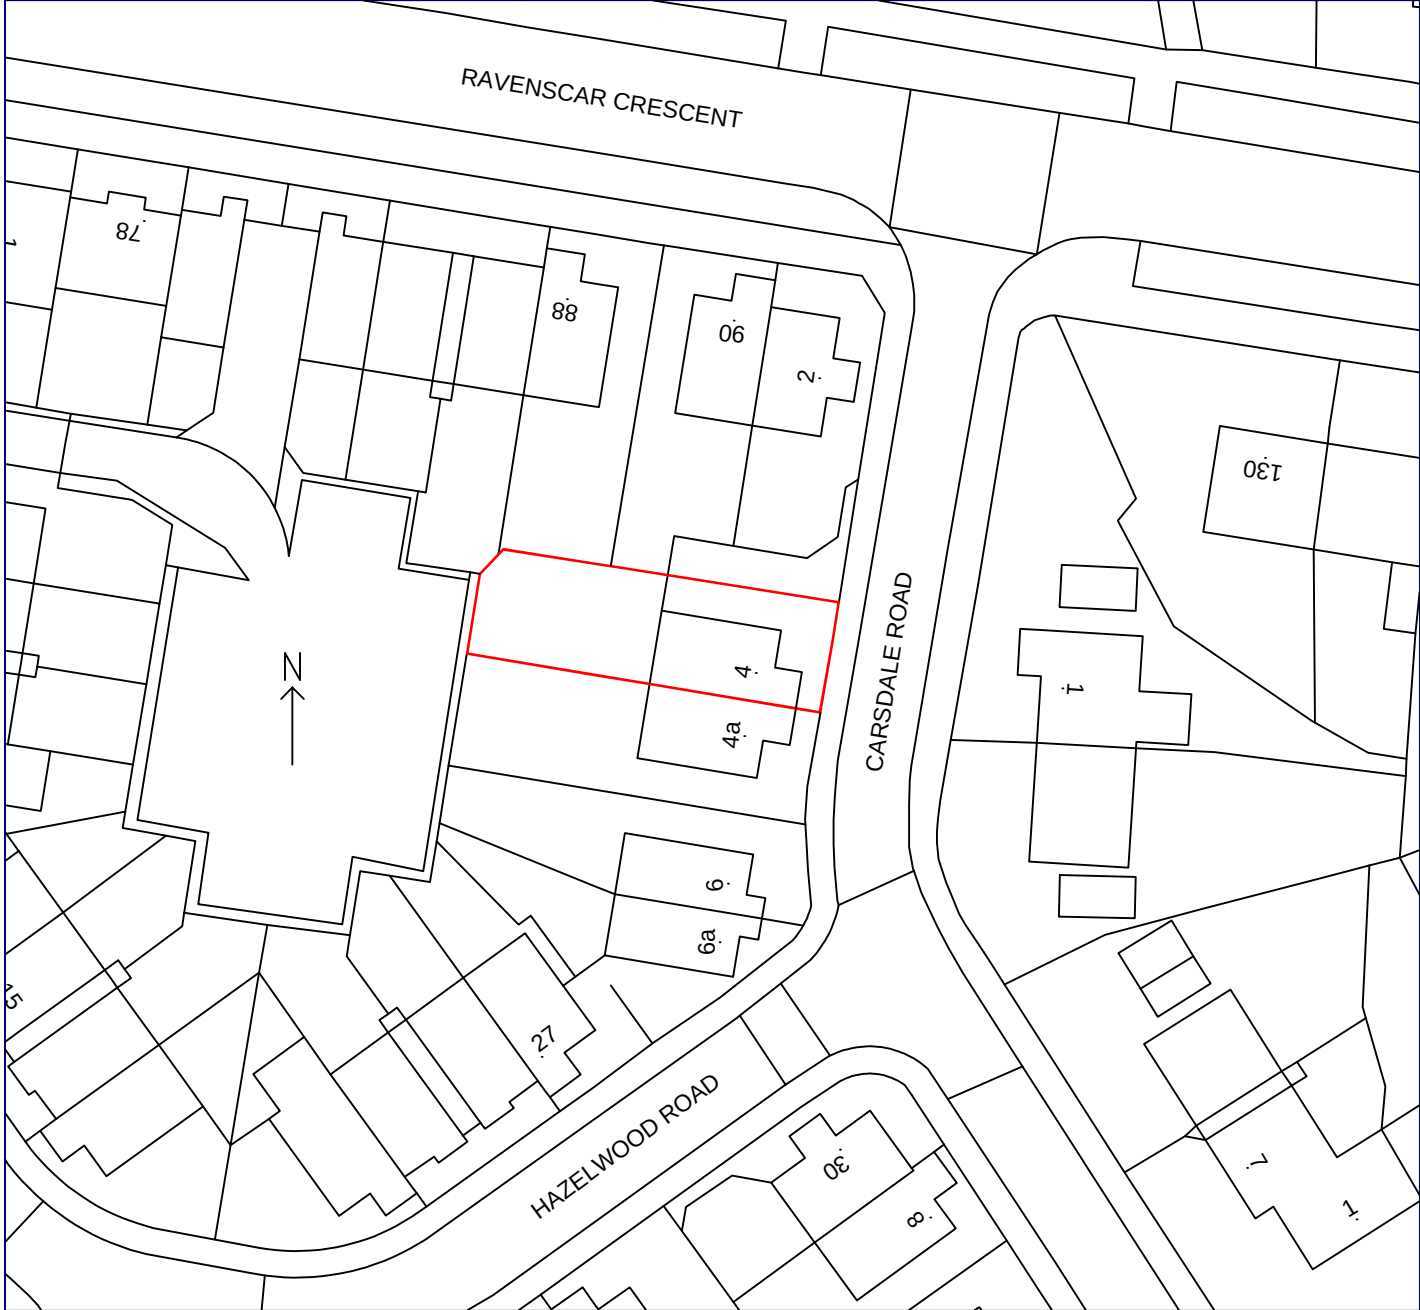

BLOCK PLAN 1:500 SCALE