


REVISION	DATE	DESCRIPTION
-	15.04.21	DRAFT ISSUE
-	06.05.21	PLANNING ISSUE

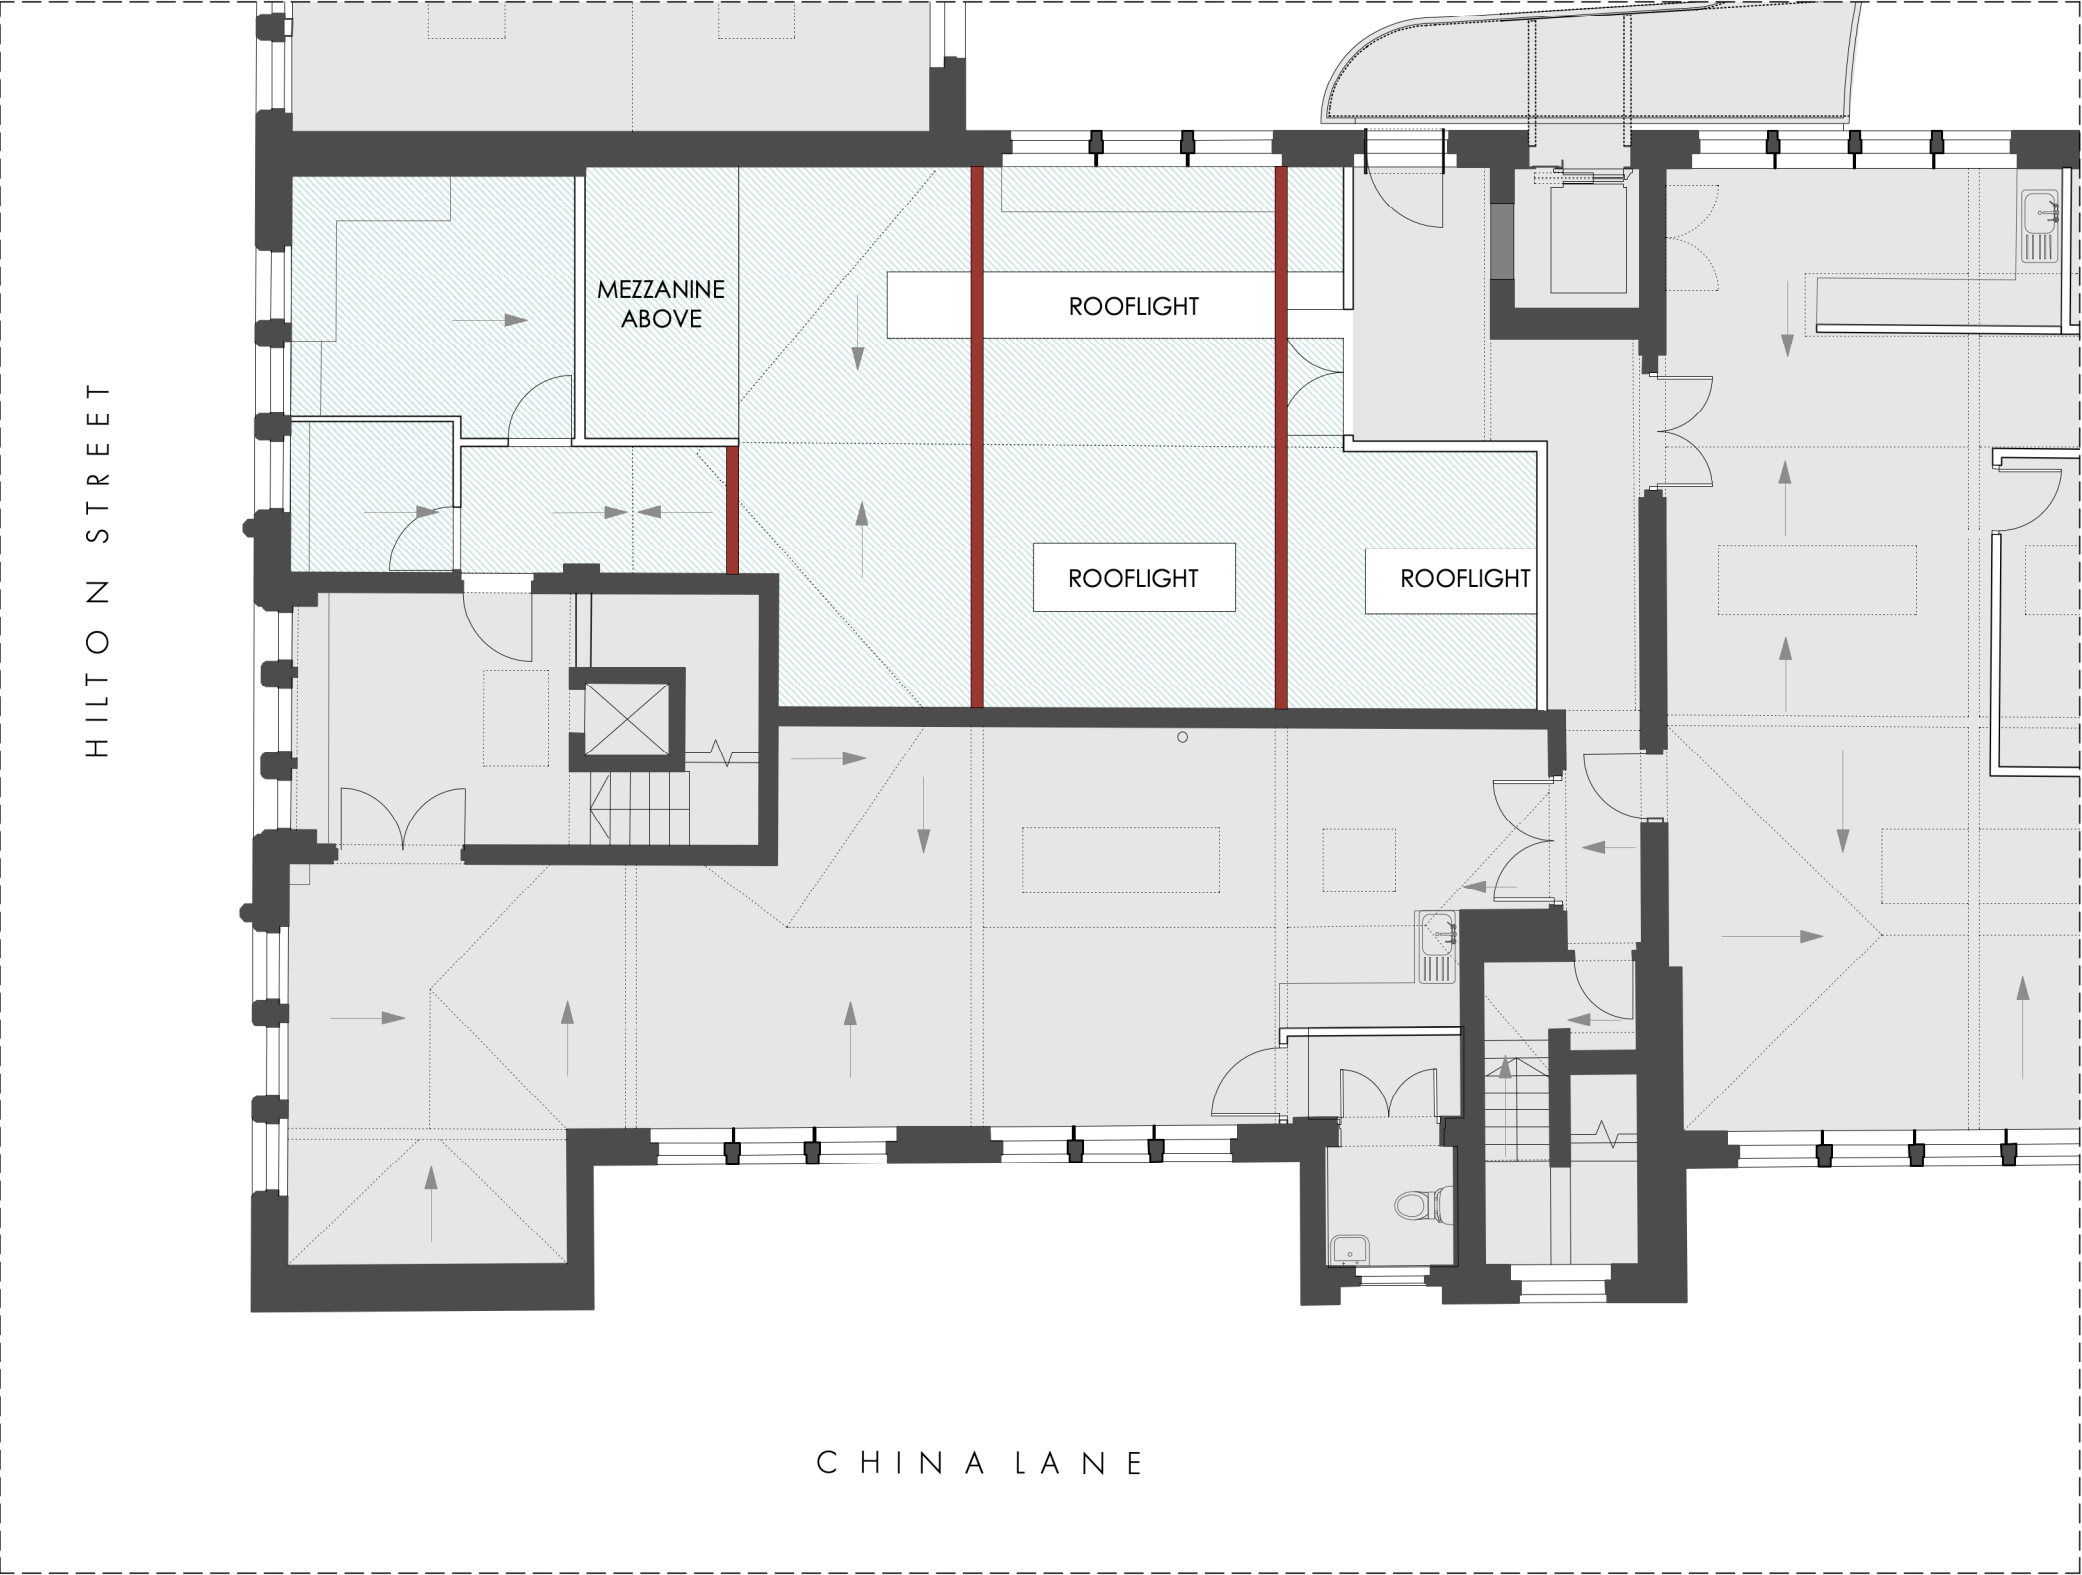

REFLECTED CEILINGS KEY




EXISTING PLASTERED CEILING



ORIGINAL TIMBER TRUSSES EXPOSED



AREA NOT SUBJECT OF THIS APPLICATION
SEE APPLICATIONS No.s **126286/LO/2020**,
122935/LO/2019 & **123242/FO/2019**

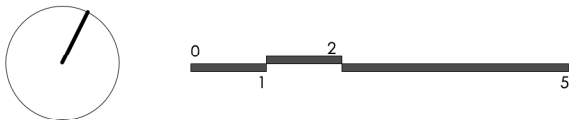

PLANNING

OMIArchitects

31 Blackfriars Road, Salford, Manchester, M3 7AQ
+44(0)161 832 3242 / info@omiarchitects.com / www.omiarchitects.com

PROJECT	FOURWAYS HOUSE				
DRAWING	FIFTH FLOOR - EXISTING CEILINGS PLAN				
DATE	APR' 21	DRAWN BY	KT	SCALE	1:100@A3
JOB NO.	1412	DWG.NO.	L 2231		

FOURWAYS HOUSE, FIFTH FLOOR
EXISTING REFLECTED CEILINGS PLAN

1.100 @ A3