
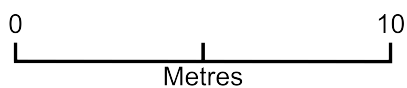


Exbury Street 12 - SP

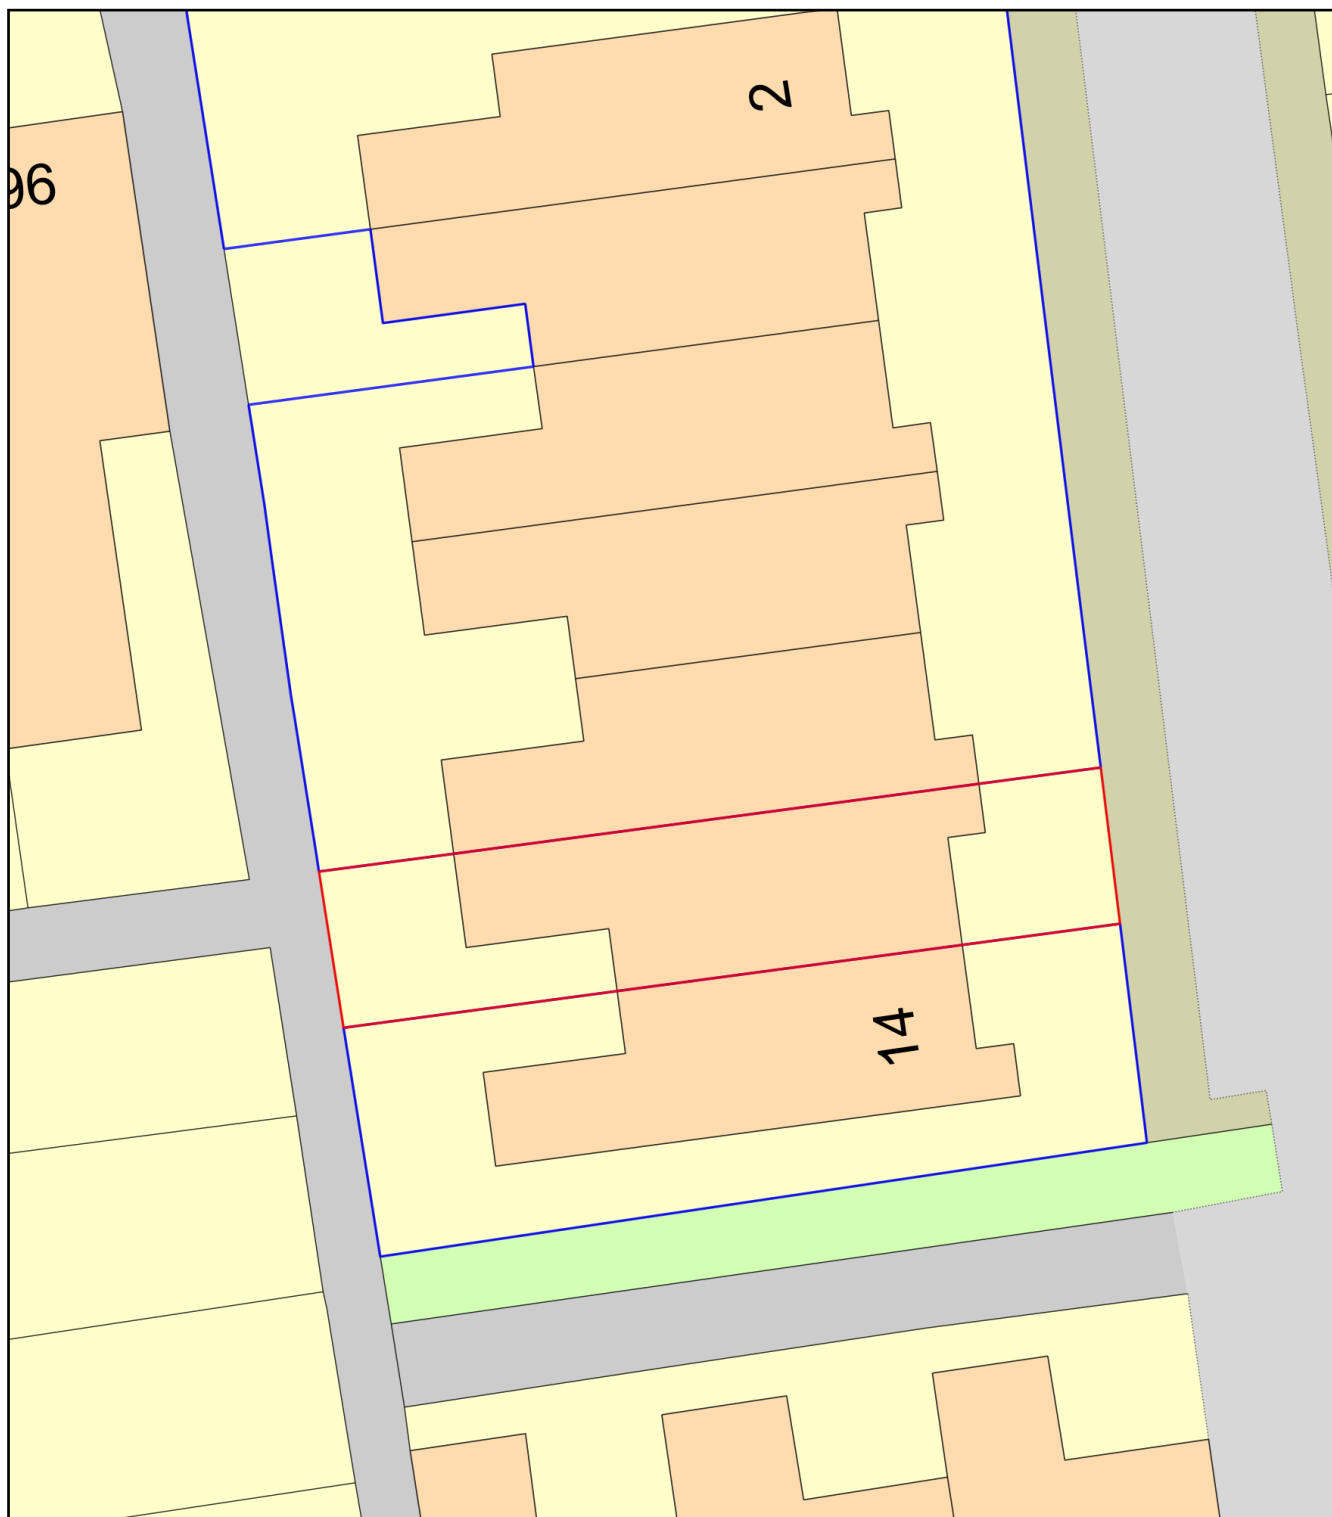

Plan Produced for: Exbury Street 12

Date Produced: 21 Apr 2021

Plan Reference Number: TQRQM21111144319585

Scale: 1:200 @ A4