E.1

PURPOSE OF ISSUE	scheme design

- Figured dimensions to be followed in preference to scale
- All dimensions shall be verified by the Contractor(s) on site prior to work commencing and relevant orders being placed.
- Any discrepencies to be brought to the attention of the Contract Administrator for instructions prior to proceeding.
- this drawing is the copyright of the Architect

Beech Road

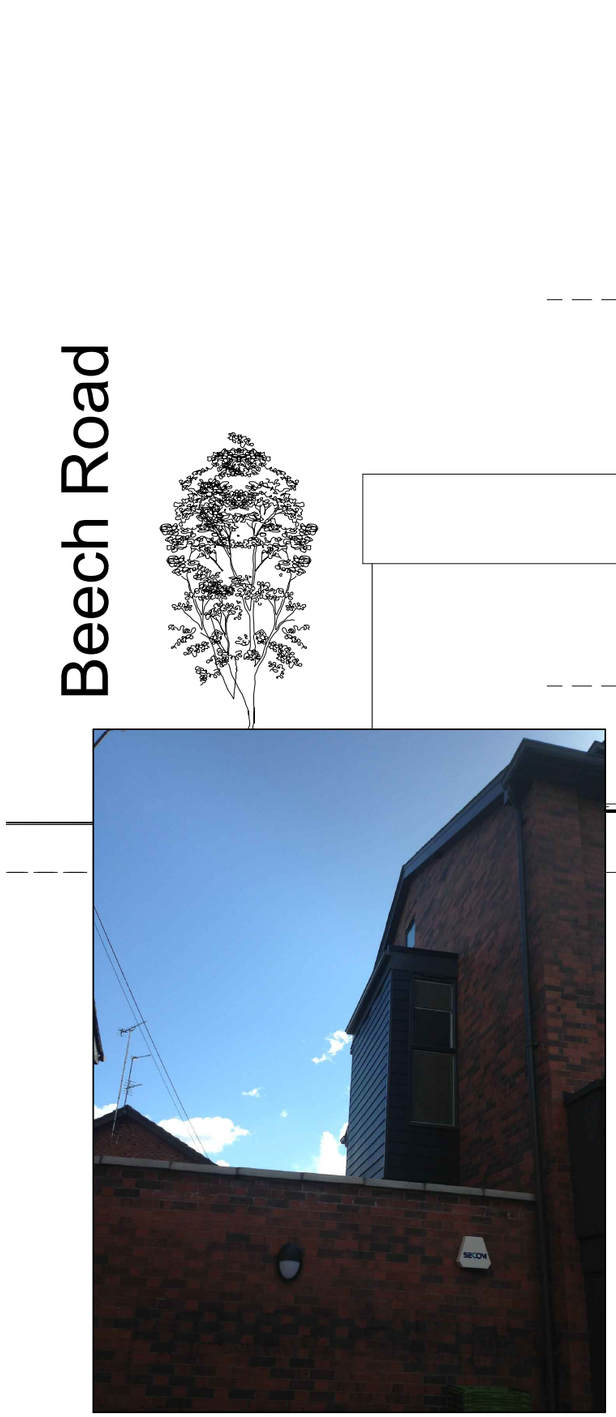

west elevation as proposed

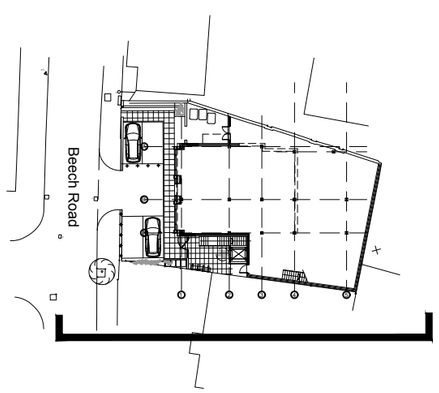

Spazio Ltd

PROJECT:
131, Beech Road Chorlton

DRAWING:
west elevation as proposed

DATE:	DRAWN BY:	CHECKED BY:
Mar 2018	SWF	

SCALE:	DRAWING NO:	REV:
1:100@A3	759-01-421PD	-

27 Schoars Drive, Withington
Manchester
United Kingdom
M20 1AY

info.spazio@gmail.com
www.spazioltd.com