
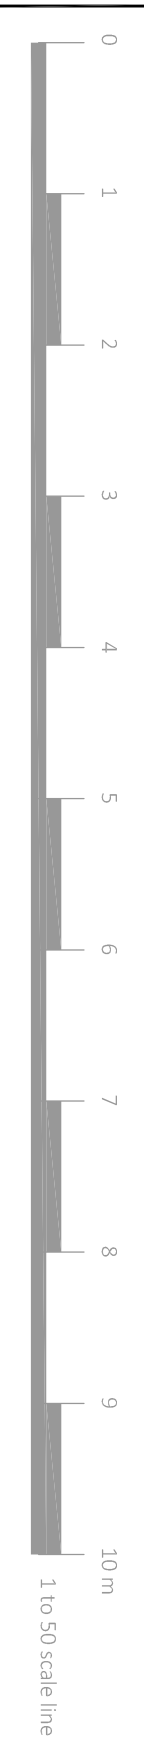
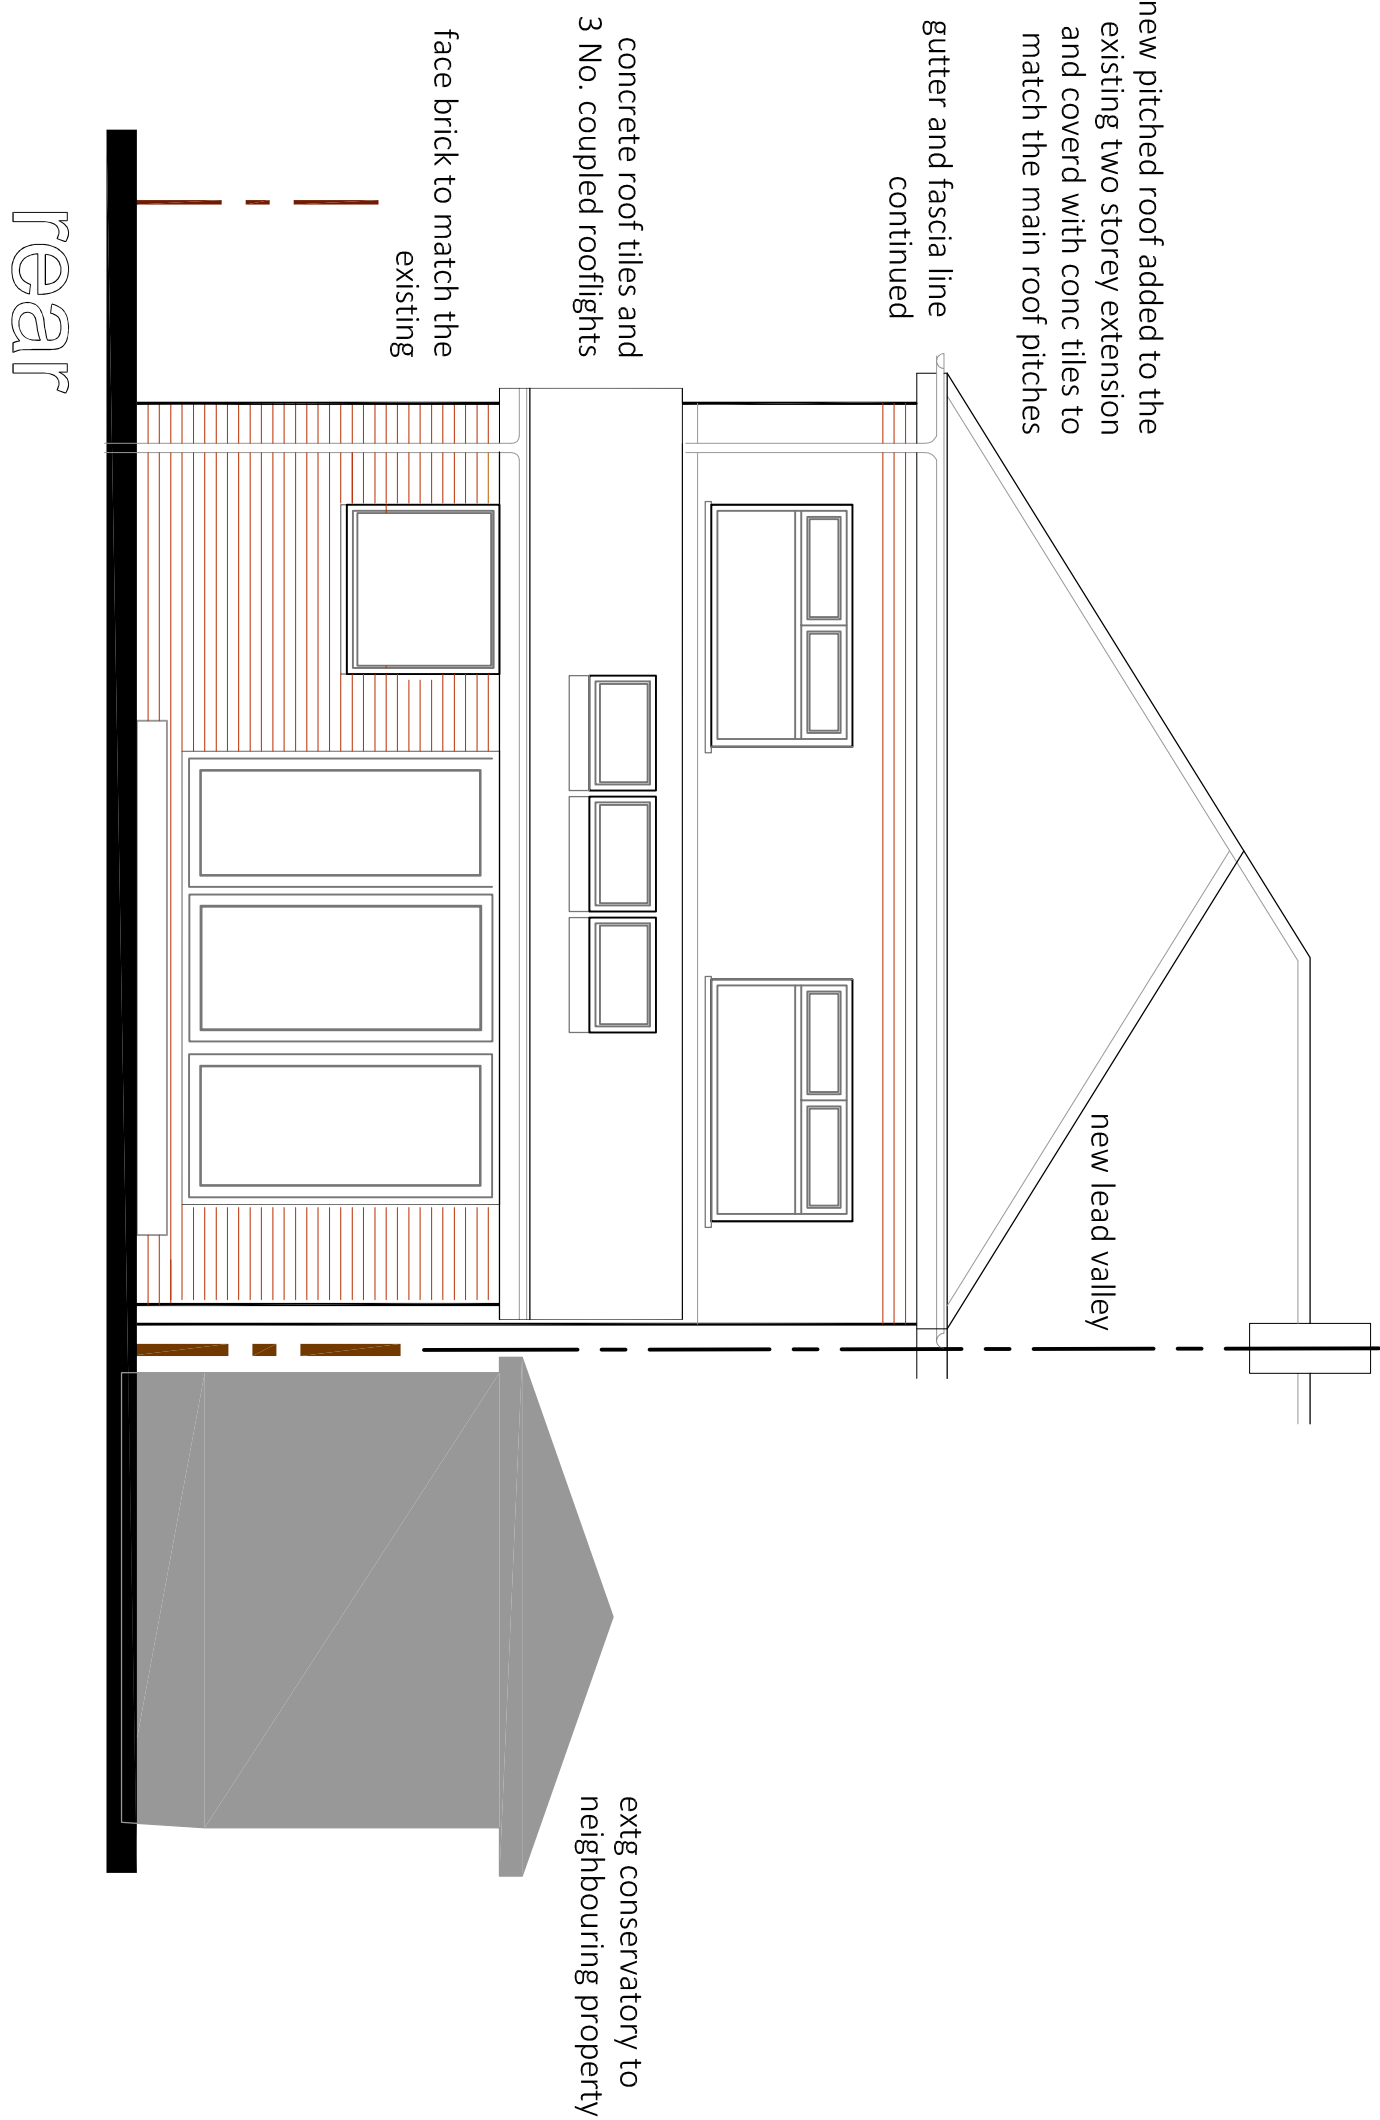
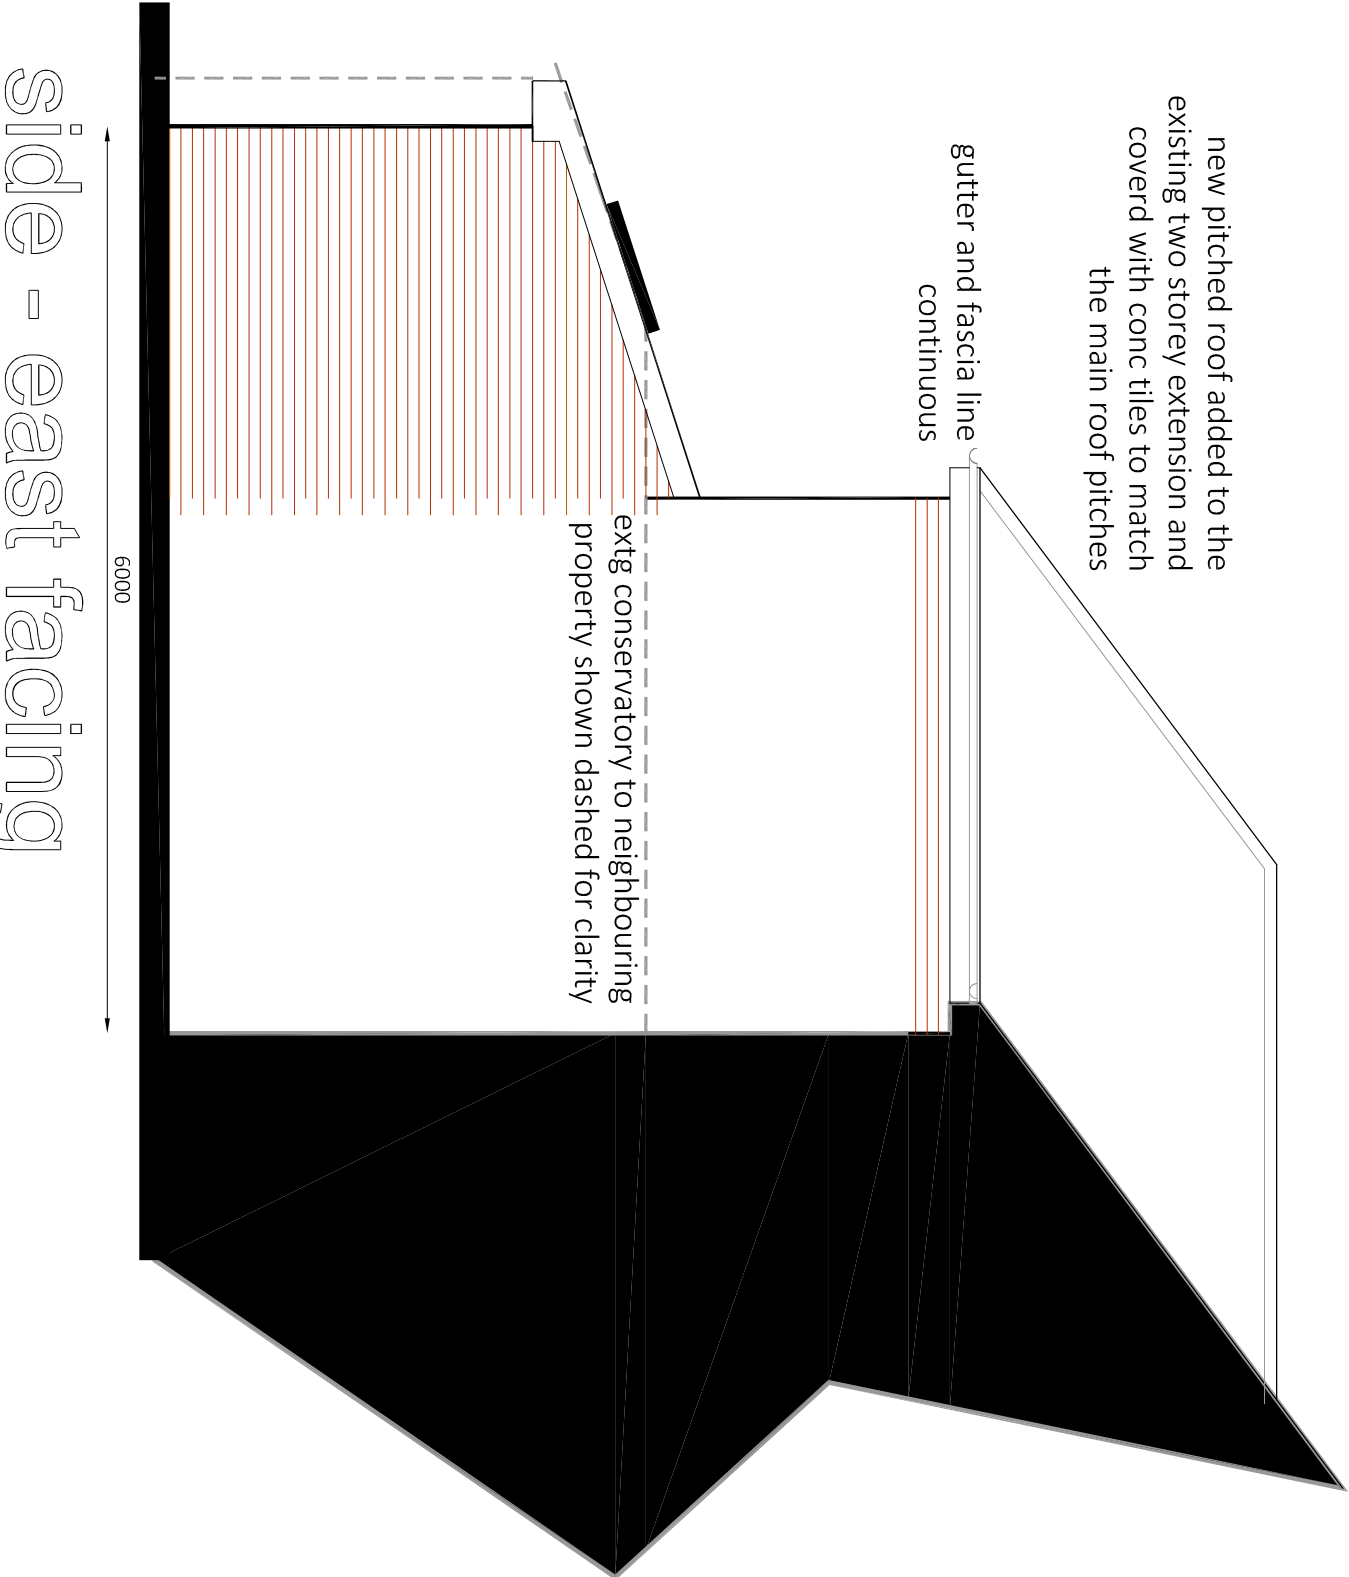


ELEVATIONS - PROPOSED

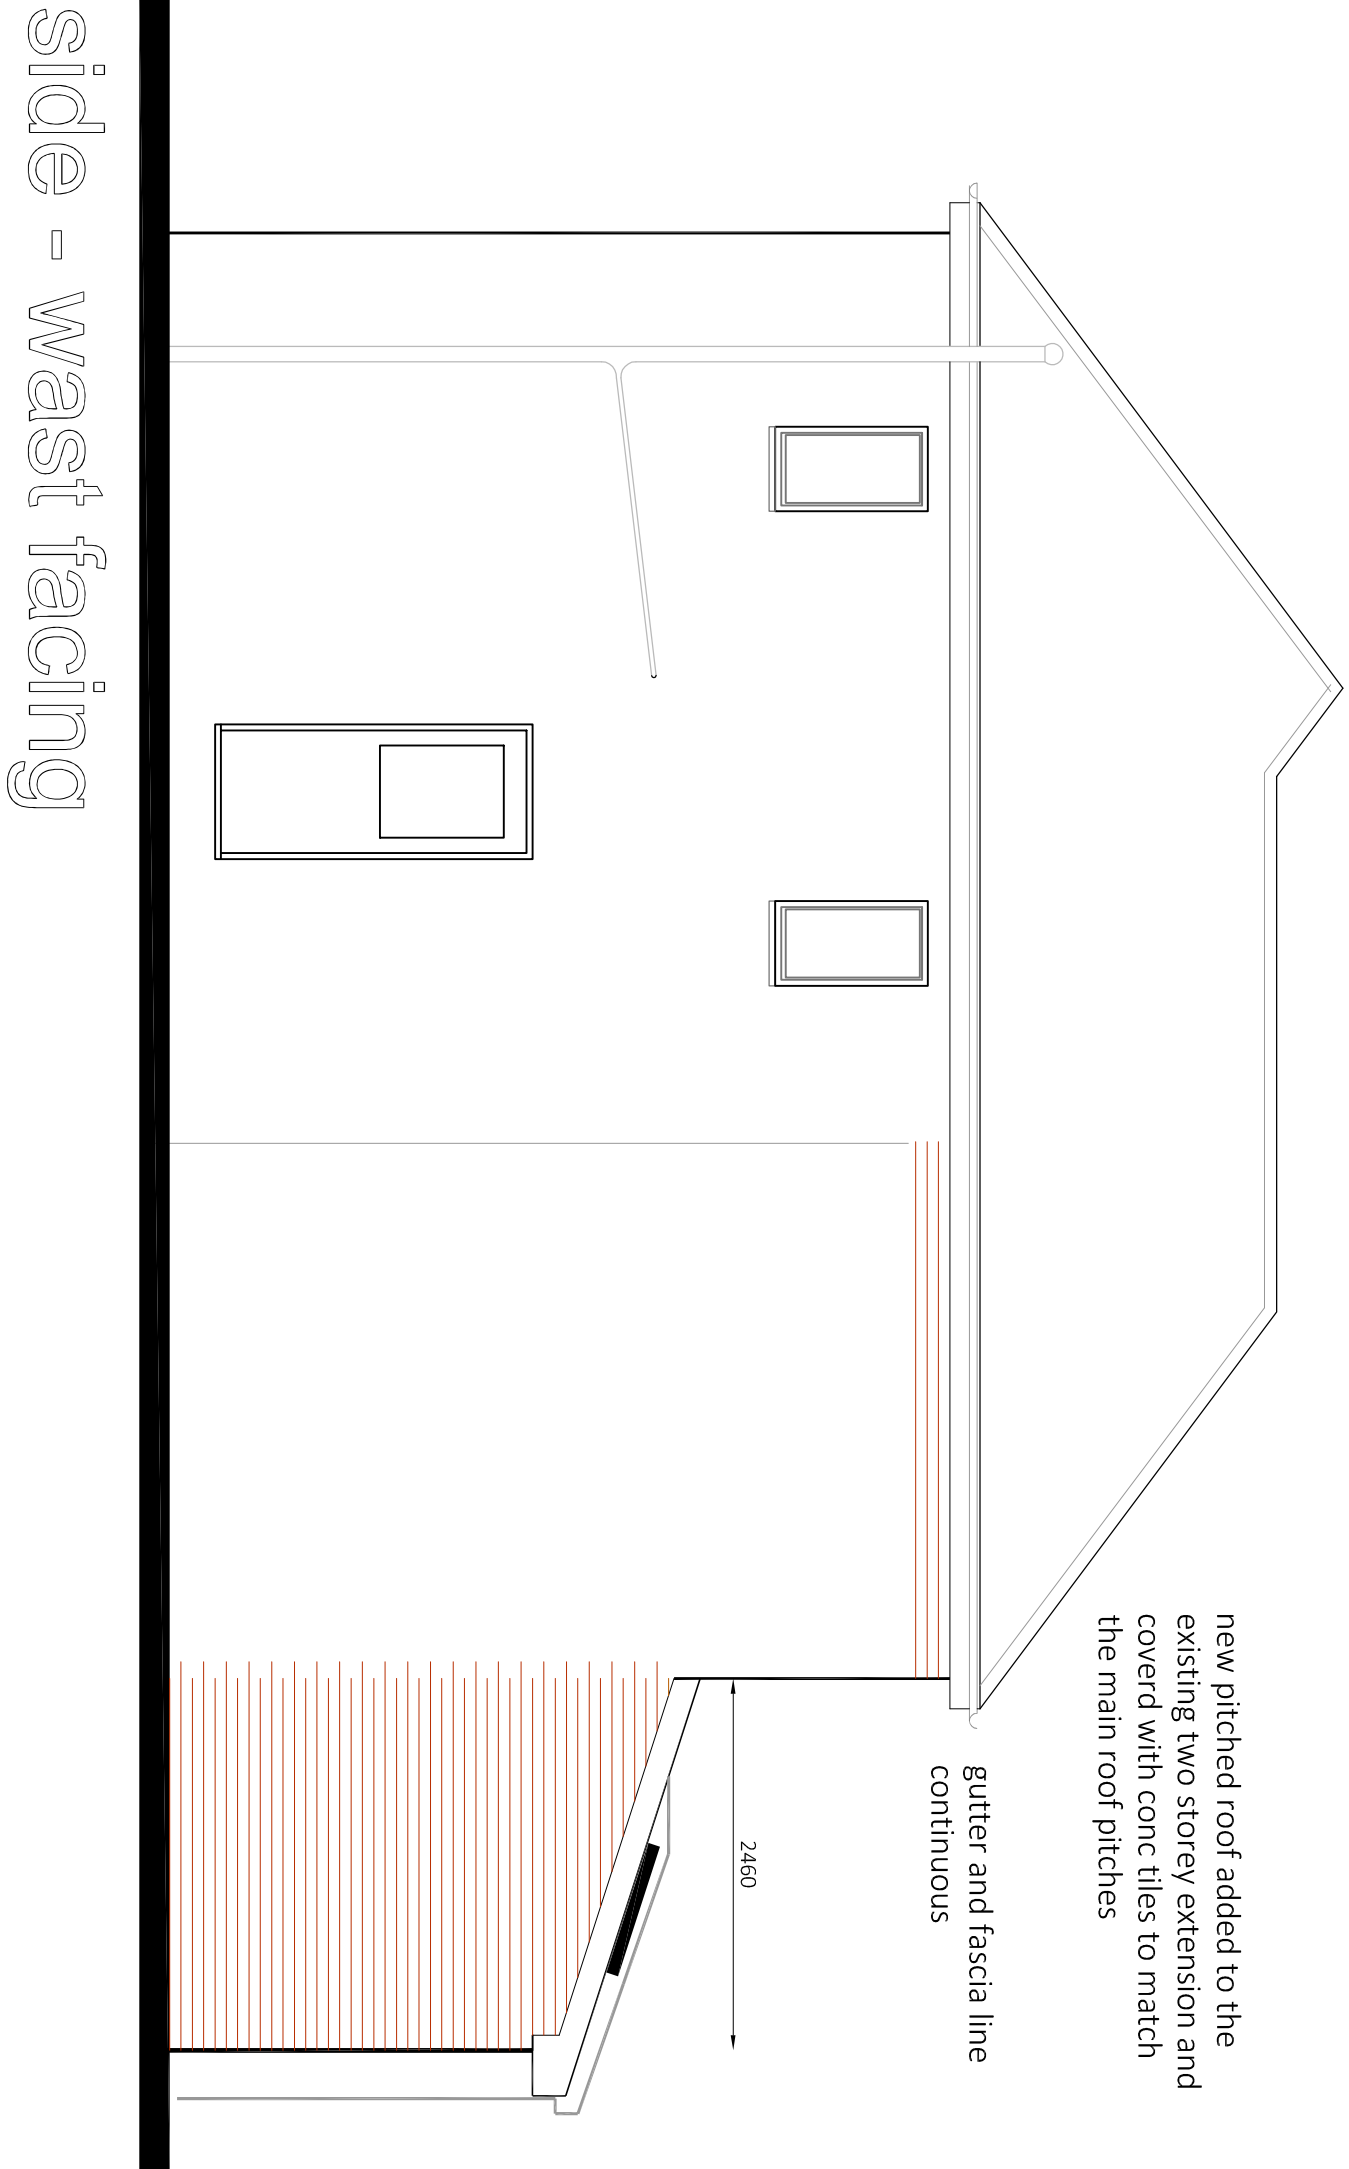

BA Property Consultants Ltd.
First Floor
132 Market Street
Hyde, Cheshire
SK14 1EX
tel: 0161 351 9777 fax: 0161 351 9666
web: www.baprofertyconsultants.co.uk

site

185 ST. MARYS ROAD
MOSTON MANCHESTER
FOR MR & MRS EVANS

M40 0BN

project

SINGLE STOREY EXTENSION TO THE REAR

date

rev.

scale

drawing ref.

MAR21

D

1to50 on A1
1to100 on A3

M40:21/304