
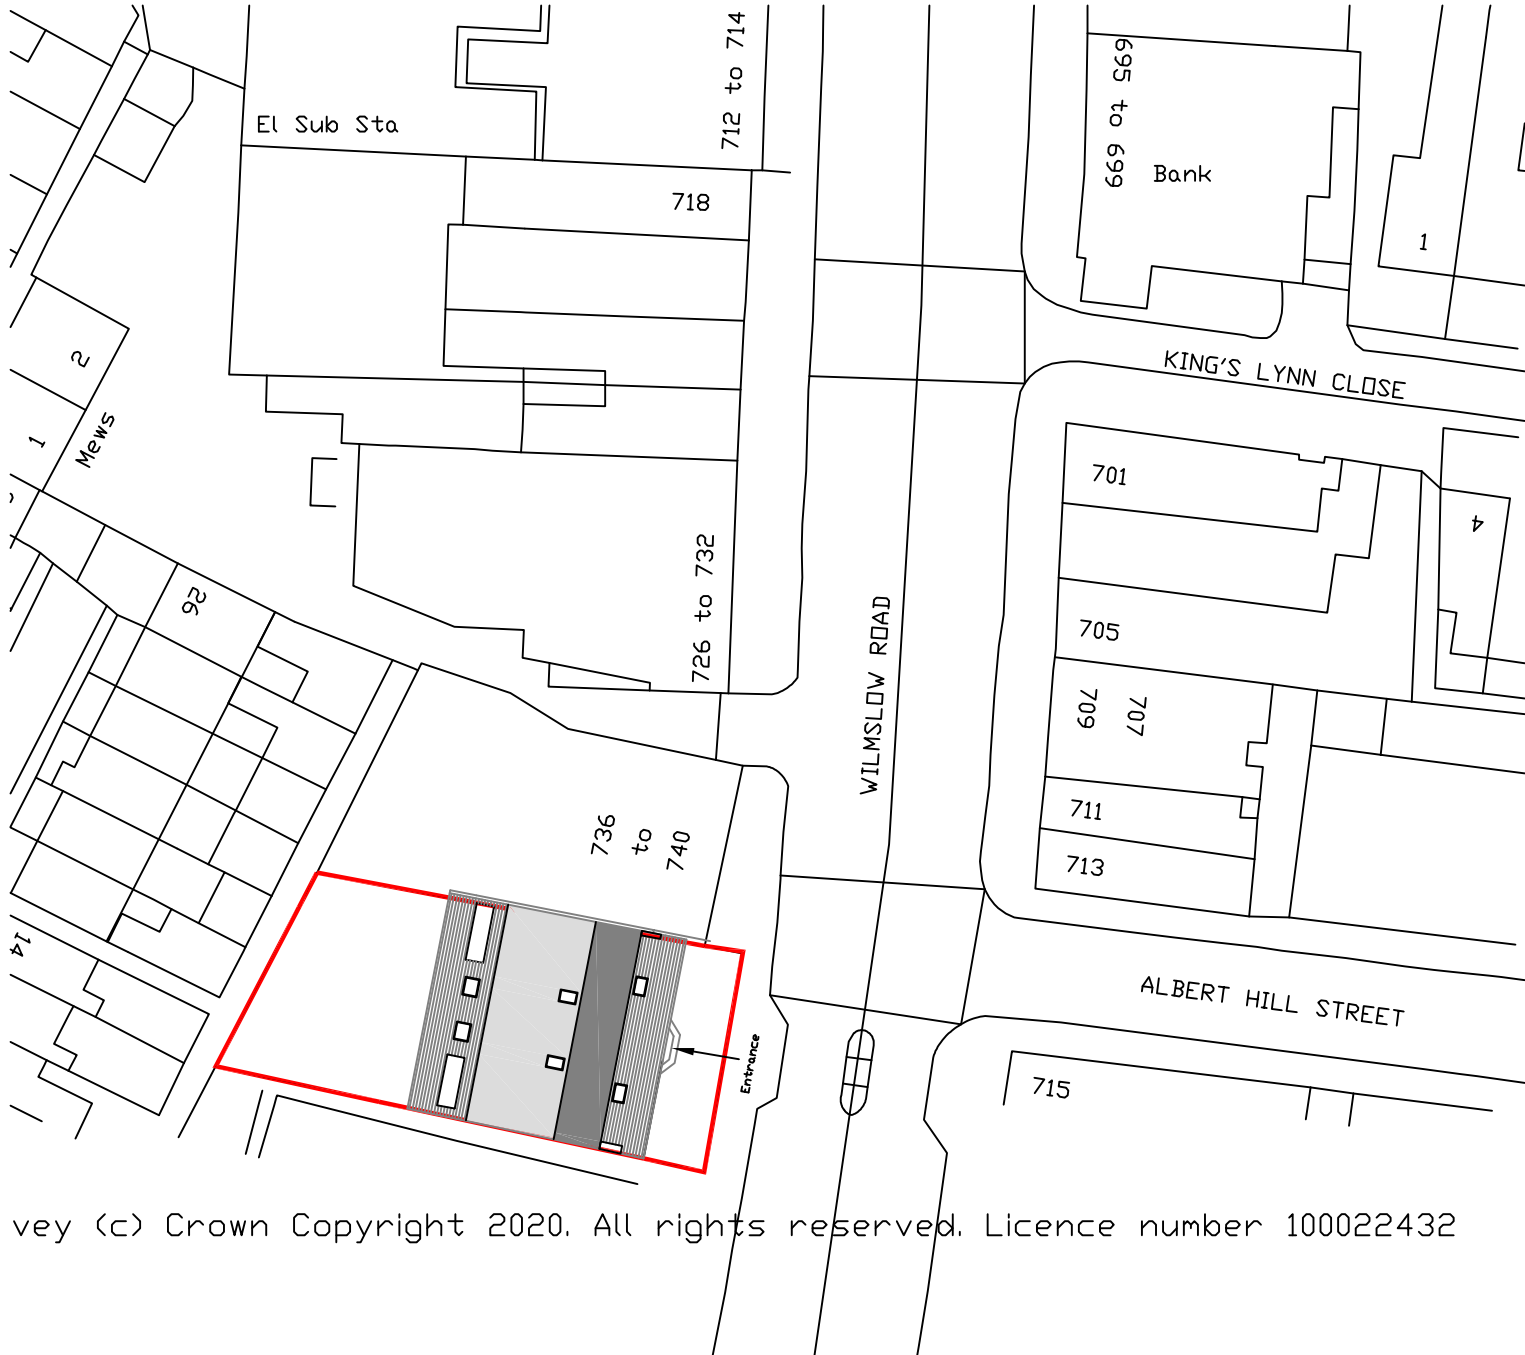


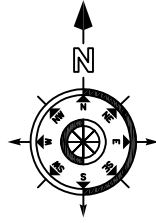

vey (c) Crown Copyright 2020. All rights reserved. Licence number 100022432

Old Police Station
738-744 Wilmslow Road
Didsbury
M20 2DW
Proposed Block Plan 1:500