


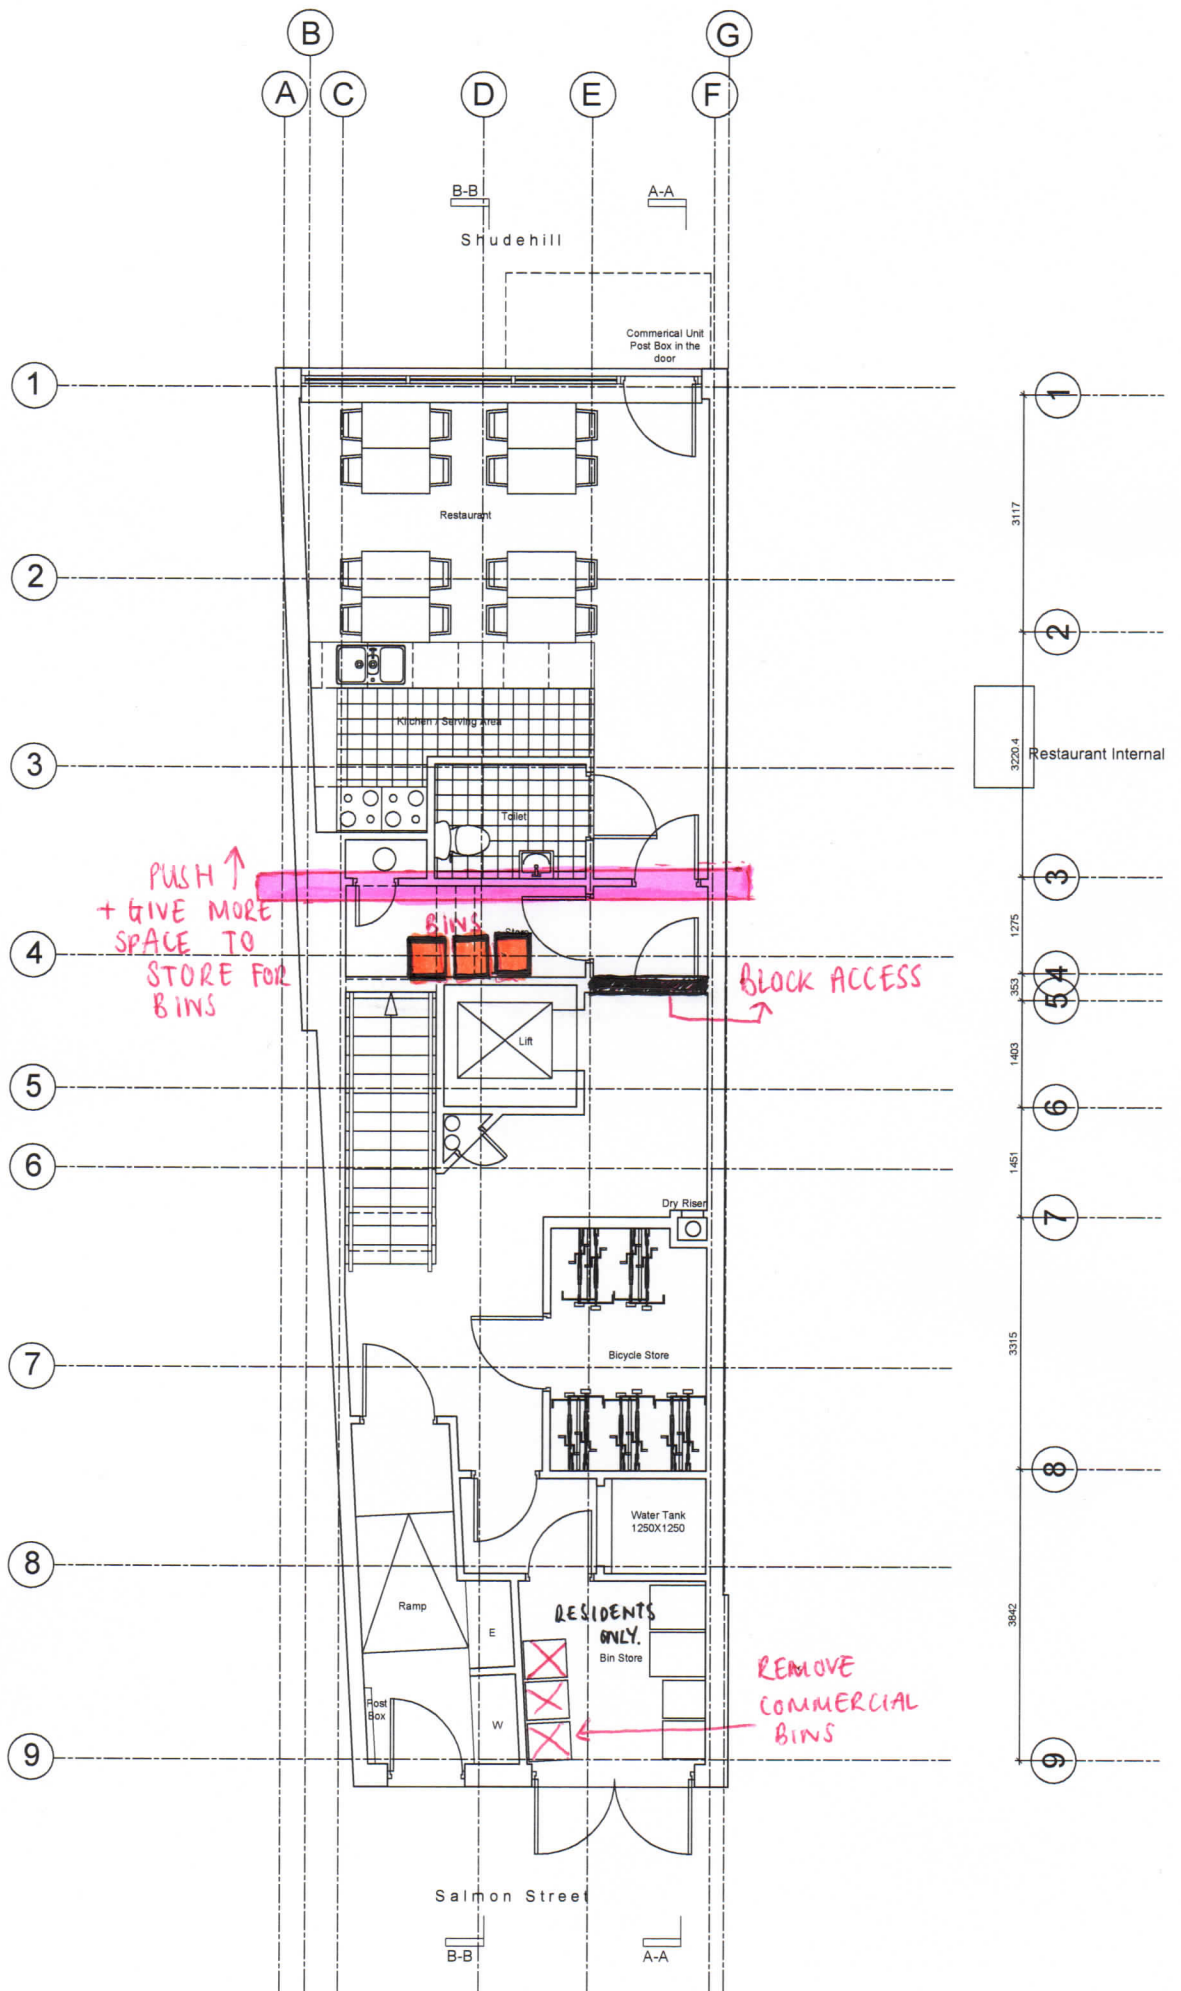

Proposed GF Plan 1:50

Scale Bar 1:50



JC 2021-05-17