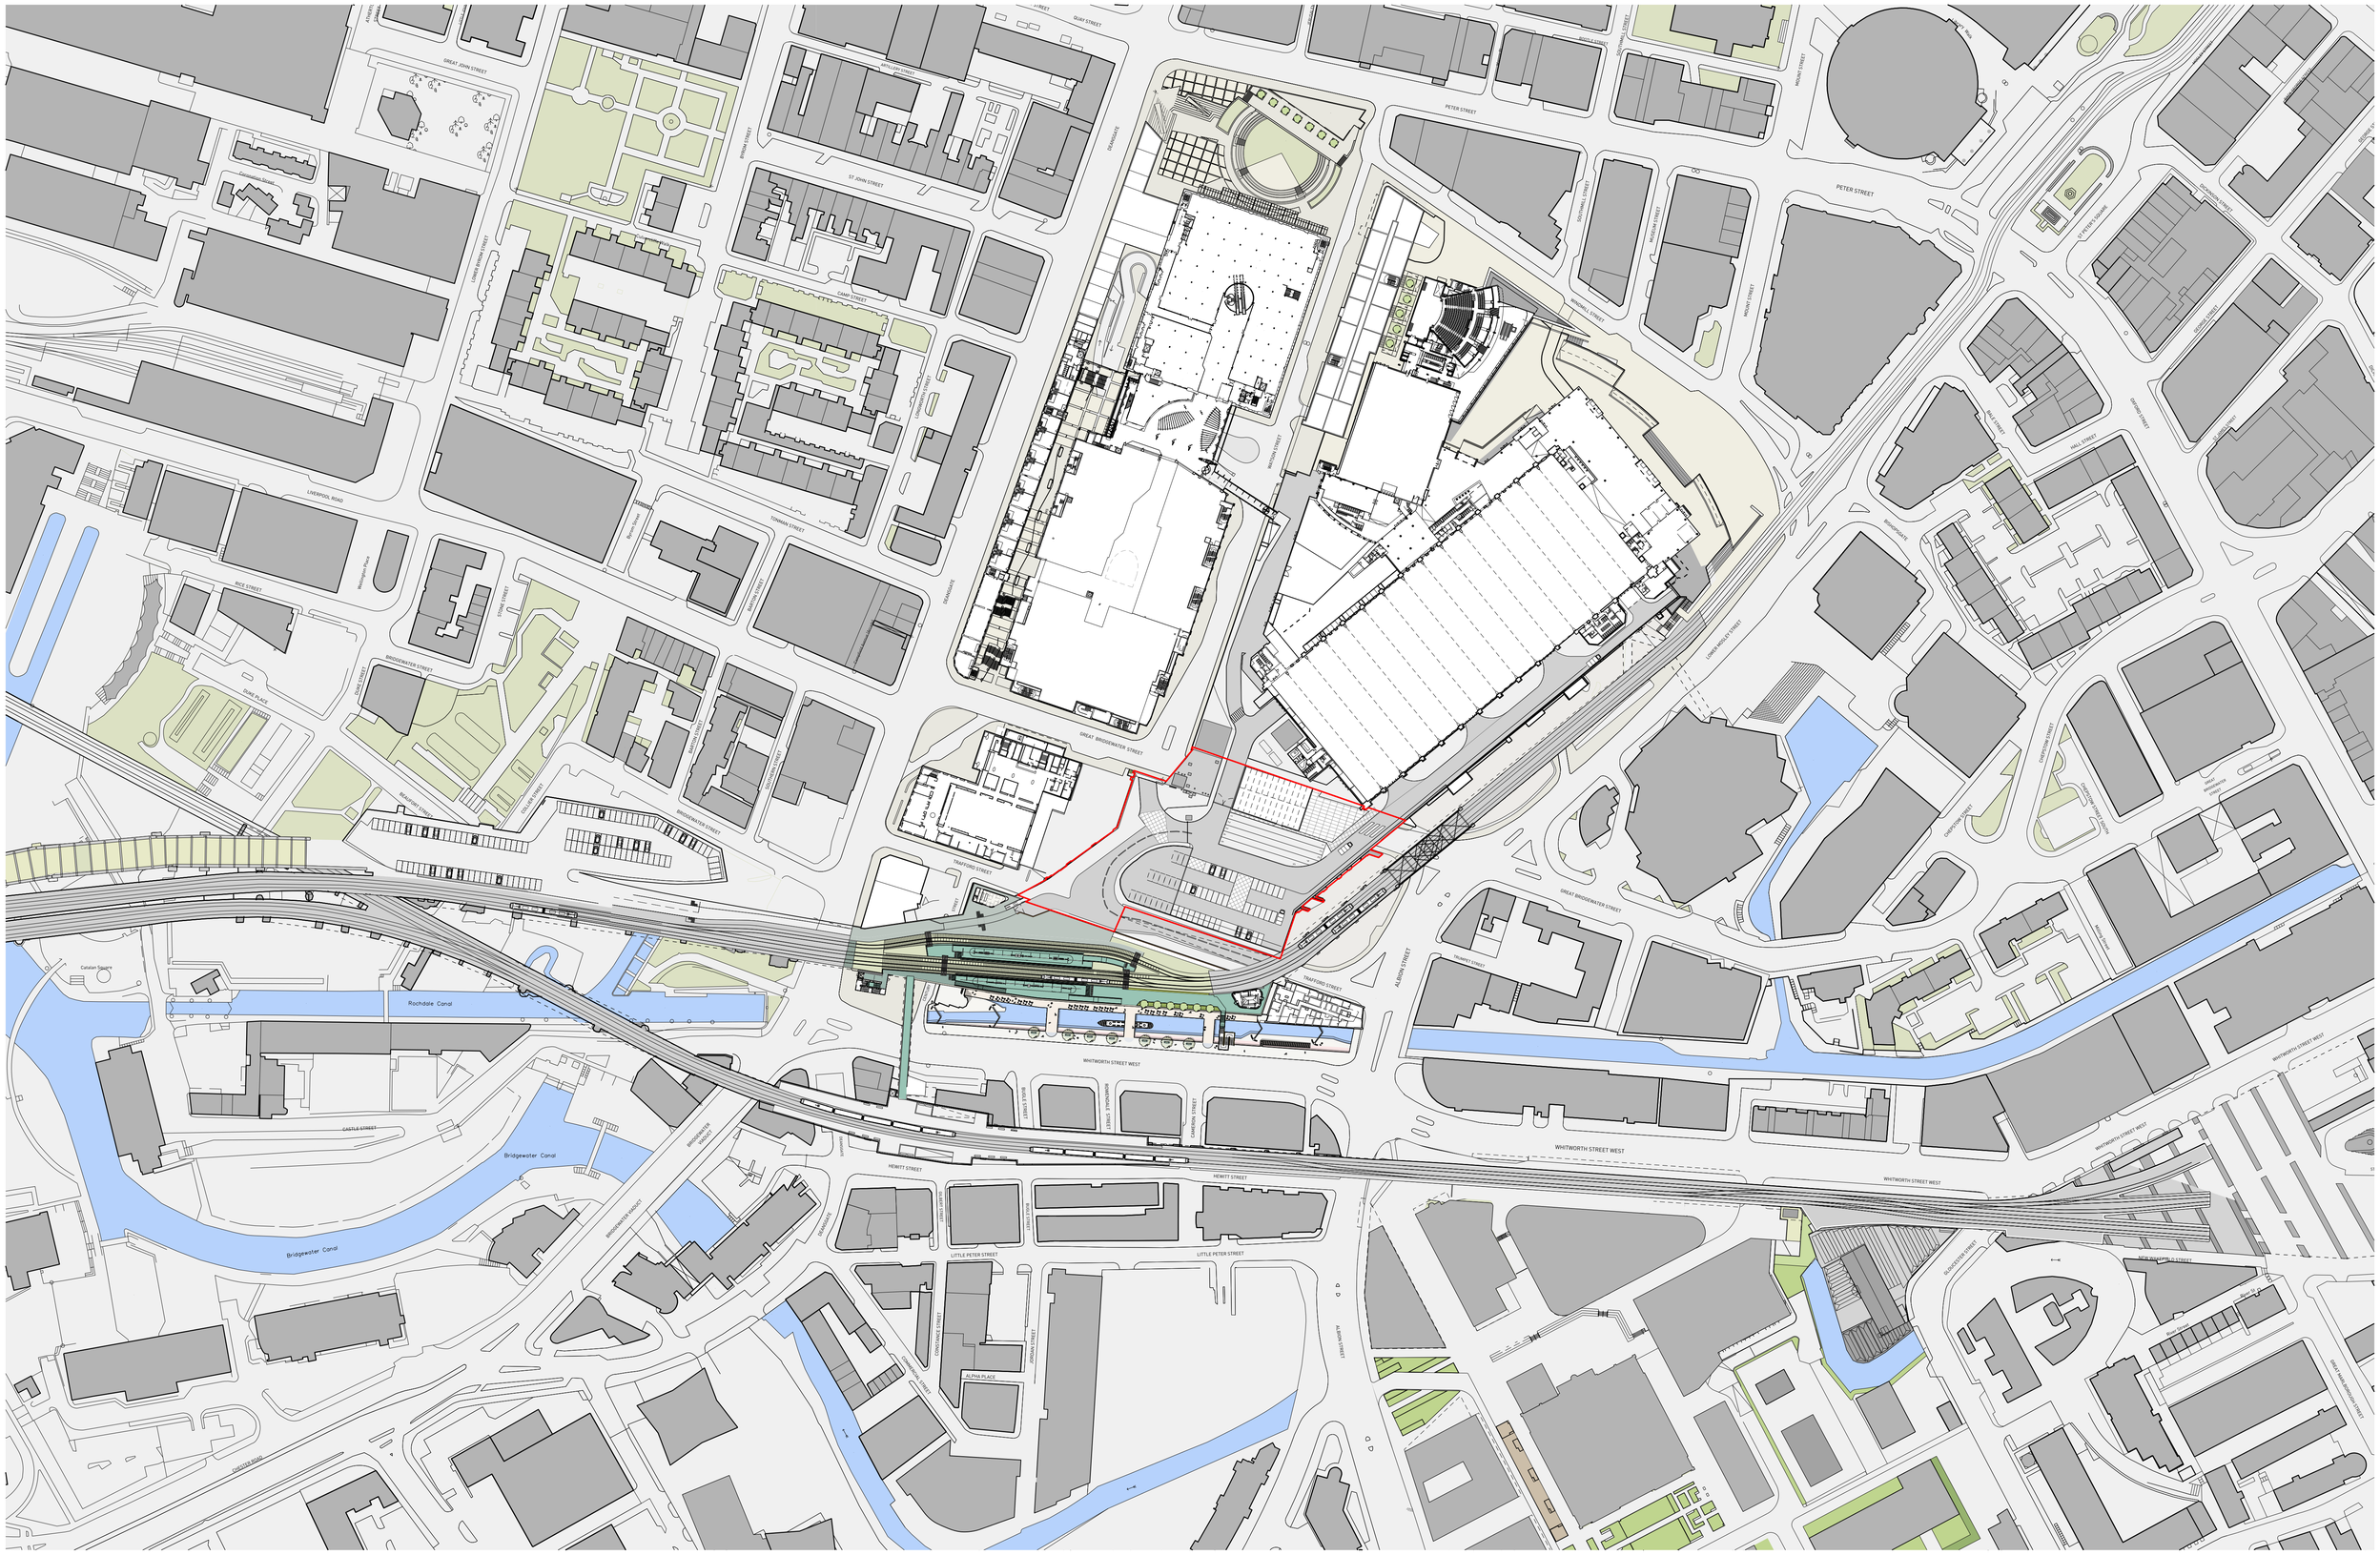

This drawing is copyright
Do not scale off dimensions.
All dimensions to be checked on site by contractor.
Contractor to report any dimensional discrepancies, errors or omissions prior to commencing on site.

0 20 40 100m

Rev	Date	Description
00	03-07-2020	Listed Building Application

North

Project Title: Former Bauer Millet Site

Status: Planning

Scale: 1:2500 @ A3 /1:1250 @ A1

Date: July 2020

Drawing Title: Masterplan- Site Location Plan- Level 01

Job No: 10053

Drawing No: 10053-MP-A-B5D9-G000-XP-01-101

Revision: 00

simpsonhaugh

MANCHESTER
Ilkley House, 7 Spinningfields Square
M3 3AP
+44 (0)161 835 2345
www.simpsonhaugh.com

LONDON
5-8 Hardwick Street
London EC1R 0BB
+44 (0)20 7549 4000
mail@simpsonhaugh.com

© SimpsonHaugh 2017