
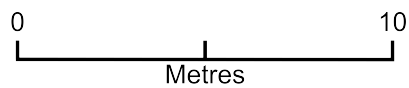


Grenfell Road 17 - SP

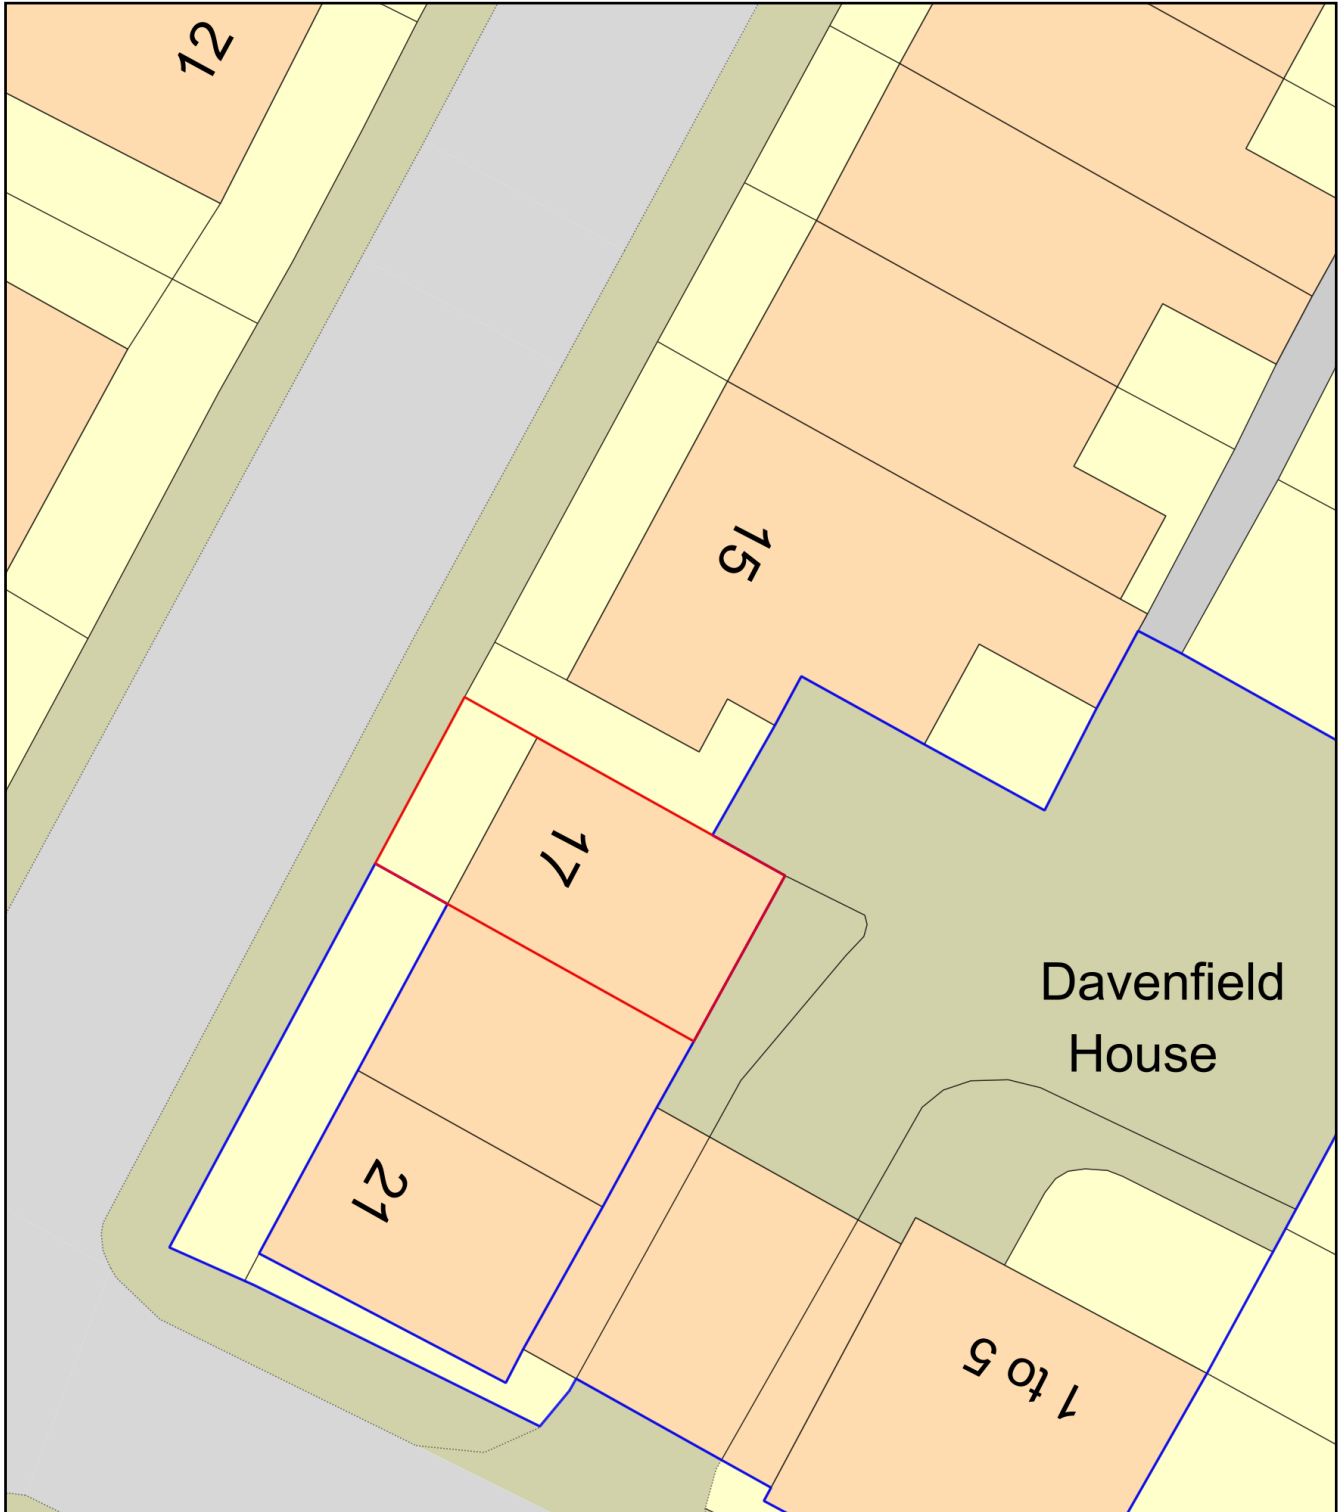

Plan Produced for: Grenfell Road 17

Date Produced: 21 Apr 2021

Plan Reference Number: TQRQM21111145728168

Scale: 1:200 @ A4