



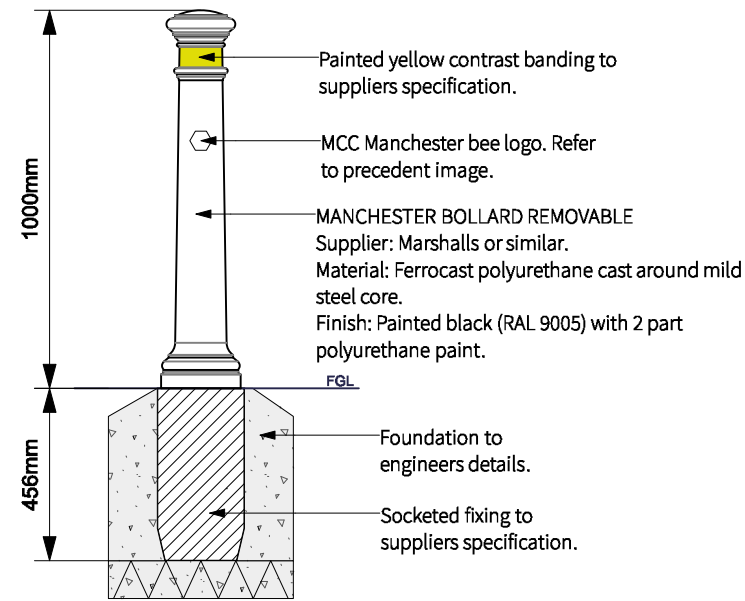

5005 01 (above) Elevation: Manchester Bollard Removable [REF F14]
Scale: 1:20

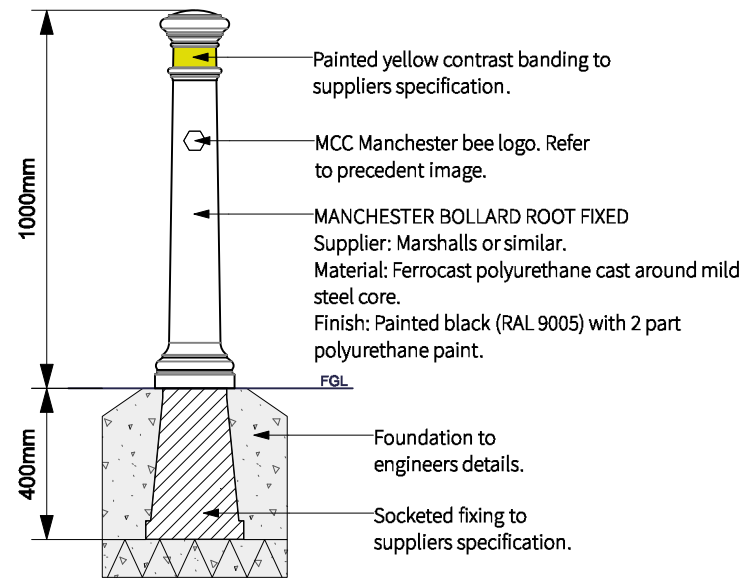

5005 02 (above) Elevation: Manchester Bollard Root Fixed [REF F13]
Scale: 1:20




Precedent image: MCC branded manchester bollard.


- NOTES:**
1. Do not scale from this drawing.
 2. Always work to noted dimensions.
 3. All dimensions are in millimetres unless otherwise stated.
 4. All setting out, levels and dimensions to be agreed on site.
 5. The dimensions of all materials must be checked on site before being laid out.
 6. This drawing must be read with the relevant specification clauses and detail drawings.
 7. Order of construction and setting out to be agreed on site.

LOCATION PLAN


KEY

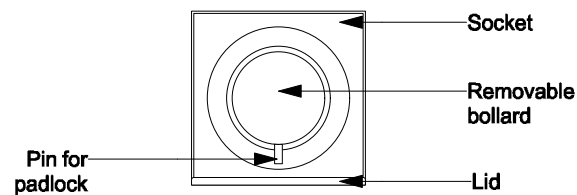

5005 03 (above) Plan: Spare Socket for Removable Manchester Bollard [REF F15]
Scale: 1:10

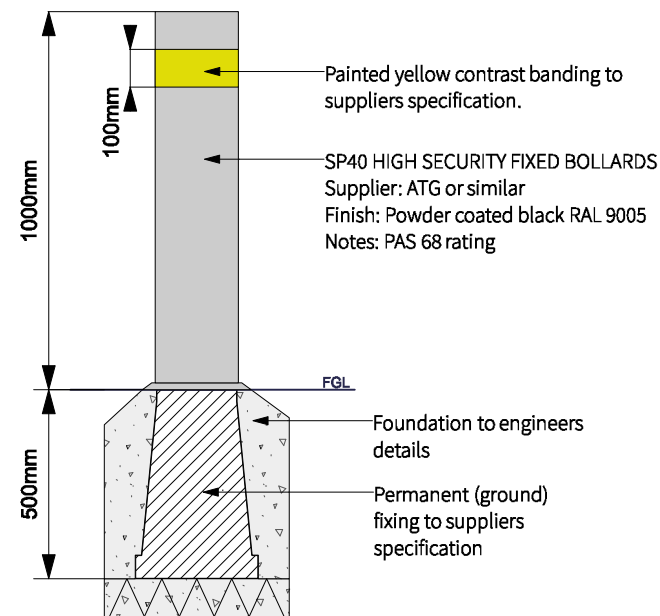

5005 04 (above) Elevation: High Security Fixed Bollards [REF F4]
Scale: 1:20

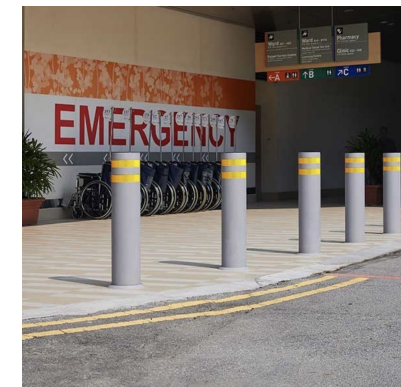

Precedent image: ATG SP40 fixed bollards.

S4-P02	30.03.21	Stage 05 Issue	JTO	FF
S4-P01	15.12.20	Stage 04 Issue	JC	FF
Revision	Date	Description	Drawn	Approved

Planit I.E. Limited
E: info@planit-ie.com W: planit-ie.com
MANCHESTER
2 Back Grafton St, Altrincham, WA14 1DY
T: 0161 928 9281
LONDON
Unit 6 Waterside, 44-48 Wharf Road, London, N1 7UK
T: 0207 253 5678
LIVERPOOL
No. 8 Princess Parade, Princess Dock, Liverpool, L3 1DL
T: 0151 705 6746

Client Galliford Try

Project Manchester Medieval Quarter

Dwg Title Bollard Details

Created on 15.12.2020 Created by CB Approved by FF

Scale A3 Size Workstage STAGE 05

Dwg No. MMQ-PLA-XX-XX-DR-L-5005 Suitability S4 Revision P02