
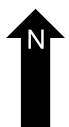
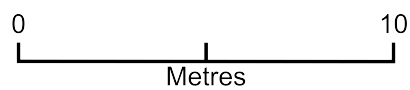


Cawdor Road 24 - SP

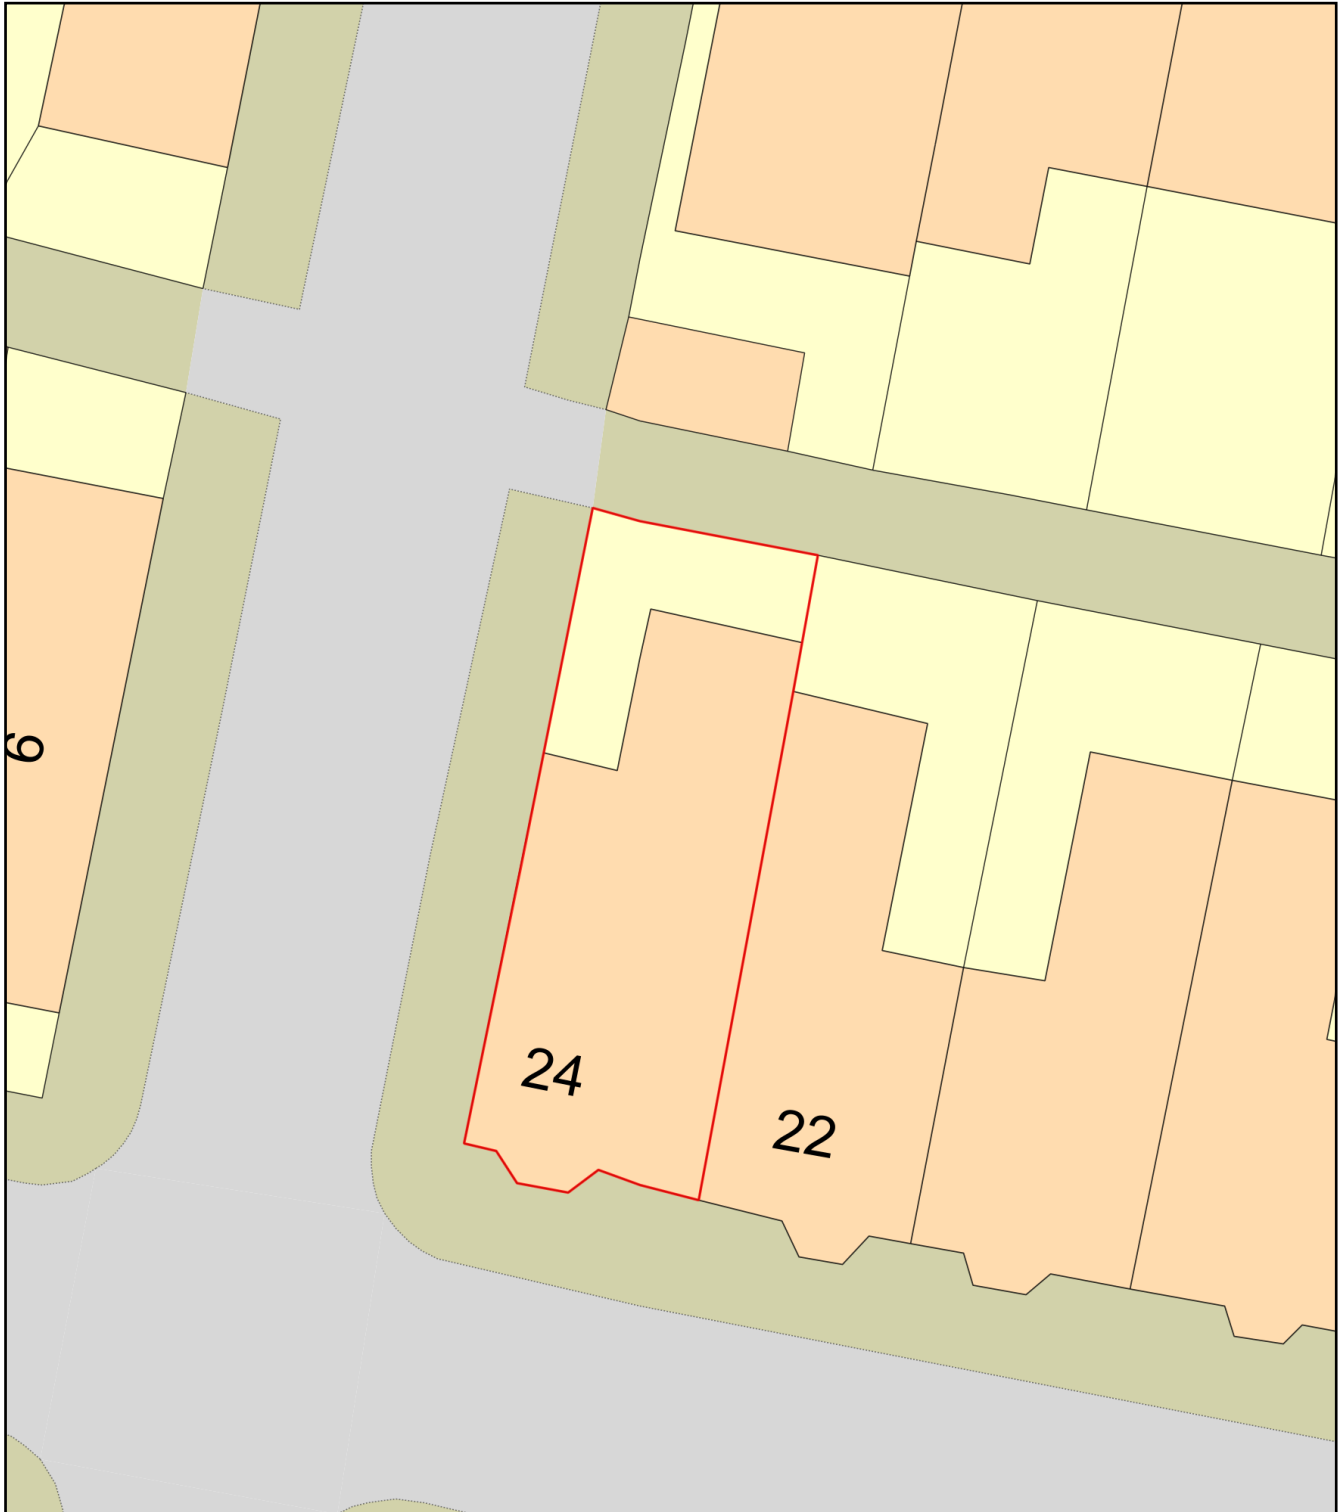

Plan Produced for: Cawdor Road 24

Date Produced: 21 Apr 2021

Plan Reference Number: TQRQM21111130739958

Scale: 1:200 @ A4