



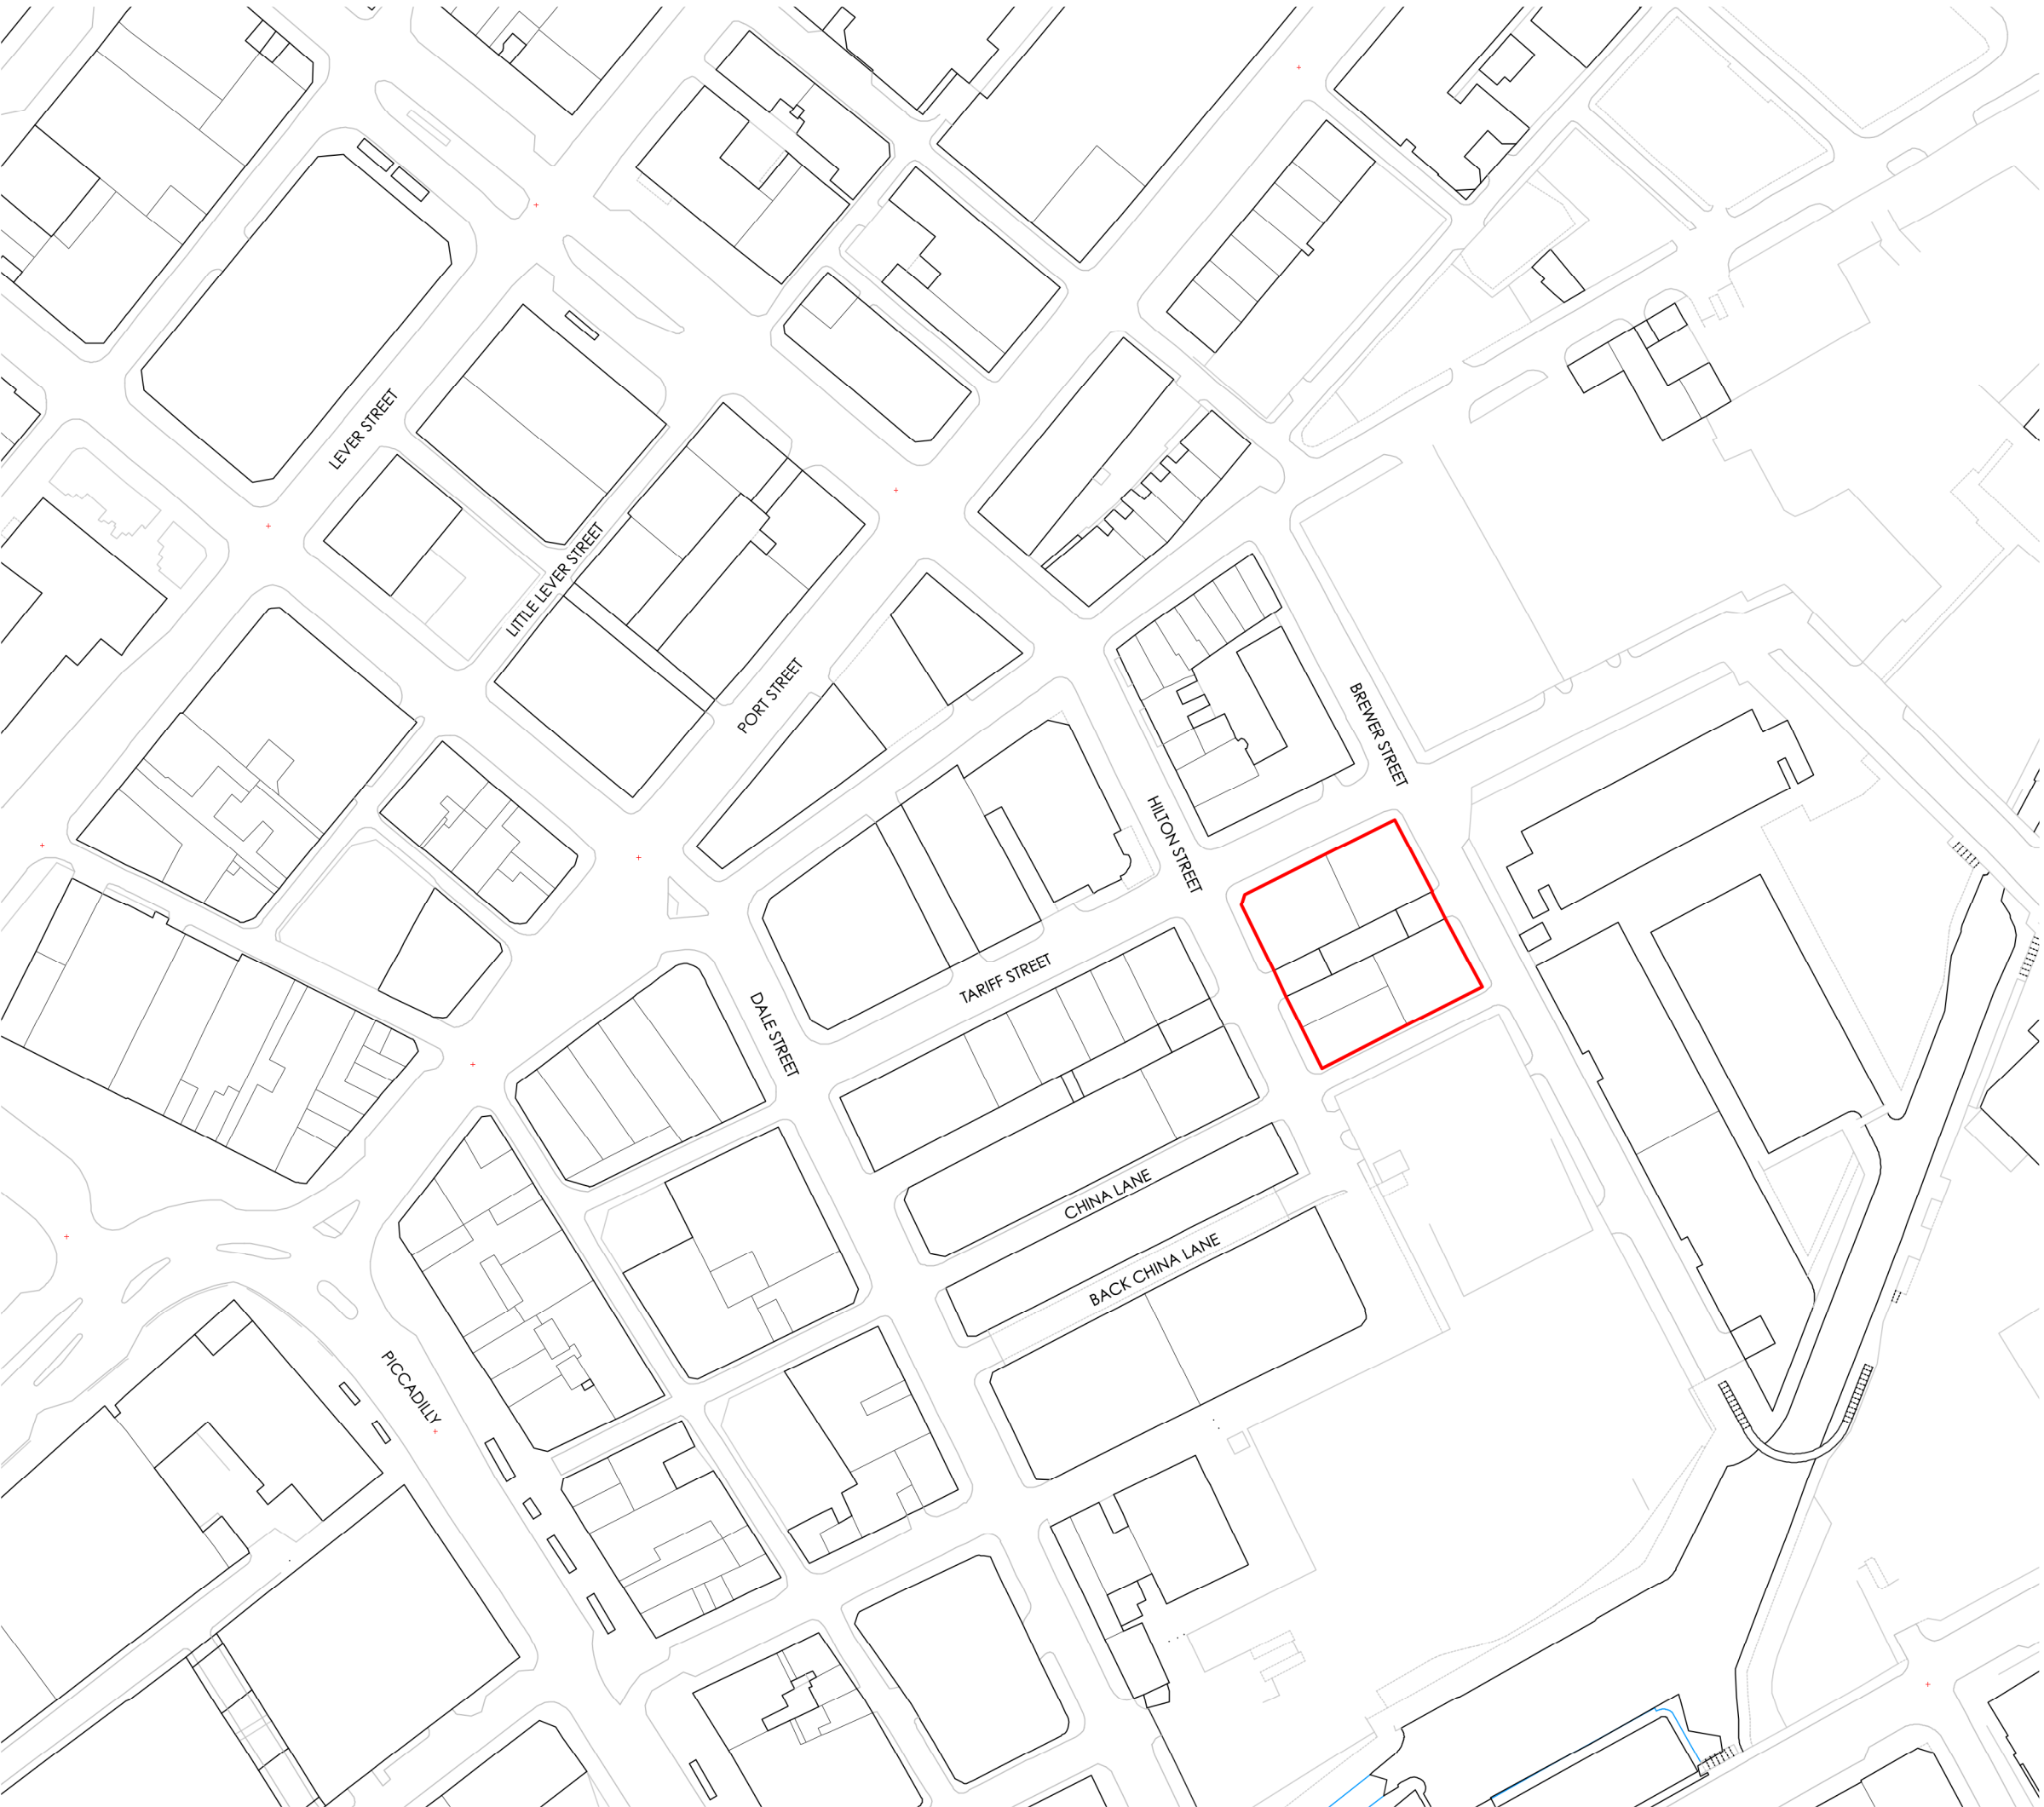

REVISION	DATE	DESCRIPTION
-	05.05.21	PLANNING ISSUE

PLAN KEY

PROPOSED DEVELOPMENT SITE (FIRST FLOOR)
RELATED APPLICATIONS: No.s 125510/LO/2019,
122935/LO/2019, 123242/FO/2019, 123773/LO/2019,
123774/LO/2019 & 125045/LO/2019

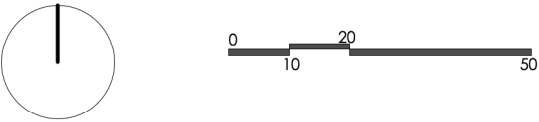

PLANNING ISSUE

OMIArchitects

31 Blackfriars Road, Salford, Manchester, M3 7AQ
+44(0)161 832 3242 / info@omiarchitects.com / www.omiarchitects.com

PROJECT	FOURWAYS HOUSE LEVELS 02, 04, 05				
DRAWING	SITE LOCATION PLAN				
DATE	APR' 21	DRAWN BY	KT	SCALE	1:1250@A3
JOB NO.	1412	DWG.NO.	L2200		