




Theatre Envelope 3D view 01

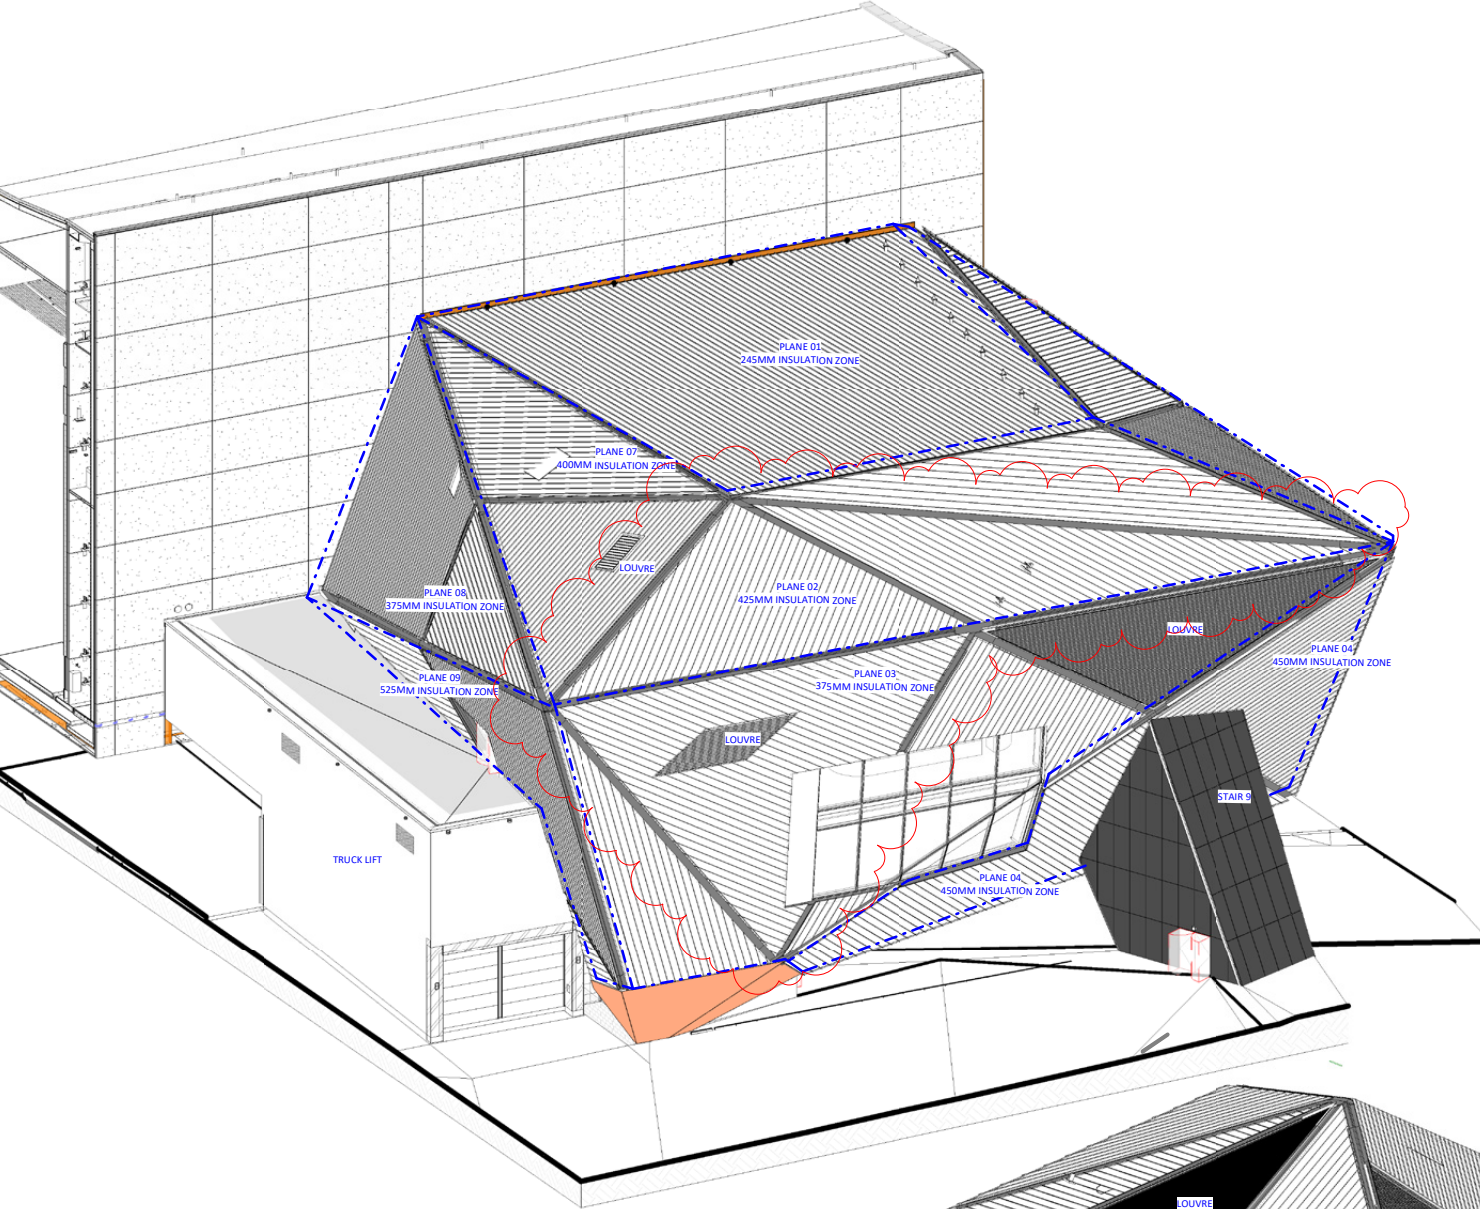

Theatre Envelope 3D view 02

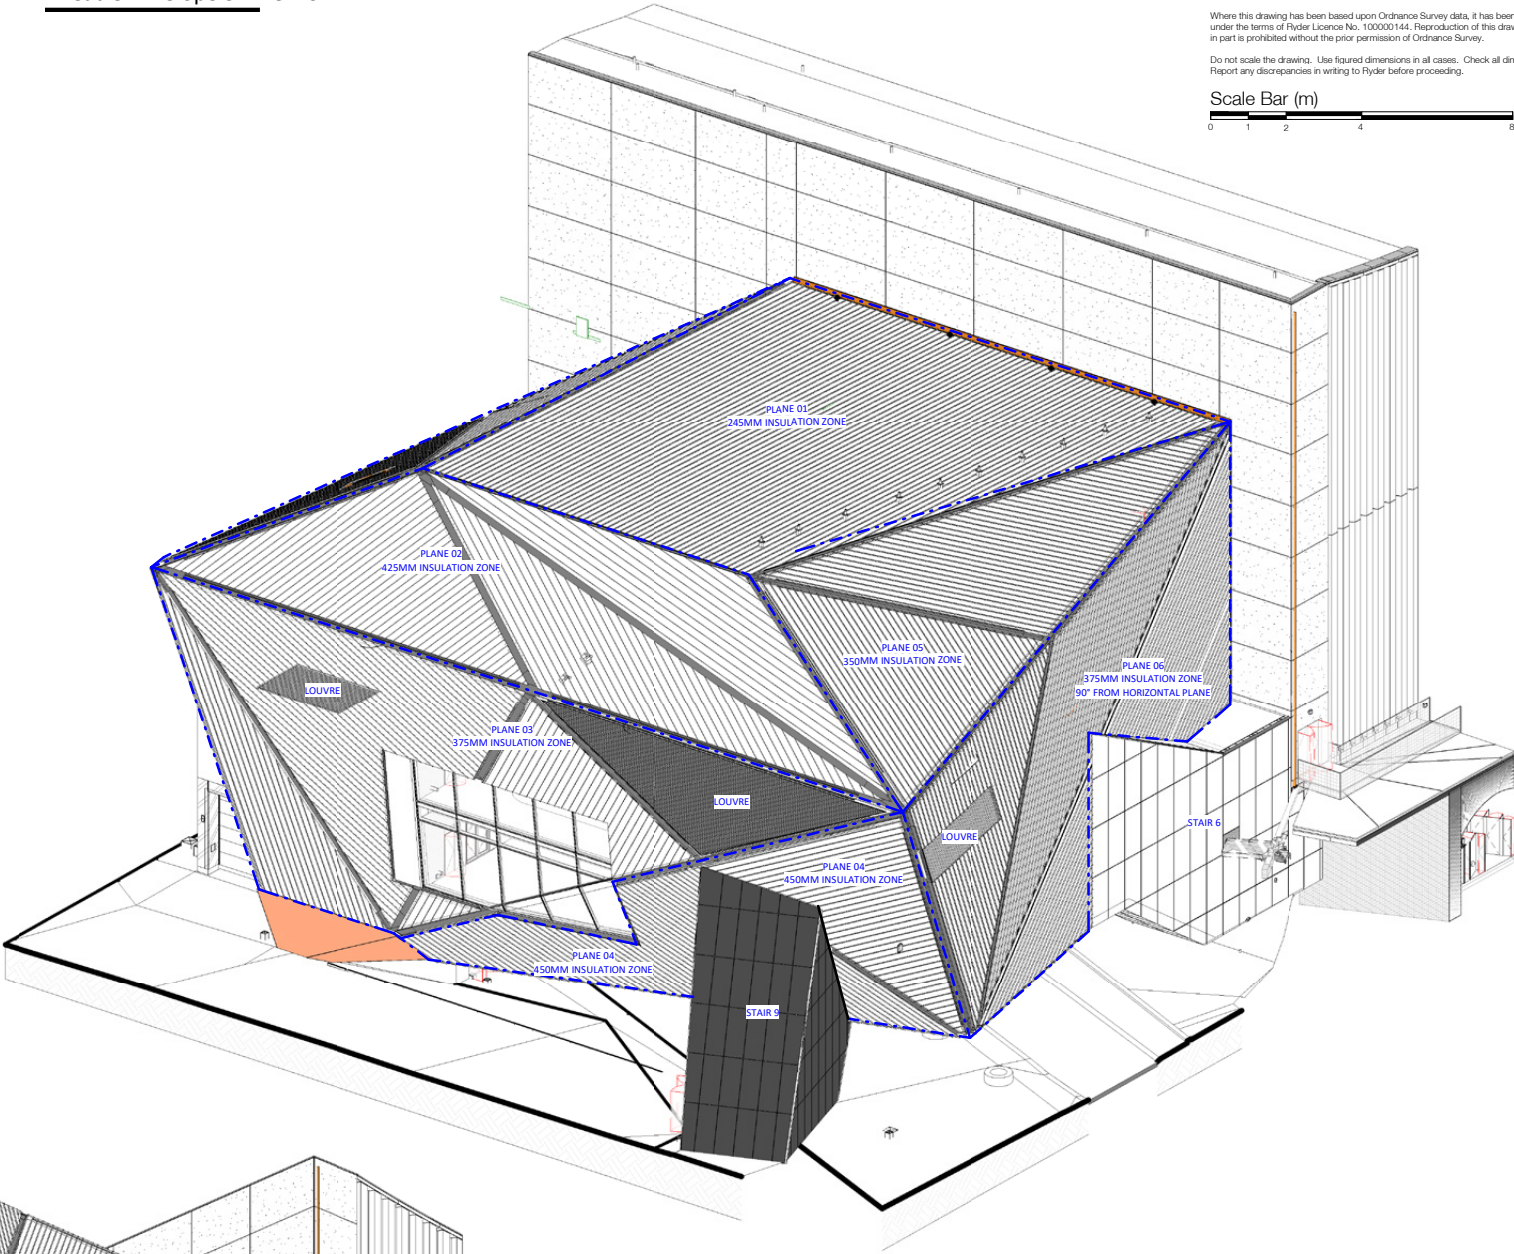

Theatre Envelope 3D view 03

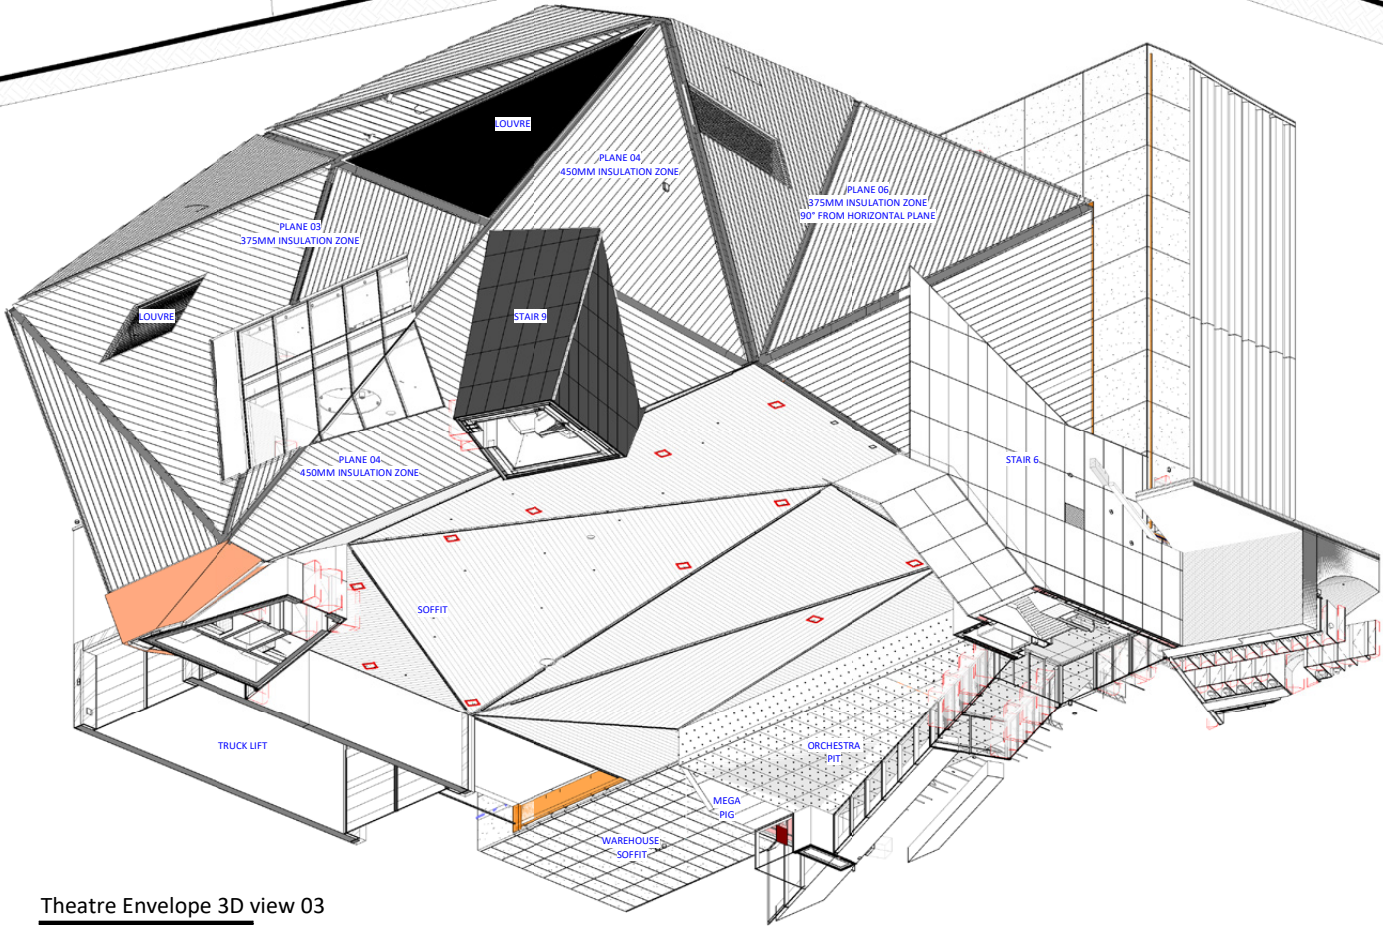

The use of this data by the recipient acts as an agreement of the following statements:
Do not use this data if you do not agree with any of the following statements:

All drawings are based upon site information supplied by third parties and as such their accuracy cannot be guaranteed. All features are approximate and subject to clarification by a detailed topographical survey, statutory service enquiries and confirmation of the legal boundaries.

The controlled version of this drawing should be viewed in DWG or PDF format not DWG or other formats. All prints of this drawing must be made in full colour.

Where this drawing has been based upon Ordnance Survey data, it has been reproduced under the terms of Ryder Licence No. 10000144. Reproduction of this drawing in whole or in part is prohibited without the prior permission of Ordnance Survey.

Do not scale the drawing. Use figured dimensions in all cases. Check all dimensions on site. Report any discrepancies in writing to Ryder before proceeding.

Scale Bar (m)
0 1 2 4 8

PO3	Plane 02 standing seam directions updated.	SAY	LTA	11/03/2021
PO2	Issued for Tender	SAY	SAY	11/01/2021
PO1	Issued for Tender	GPB	LTA	31/07/2020
Rev.	Description	Drawn	Checked	Date

Amendment

Suitability

Issued for Tender

Project

Manchester City Council

The Factory

Manchester

Drawing

Theatre Envelope 3D views

Drawing No.

Project ID

Originator

Zone

Level

Type

Role

Number

Ryder Project No.

Scale at A1

Status

Revision

10264-00

D2

PO3

info@ryderarchitecture.com

www.ryderarchitecture.com

Ryder