


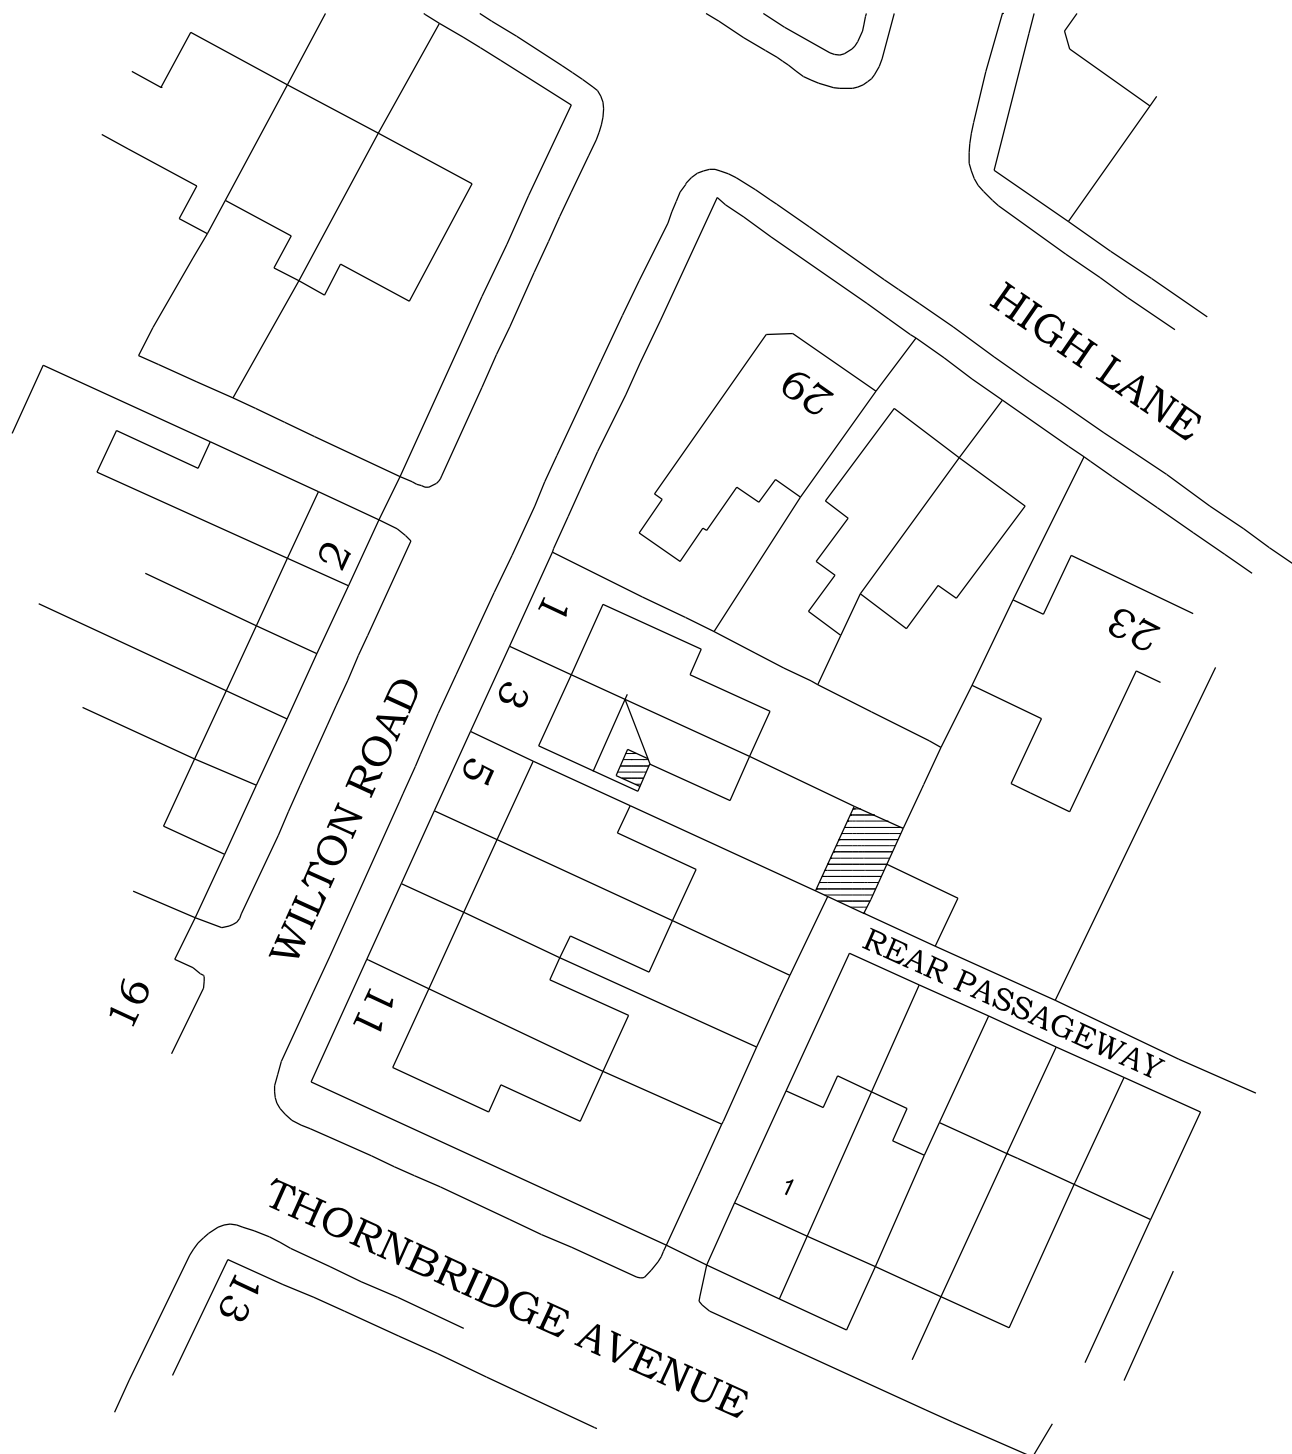

BLOCK PLAN FOR

3, WILTON ROAD, CHORLTON.

SCALE 1:500

