




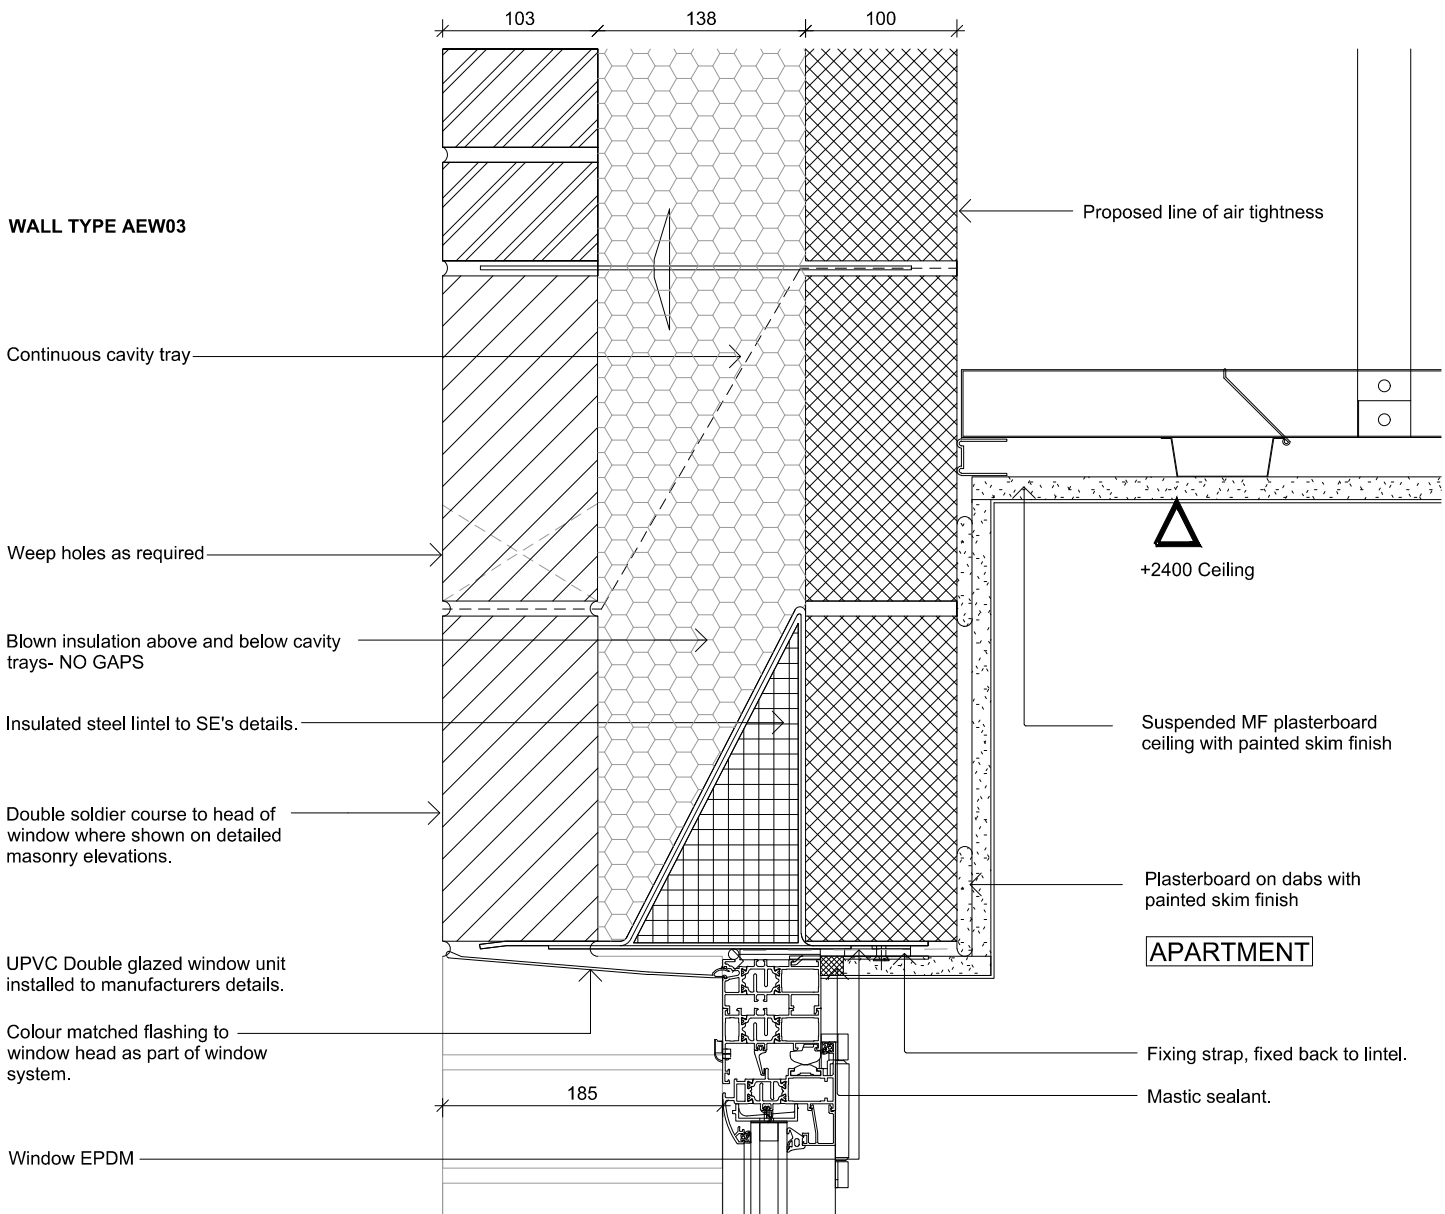


1. TYPICAL WINDOW HEAD DETAIL WITH DOUBLE SOLDIER COURSE WITH ALUMINIUM SOFFIT

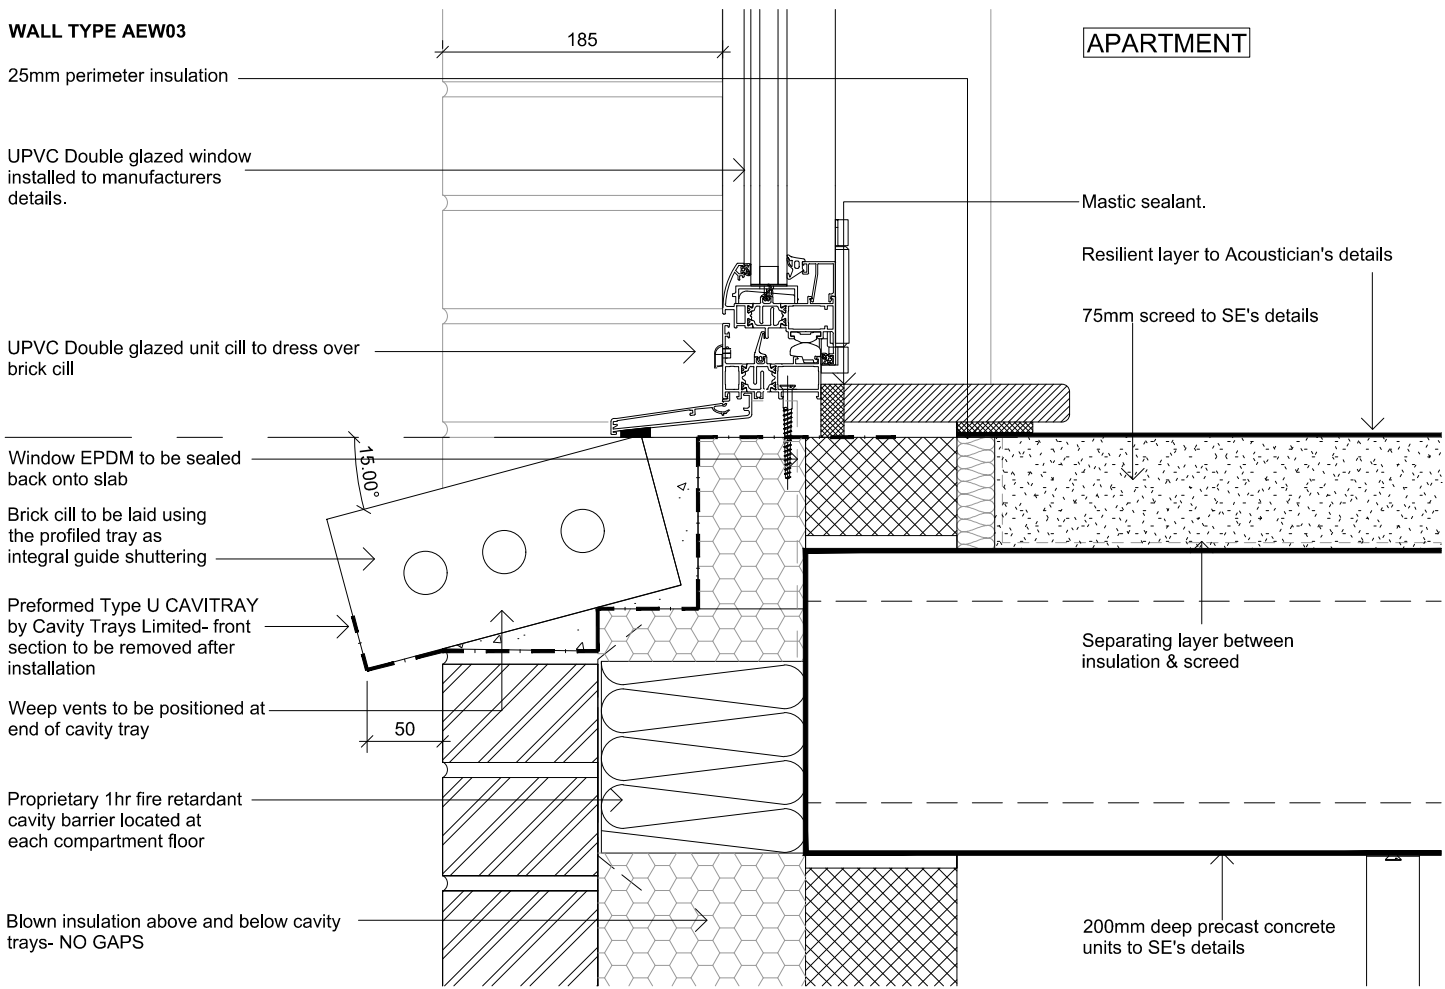

3. TYPICAL WINDOW CILL DETAIL WITH STONE CILL

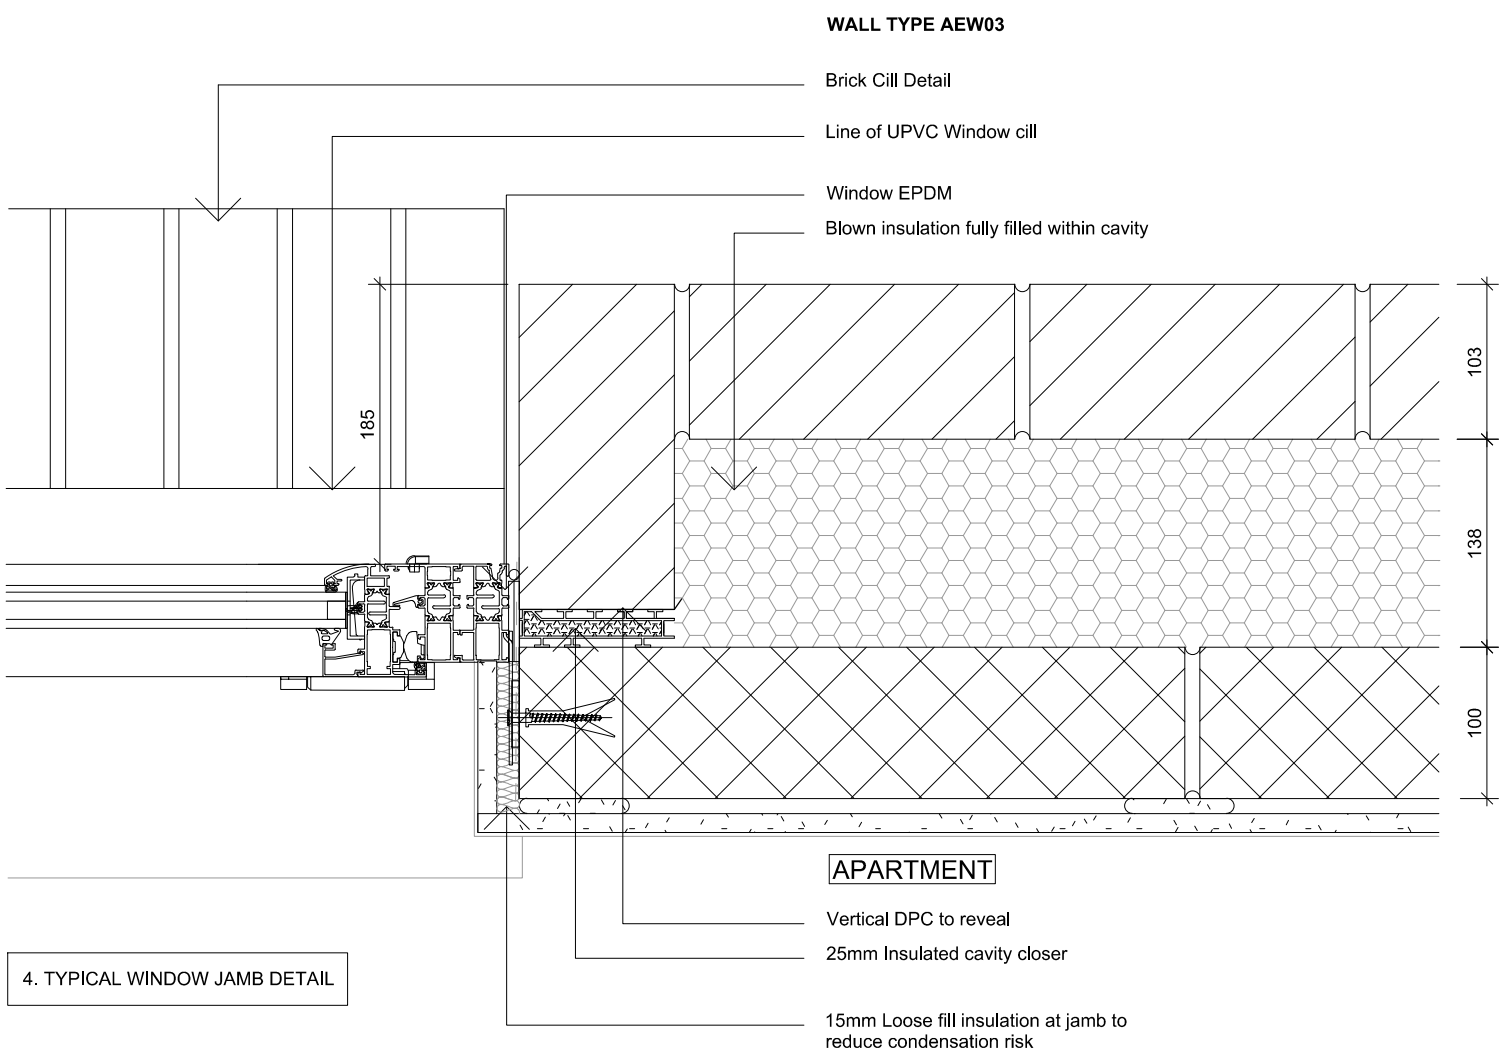

4. TYPICAL WINDOW JAMB DETAIL

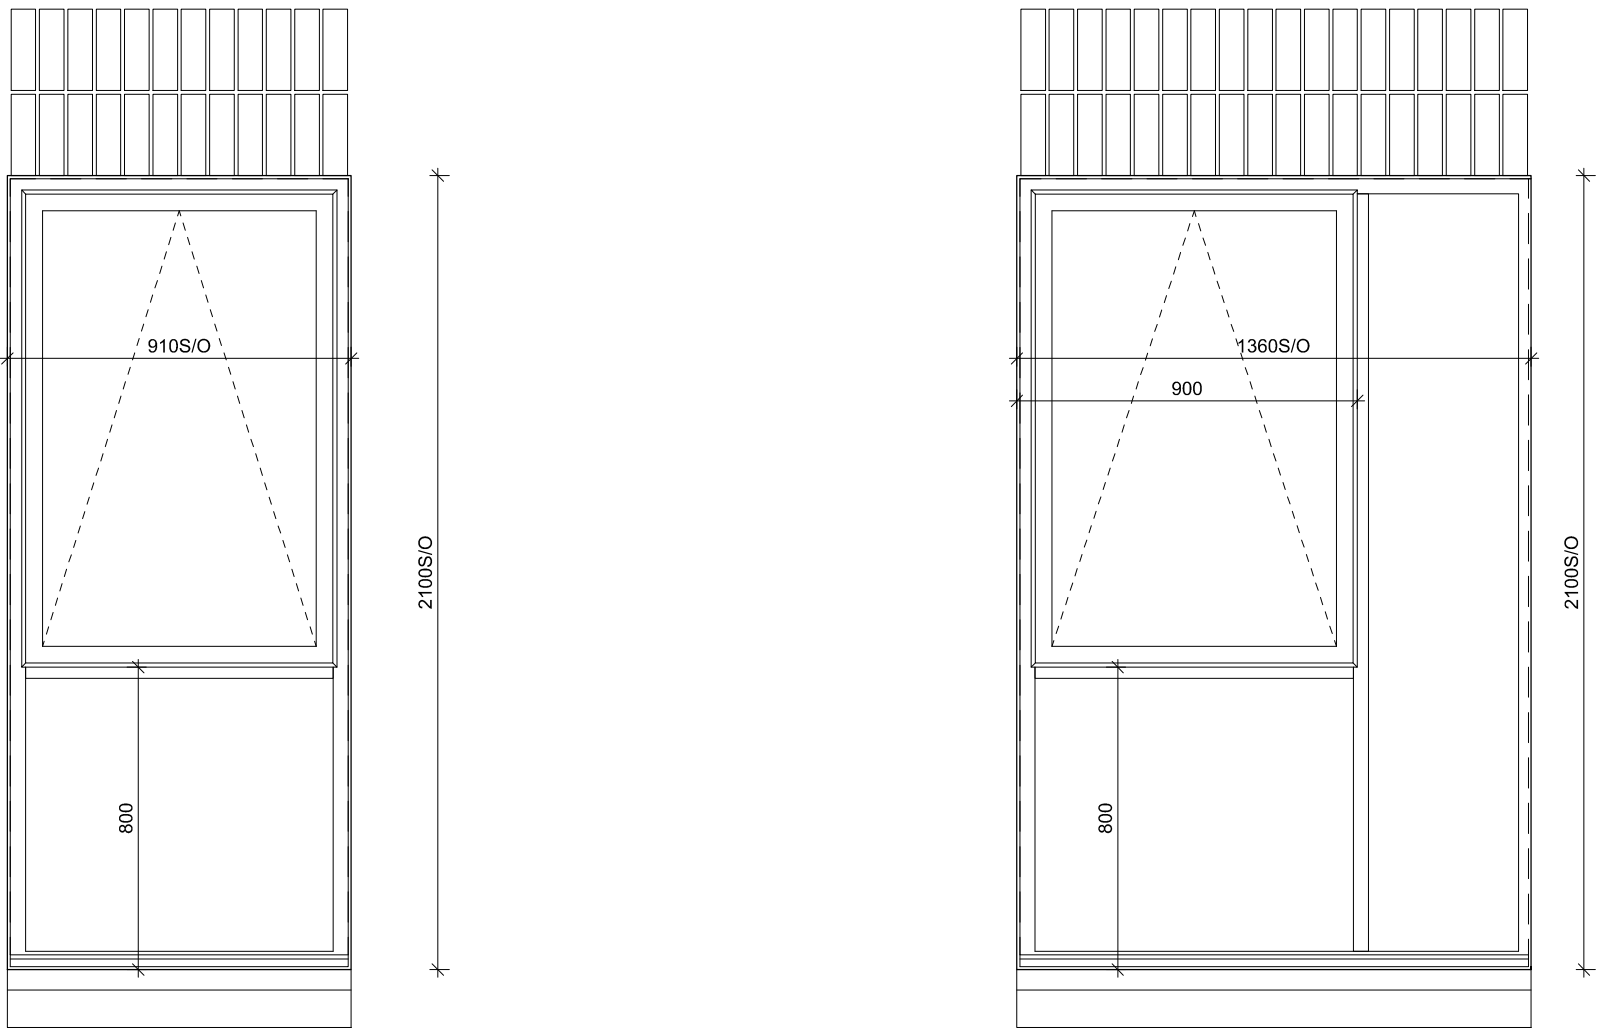

3D VIEW OF SOFFIT FLASHING

The contractor is responsible for checking dimensions, tolerances and references. Any discrepancy to be verified with the Architect before proceeding with the works. Where an item is covered by drawings to different scales the larger scale drawing is to be worked to.

Do not scale drawing. Figured dimensions to be worked to in all cases.

Where products have been specified, PRP have reviewed applicable products available in the UK at the time of writing the specification, from which products named in the specification have been selected.

Where the contractor wishes to propose alternative products, representative samples and a full technical appraisal should be submitted by the contractor to the employer demonstrating that their proposed alternative has equal or better performance.

Any alternative products are subject to design team, building control, warranty provider and employer acceptance.

CDM REGULATIONS 2015. All current drawings and specifications for the project must be read in conjunction with the Designer's Hazard and Environment Assessment Record

All intellectual property rights reserved.

Rev	Date	Description	Dwn	Ckd
-----	------	-------------	-----	-----

MILES PLATTING 3.1

WINDOW SKETCH DETAILS FLASHING SOFFIT

AA6770C SK001

REV A

SKETCH

Drawn	FEC	Checked	SC	Date	26.04.2021	Scale	@ A1 SCALE
-------	-----	---------	----	------	------------	-------	------------

PRP

prp-co.uk
Manchester
0161 242 8950