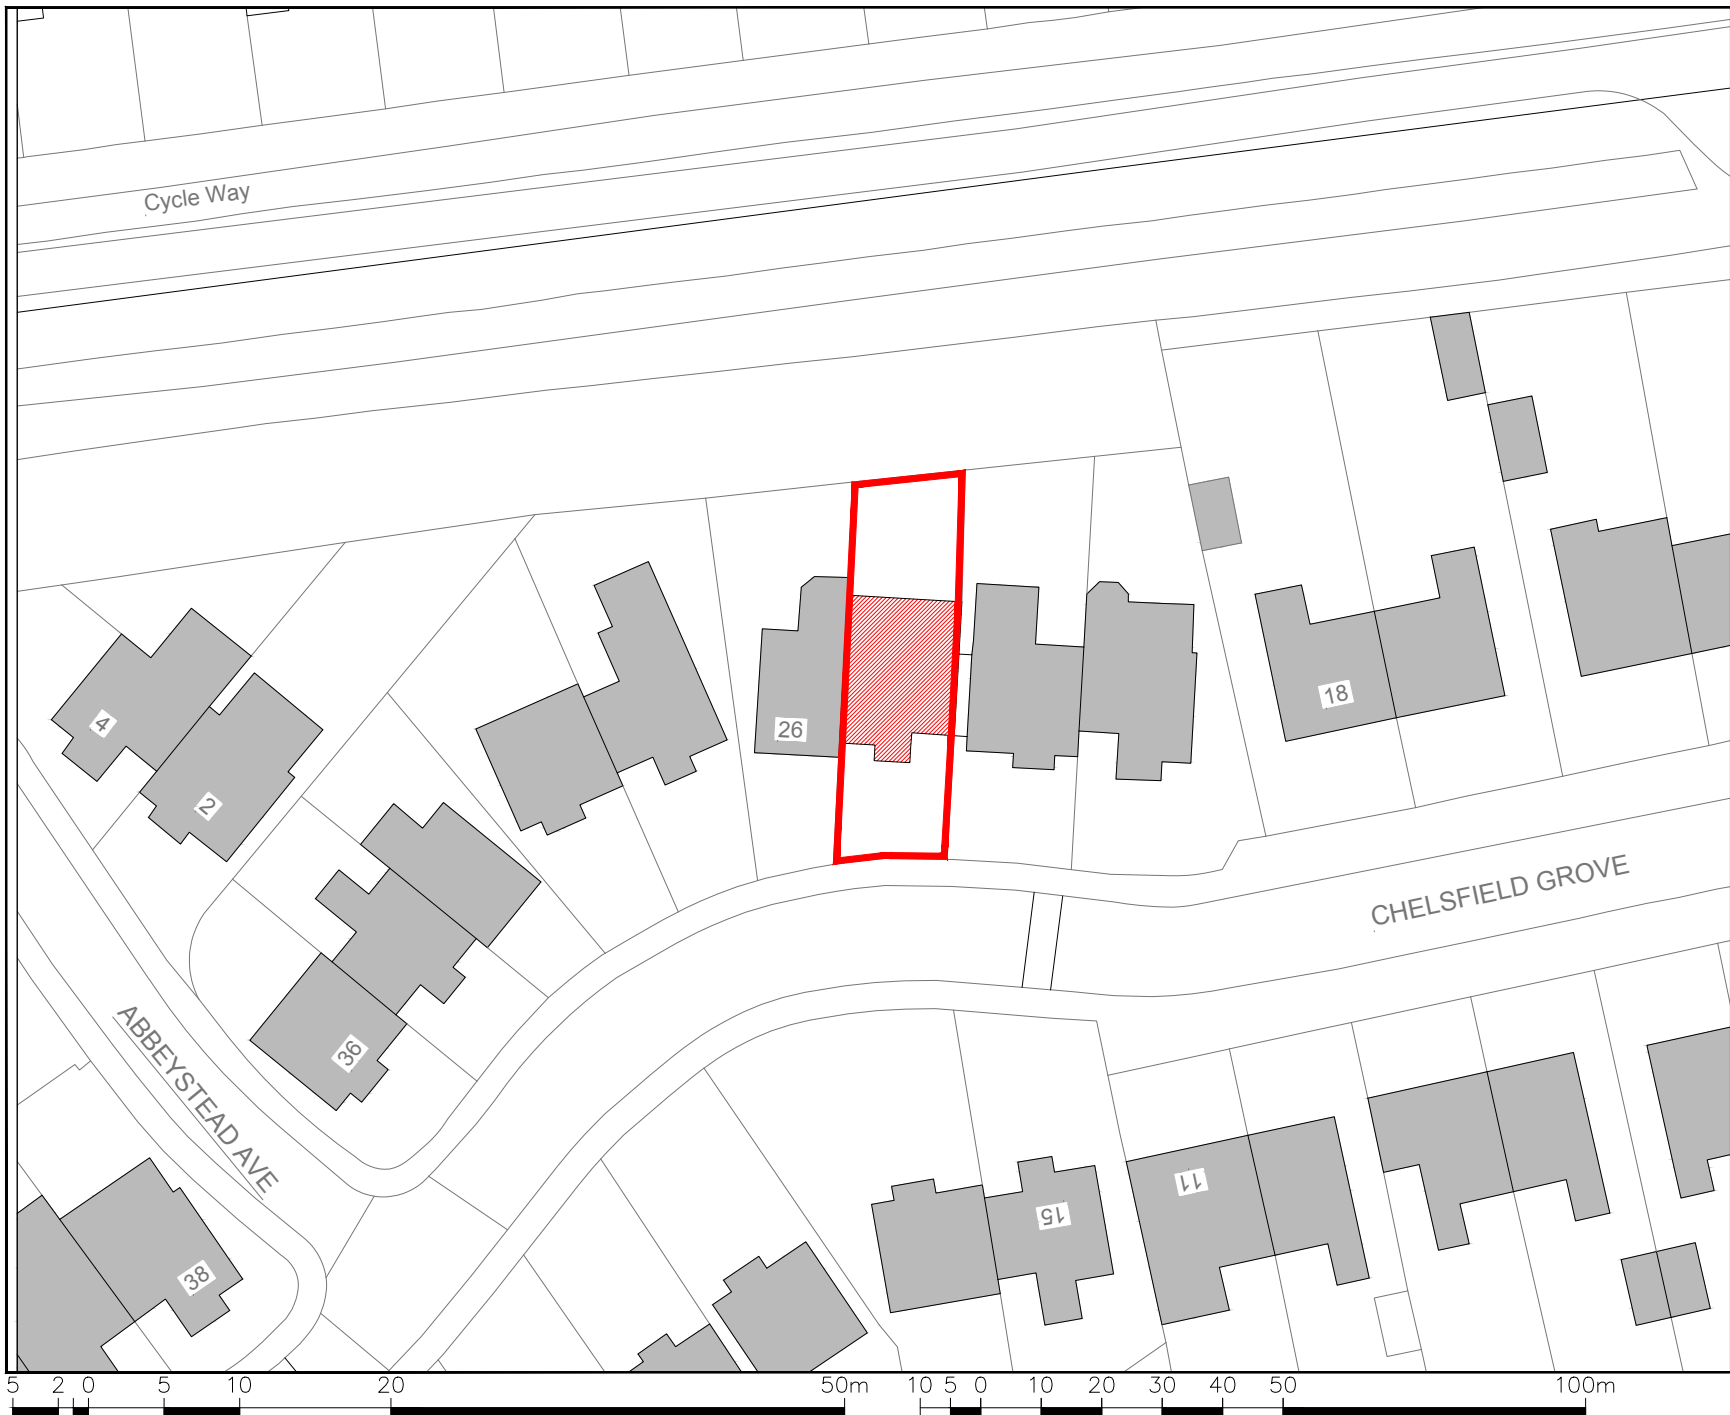


Indicative
True
North

Planning drawings

existing footprint

Site Boundary

Rev ref	Description	Date
Project	Porch Extension	
Site Address	24 Chelsfield Grove, Manchester, M21 7SU	
Client	Mr Mark Bedford	
Drawing status	Planning	
Drawing title	Location plan	
Date	March 2021	
Scale	1: 500 @ A4	
Dwg No.	2021-1031-P-103	Rev -

Joe Ball BEng (Hons)
Email: joeball1066@gmail.com
Tel: 07469922374