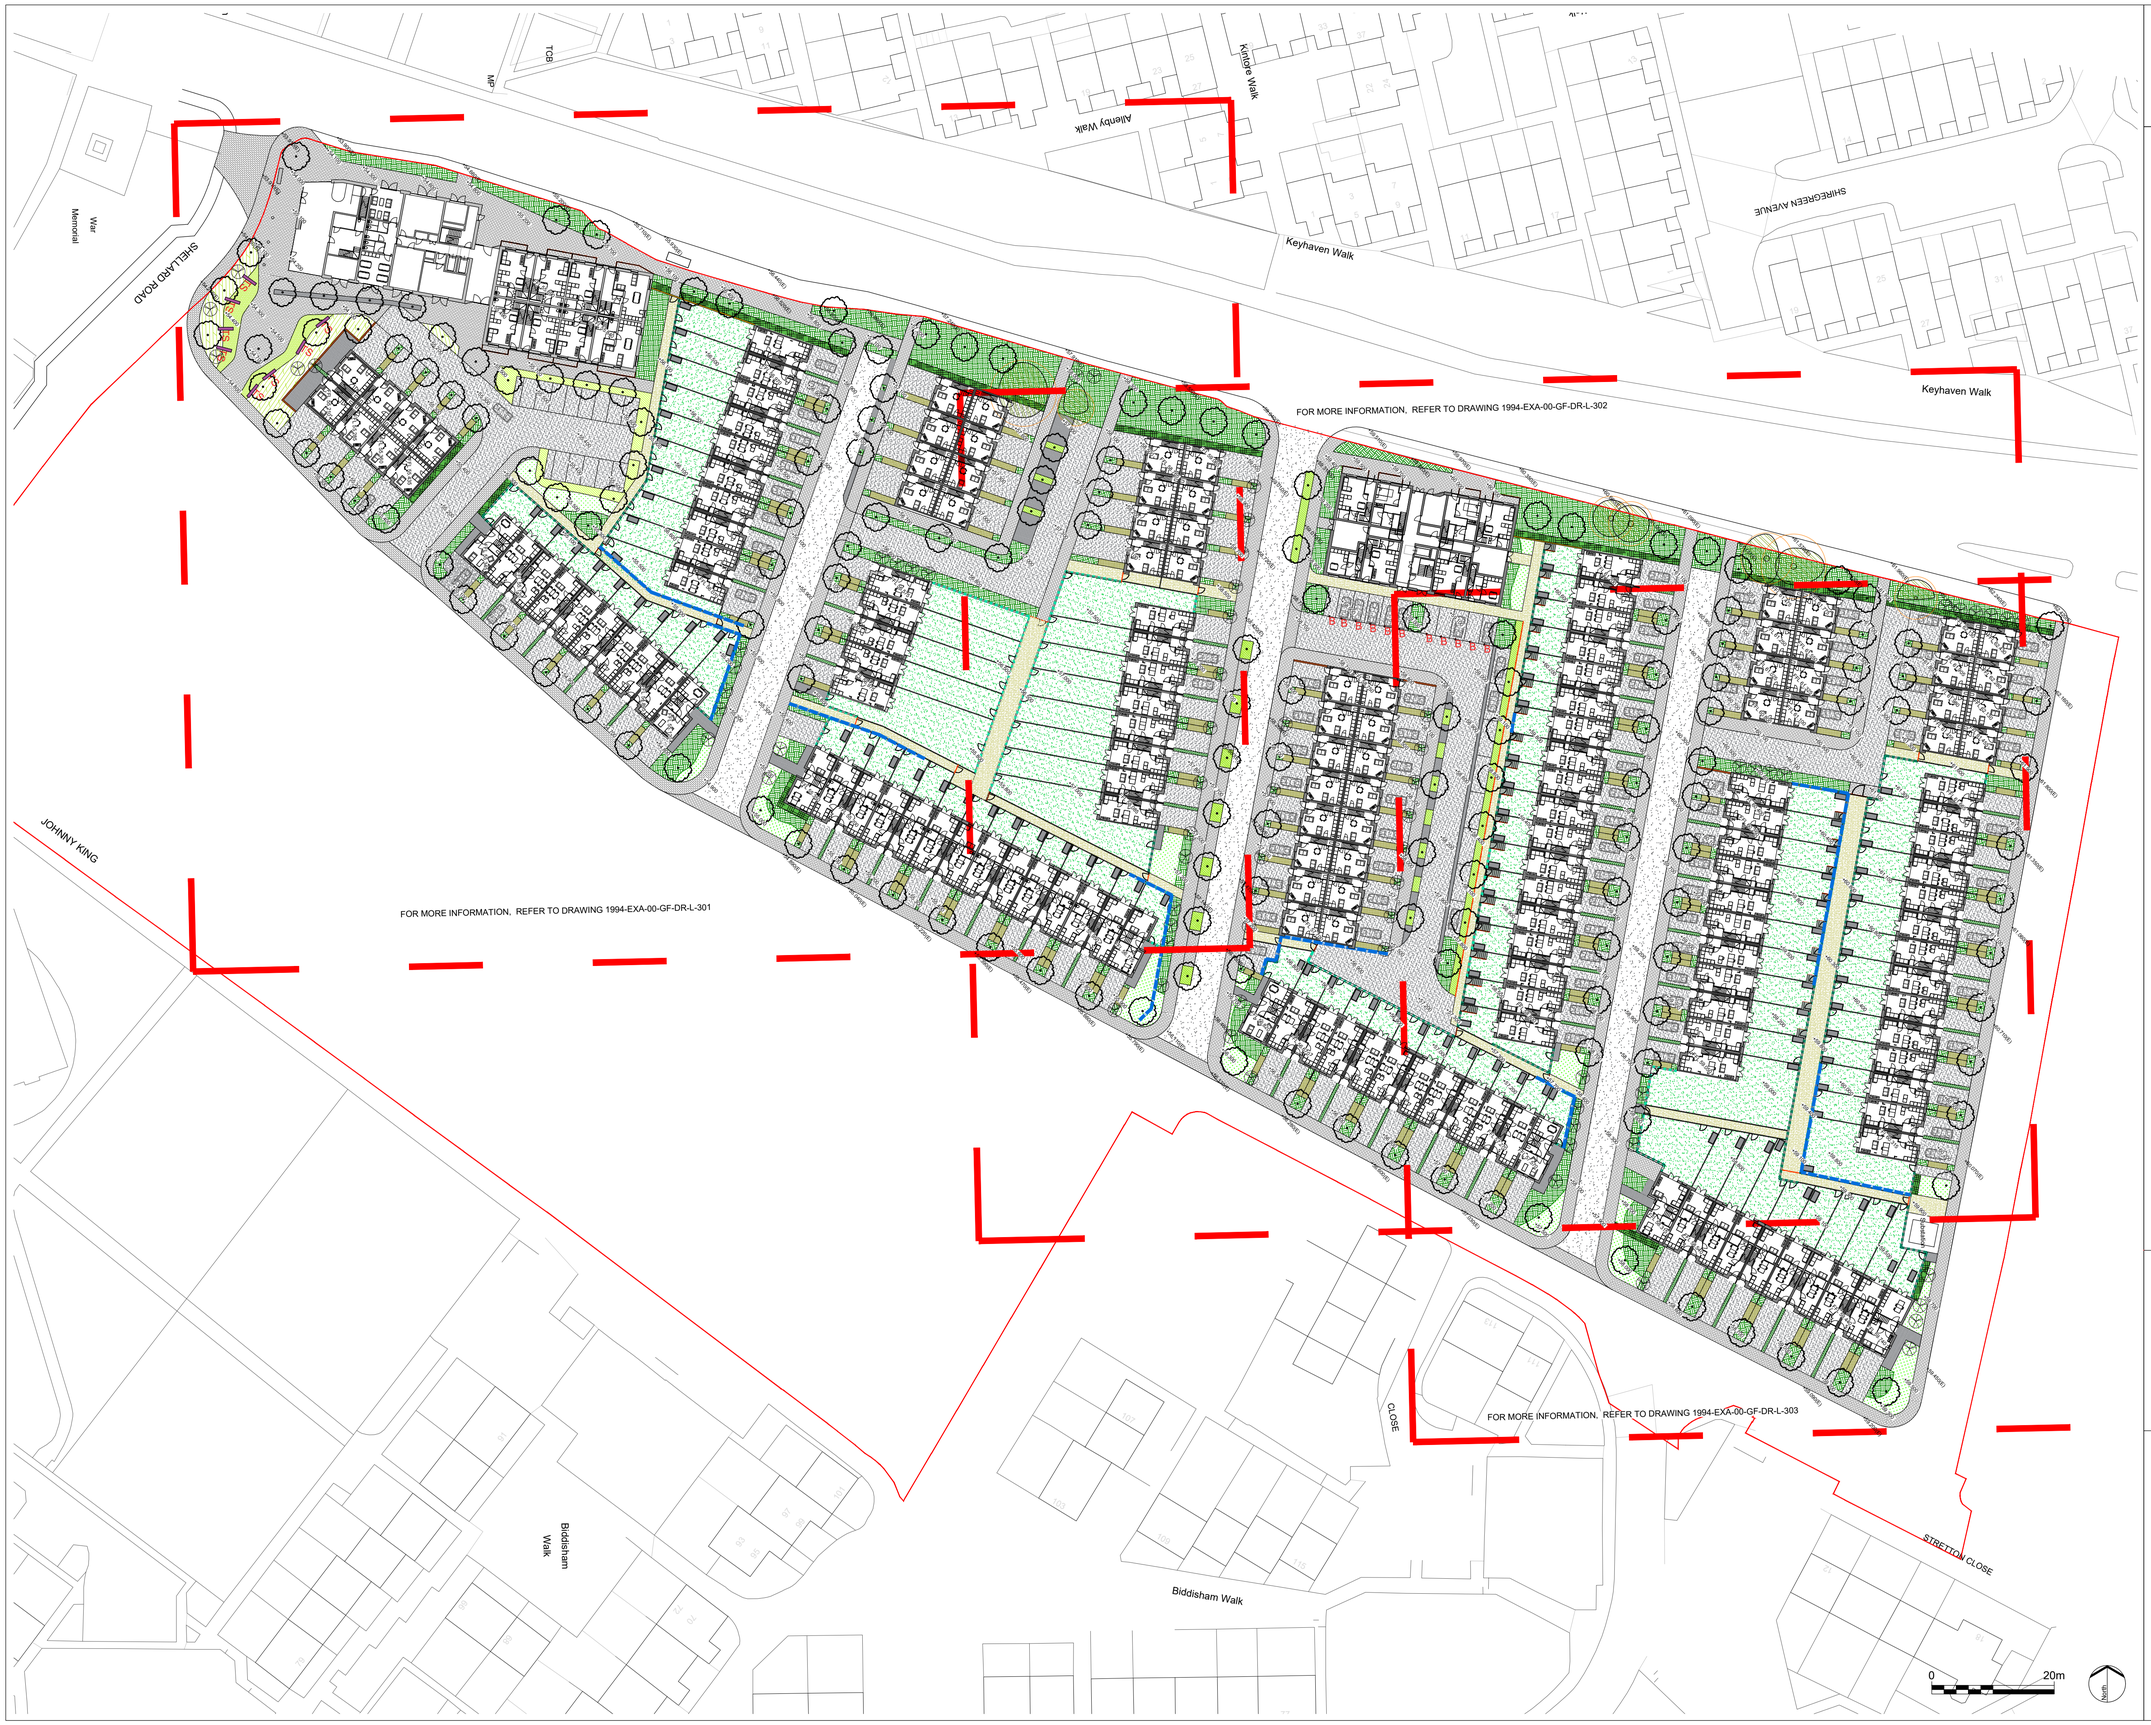

No dimensions are to be scaled from this drawing.
All dimensions are to be checked on site.
Area measurements for indicative purposes only.

This drawing is the property of Exterior Architecture Ltd.
No part of the drawing may be reproduced in any manner without permission from Exterior Architecture Ltd.

Client
FEC & Manchester City Council

Key

+50.200(E)	Existing levels
+54.200	Proposed levels
FFL55.200	Proposed finish floor levels

Rev	Description	Date
----	----	----
----	----	----
----	----	----
----	----	----
----	----	----
----	----	----
----	----	----
----	----	----
A	PLANNING ADDENDUM	12.05.2021
-	PLANNING ISSUE	15.01.2021

EXTERIOR ARCHITECTURE

LONDON: Studio 1S, Hewlett House, Havelock Terrace, London, SW8 4AS
MANCHESTER: Studio 537, The Royal Exchange, St Anns Square, Manchester, M2 7DH

E-Mail: office@exteriorarchitecture.com
Web: www.exteriorarchitecture.com

Project title
COLLYHURST VILLAGE

Drawing title
COLLYHURST VILLAGE LEVELS SITEWIDE PLAN

Issued By	Manchester	T: 0161 850 8101	
Scale	1:500 @ A1	Drawn	ExA
Status	PLANNING	Checked	SPL
Date	15.01.2021	Approved	JM

Drawing number
1994-EXA-00-GF-DR-L-300

Revision
A

P:\2019\1994 COLLYHURST NG\01 CAD\02 SHEET LAYOUT\1994-COLLYHURST PLANNING\1994-EXA-00-GF-DR-L-300.DWG