



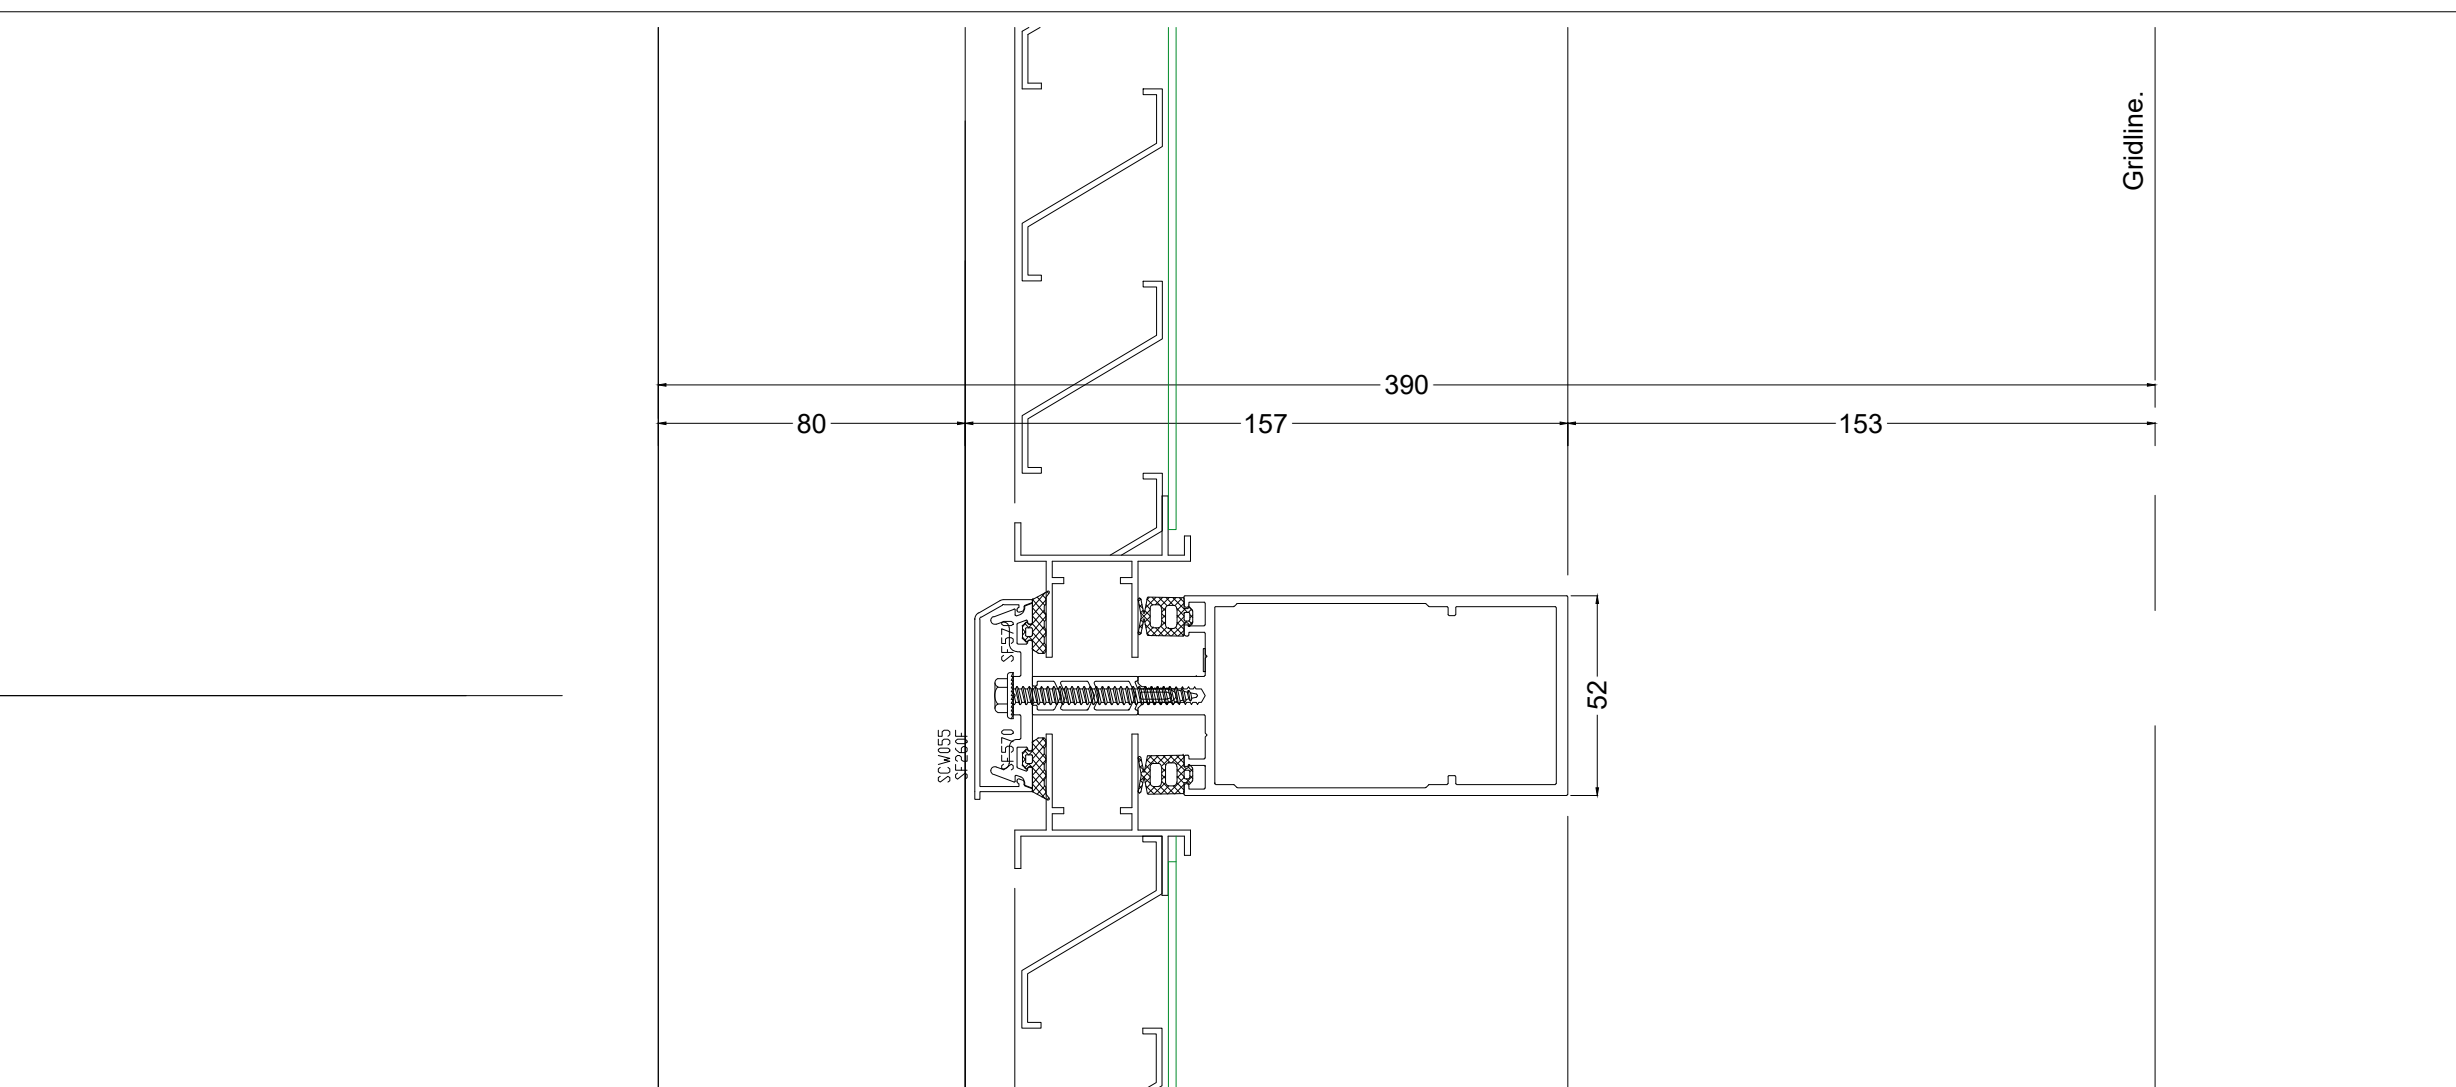

01 Proposed Louvre / Curtainwall Tronsom Detail.
Scale: 1:2

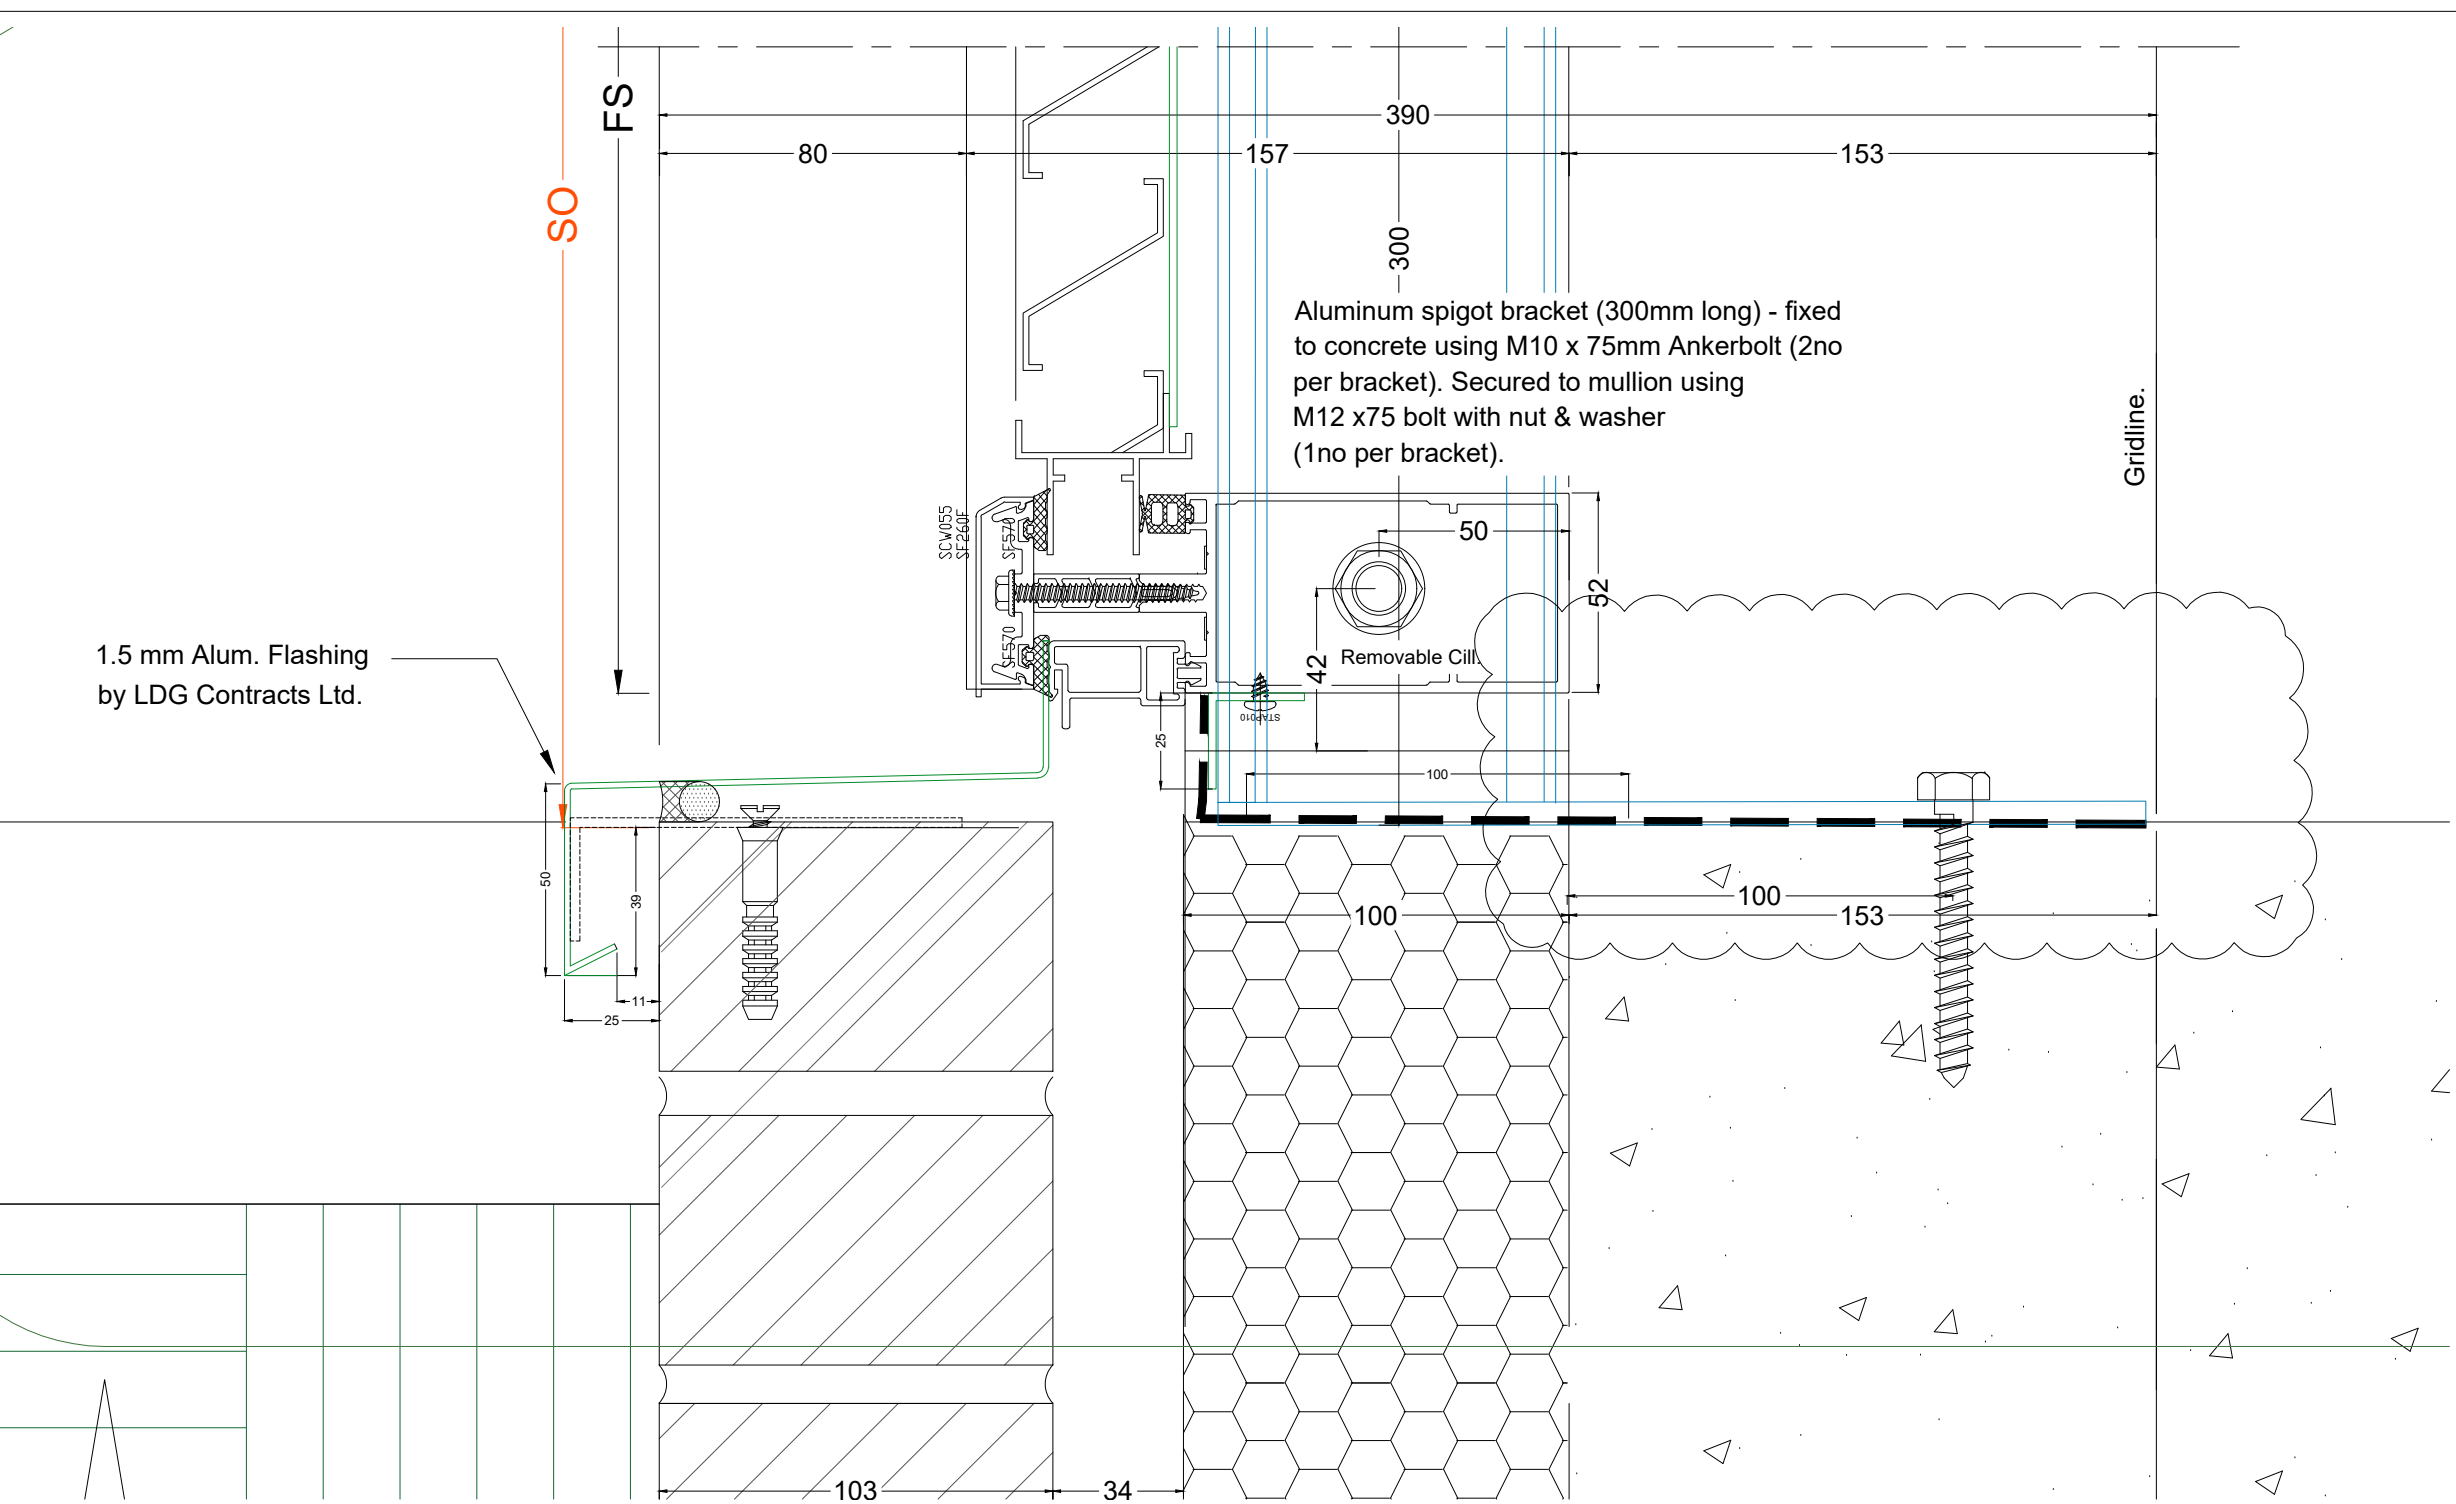

02 Typical Louvre / Curtainwall / Cill Detail.

DETAILS EMBODY CURRENT DESIGNS BUT WE RESERVE THE
RIGHT TO CHANGE OR MODIFY SECTIONS & FITTINGS

SIZE VARIATIONS :
BAR LENGTHS AND FRAME SIZES $\pm 1.5\text{mm}$.
COMPOSITE INSTALLATIONS MAY EXCEED THIS.

ALL DIMENSIONS ARE SHOWN IN MILLIMETRES
GLAZING TO BE FABRICATED ONLY AFTER THE FINAL
OPENING DIMENSIONS HAVE BEEN CONFIRMED.

RELEASED FOR
MATERIAL ORDER
DATE: 9-04-21

00	FIRST ISSUE	9-04
REV	DESCRIPTION	DAT

LDG Contracts Ltd.
Havelock Street
Preston
PR1 7NL
TEL: 01772 200002/3
FAX: 01772 258789



Part of Lancashire Double Glazing Group

TITLE	Louvre Details.
-------	-----------------

PROJECT Oldham Rd Apartments,
Manchester.

Cheshire Cheese Assets Ltd.

AEW ARCHITECTS.

ABGi Construction Ltd.

108909	N.T.S. @ A1	M Hopkinson	-
--------	-------------	-------------	---

DRAWING NO.	REV.	STATUS	APPROVAL
Z402	00	DATE	Apr '21