


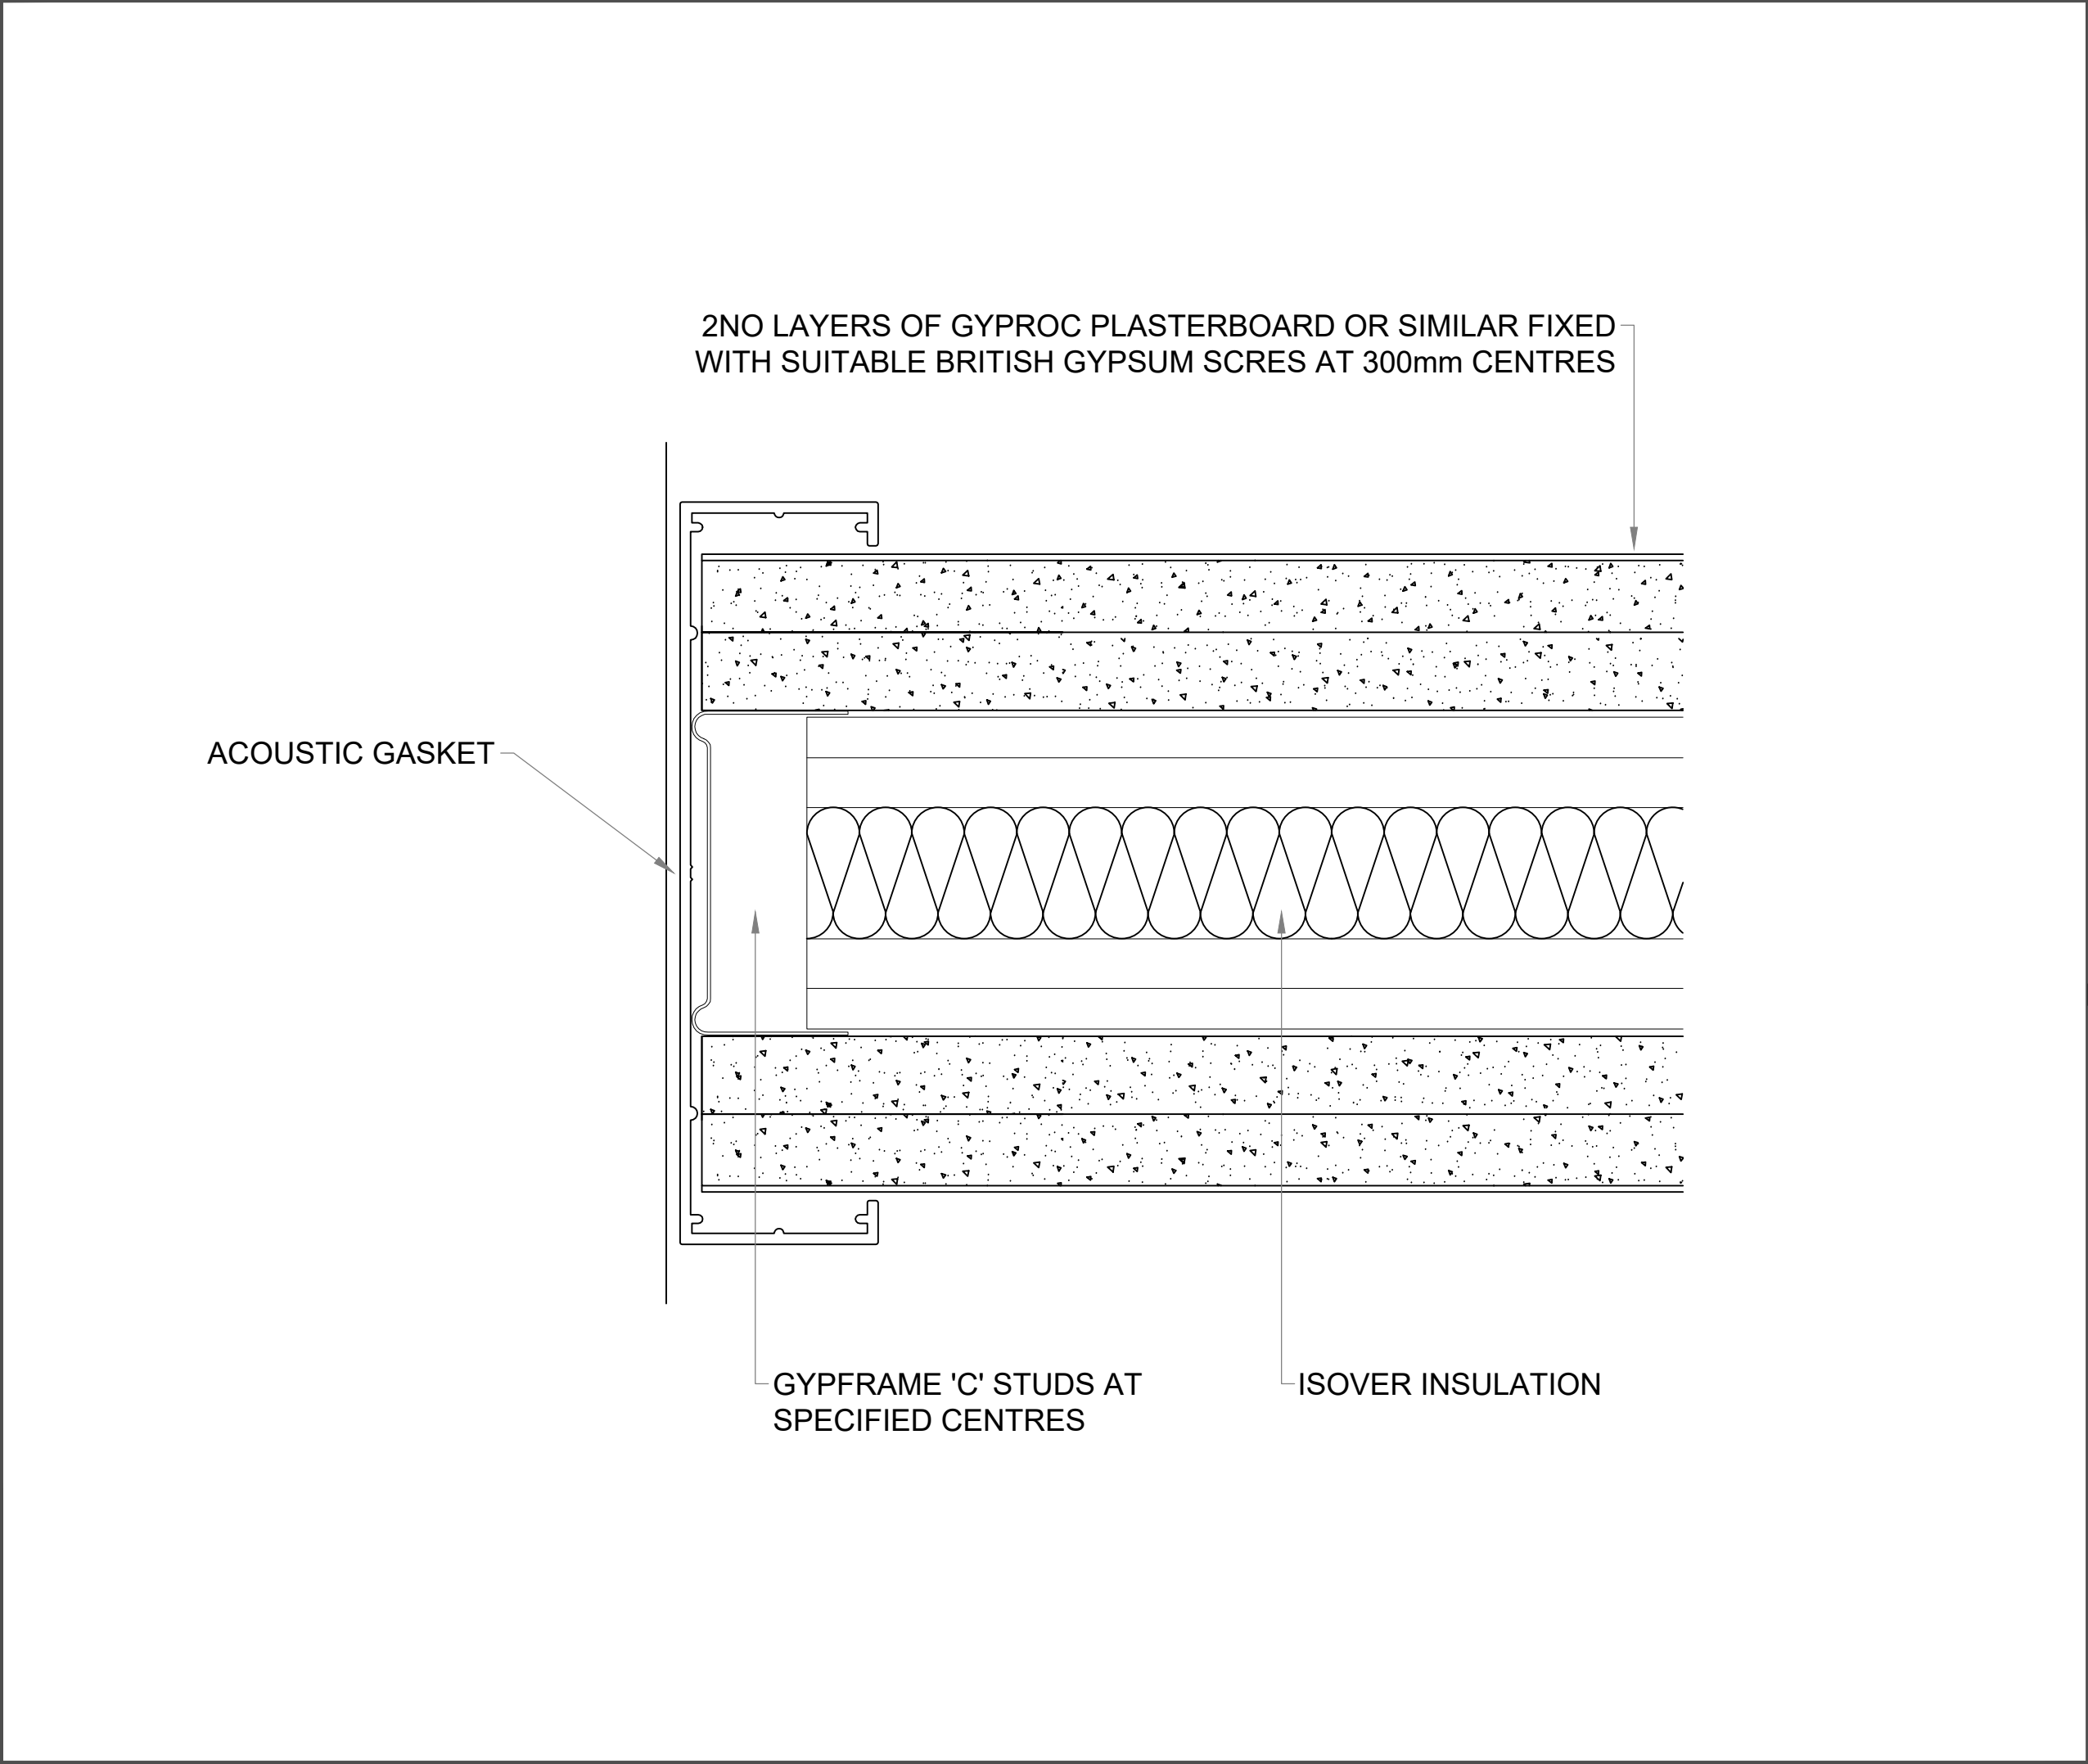

FOR COMMENT

A: APPROVED

B: APPROVED WITH COMMENT

C: INFORMATION

D: CONSTRUCTION

E: AS BUILT

CLIENT SIGNATURE: _____

This drawing may not be copied, reproduced or given to any third parties for any reason whatsoever without the written permission of Denton Associates (London) Limited. Please note this drawing and design is protected under Copyright and remains the property of Denton Associates (London) Limited at all times. Proposals are subject to approvals by statutory authorities.
© Copyright 2021 Denton Associates (London) Limited.

Standard Instructions

A: All dimensions to be verified on site & any discrepancies on the drawings or divergence between drawings to be immediately reported to the Project Manager before putting the work concerned in hand, fabricating the work or preparing shop drawings.
B: Work to figured dimensions only (except where full size details are provided).
C: Do not vary any work shown on the drawings without obtaining prior approval from the project Manager or Designer.
D: Any additional information required should be requested from the Project Manager or Designer before commencement of work on site.

Plot Date

20/05/2021 10:53:55 - Dean Cuthbert

-00.00.00--

Revision	Description	Date	By
----------	-------------	------	----

DENTON

London

50 St Mary Axe, London, EC3A 8FR | +44 (0) 20 7776 2888

Liverpool

The Plaza, 100 Old Hall Street, Liverpool, L3 9QJ | +44 (0) 151 242 6731

Manchester

Centurion House, 129 Deansgate, Manchester, M3 3WR | +44 (0) 161 830 2185

www.dentonassociates.com

This drawing is the property of Denton Associates (London) Limited and may not be reproduced or otherwise distributed without prior consent.

Client Name:

CUNDALL MANCHESTER

Project Address:

FOURWAYS HOUSE
57 HILTON STREET
MANCHESTER, M1 2EJ

Drawing Title:

PARTITION FIXING DETAIL
FIRST FLOOR

Drawing Scale:

1:1 @ A3

Drawn By:

DC

Date Created:

20.05.21

Project Number

10922

Floor Number

01

Drawing Type

DT01

Revision

-