

The Glade of Light

Design Update

06.05.21


1. Street Furniture


1. Street Furniture

Seating Layout

Site plan
1:250@A4

The updated seating layout allows for larger gaps for wheelchair users and incorporates higher perch seating.

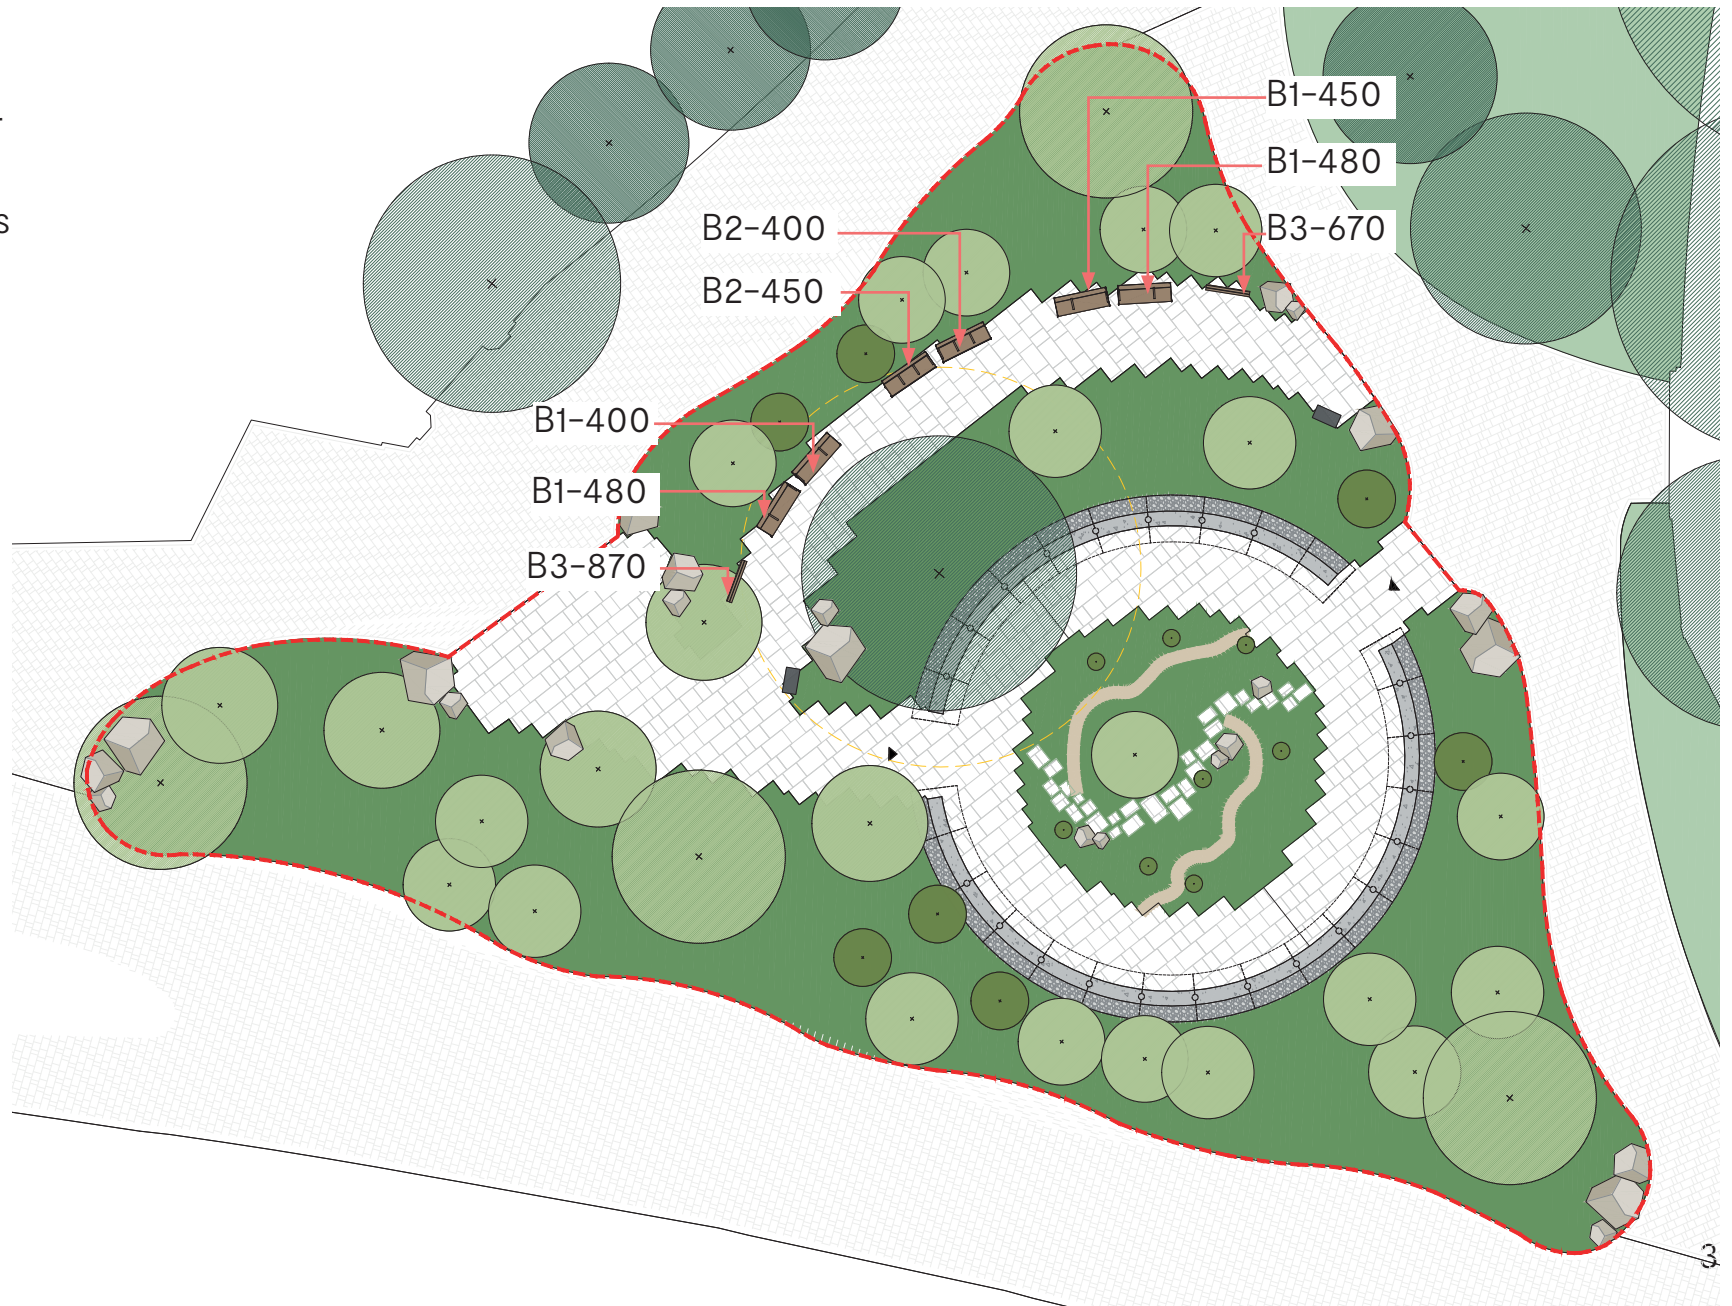

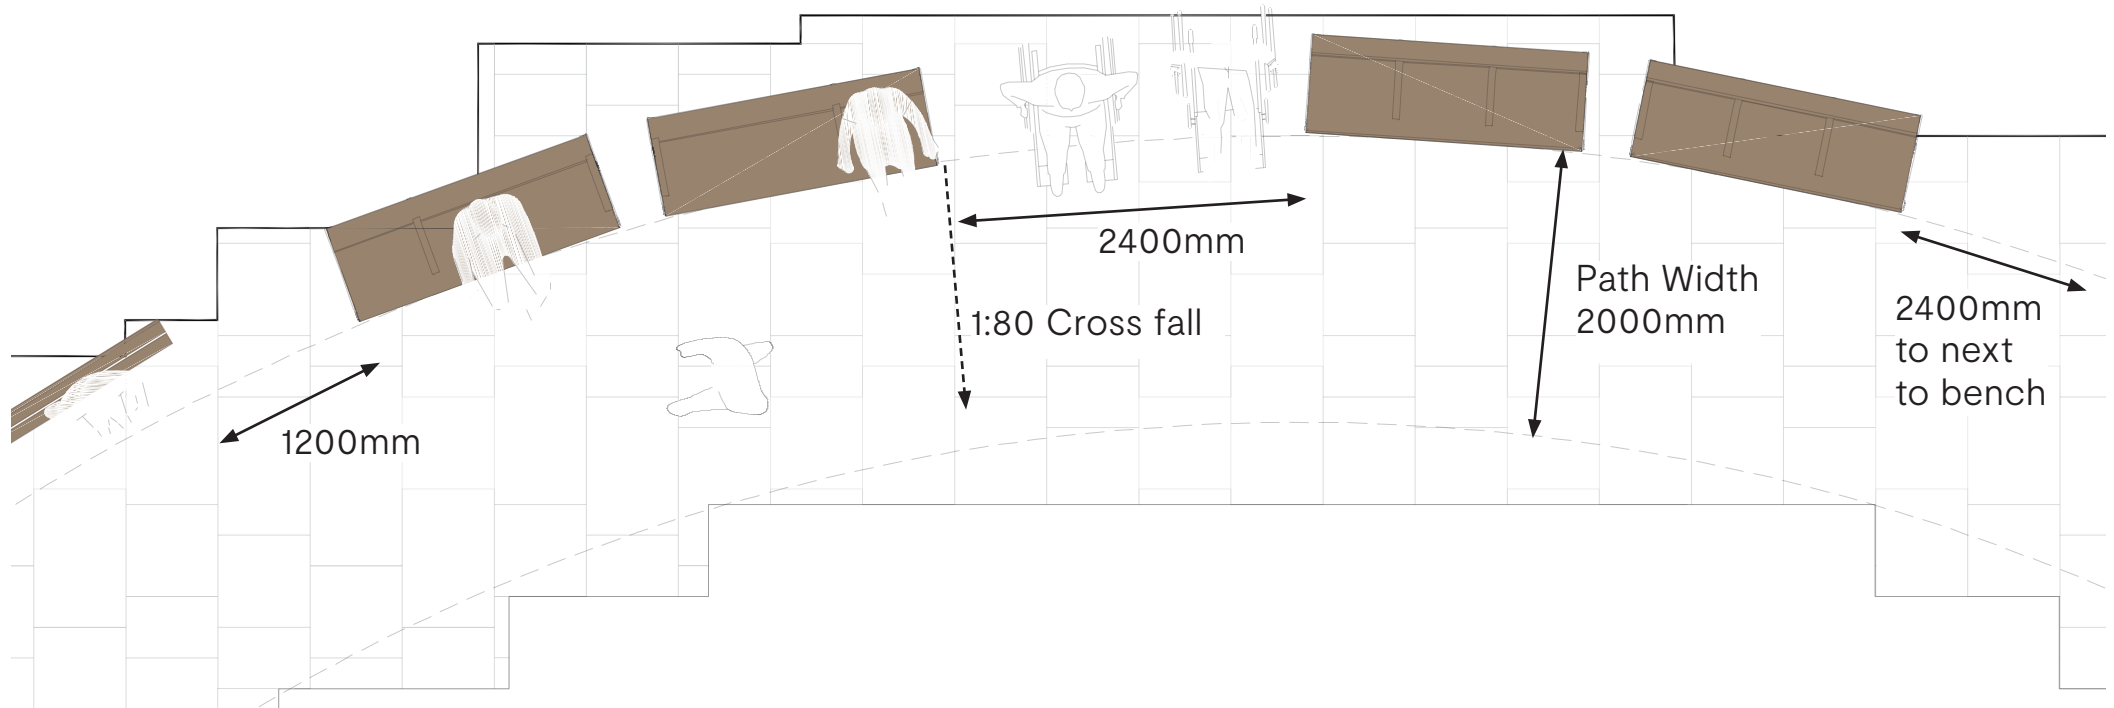

Seats have been spaced to allow space for 6 wheelchair accessible gaps.
Seat types

A total of 8 benches in a mix of height and armrest combinations will be provided.

Seating Armrest Types

Timber seats with metal legs.





Seat with Armrest:
The protrusion at the front of each armrest
provides additional grip when standing up
Armrests to be rounded at 12mm radius
to all top edges.



Seating Armrest and Height Combinations

Seat Reference B1: Two
armrests - One Open end

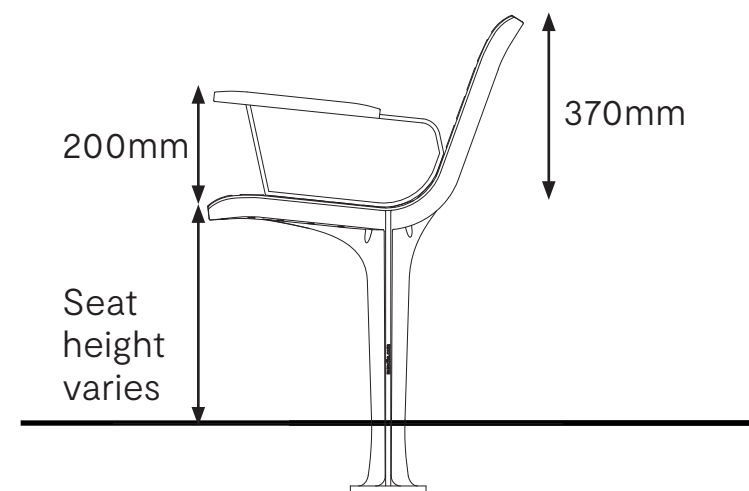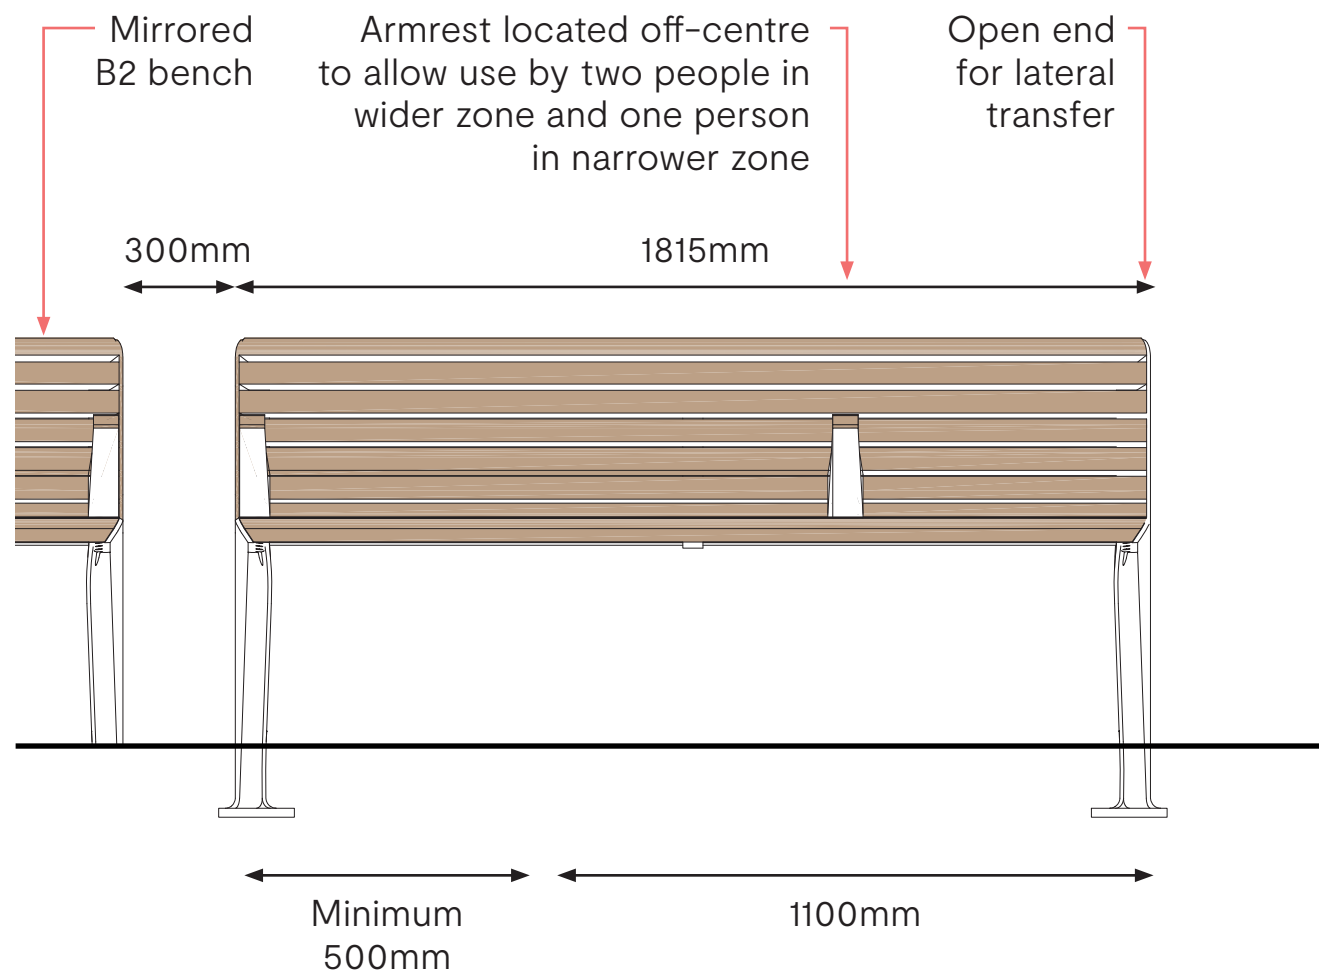

Heights:

1no. 400mm - Open end to right

1no. 450mm - Open end to left


2no. 480mm - Mirrored open ends

Seating

Armrest and Height Combinations

Seat Reference B2:

Three Armrests - One open end

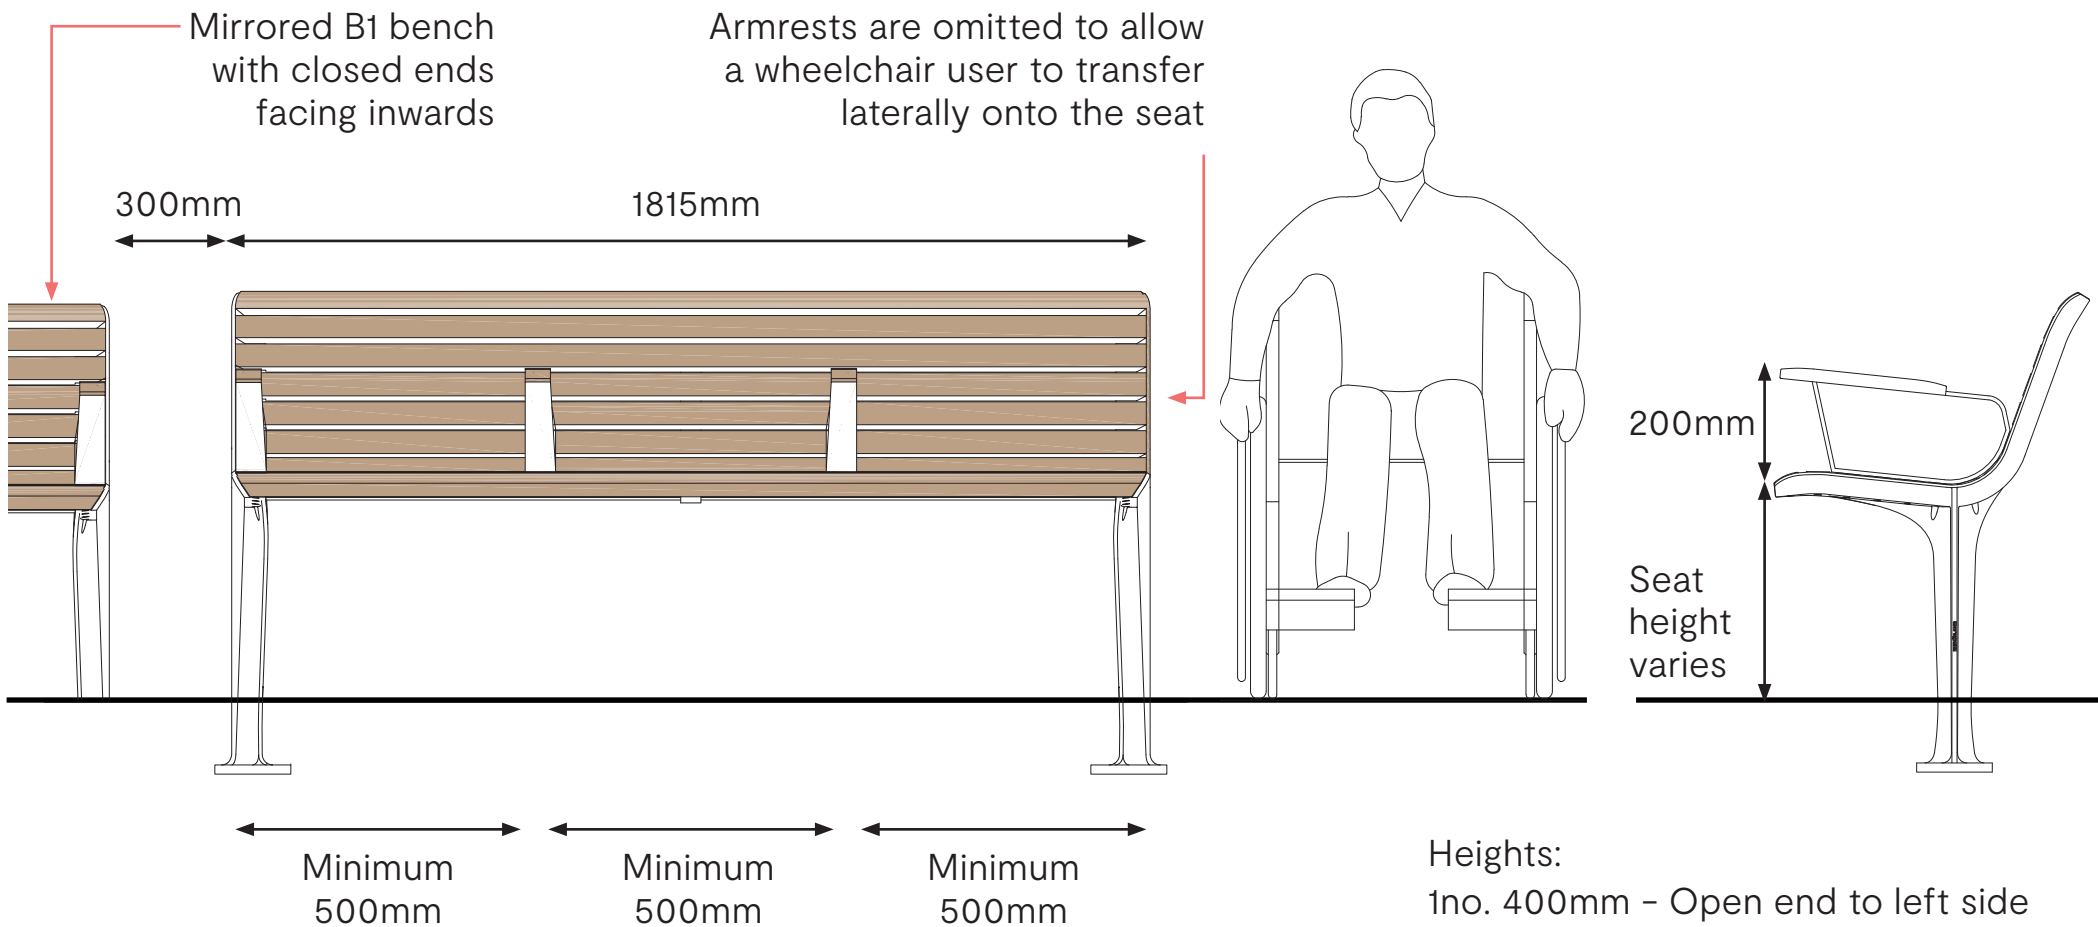

Heights:


1no. 400mm - Open end to left side

1no. 450mm - Open end to right side

Open ends allow for level transfer from wheelchair. Closed ends to face each other where no transfer space is available.

Seating Armrest and Height Combinations

Seat reference B3:
Perch Seat – No armrests

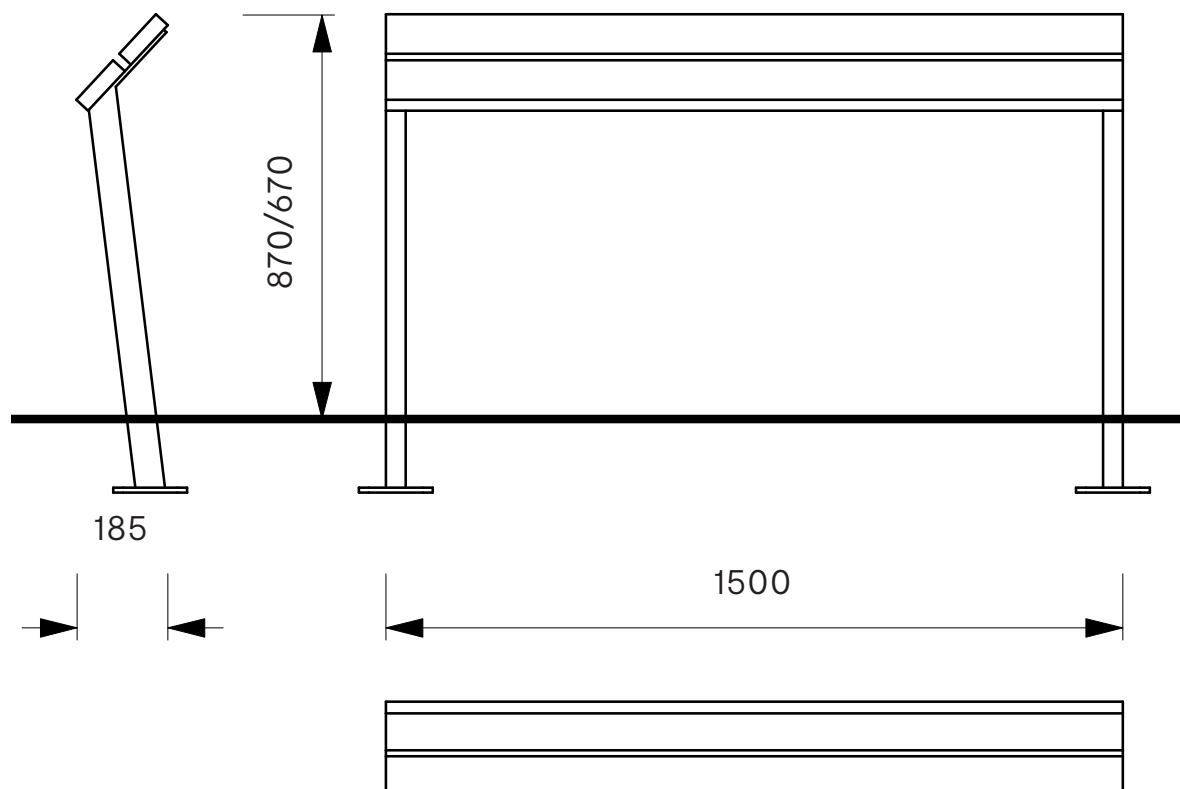

Perch seats will be included to offer a higher option for those who cannot stand up easily. The potential to include a single armrest is being discussed with the supplier.