
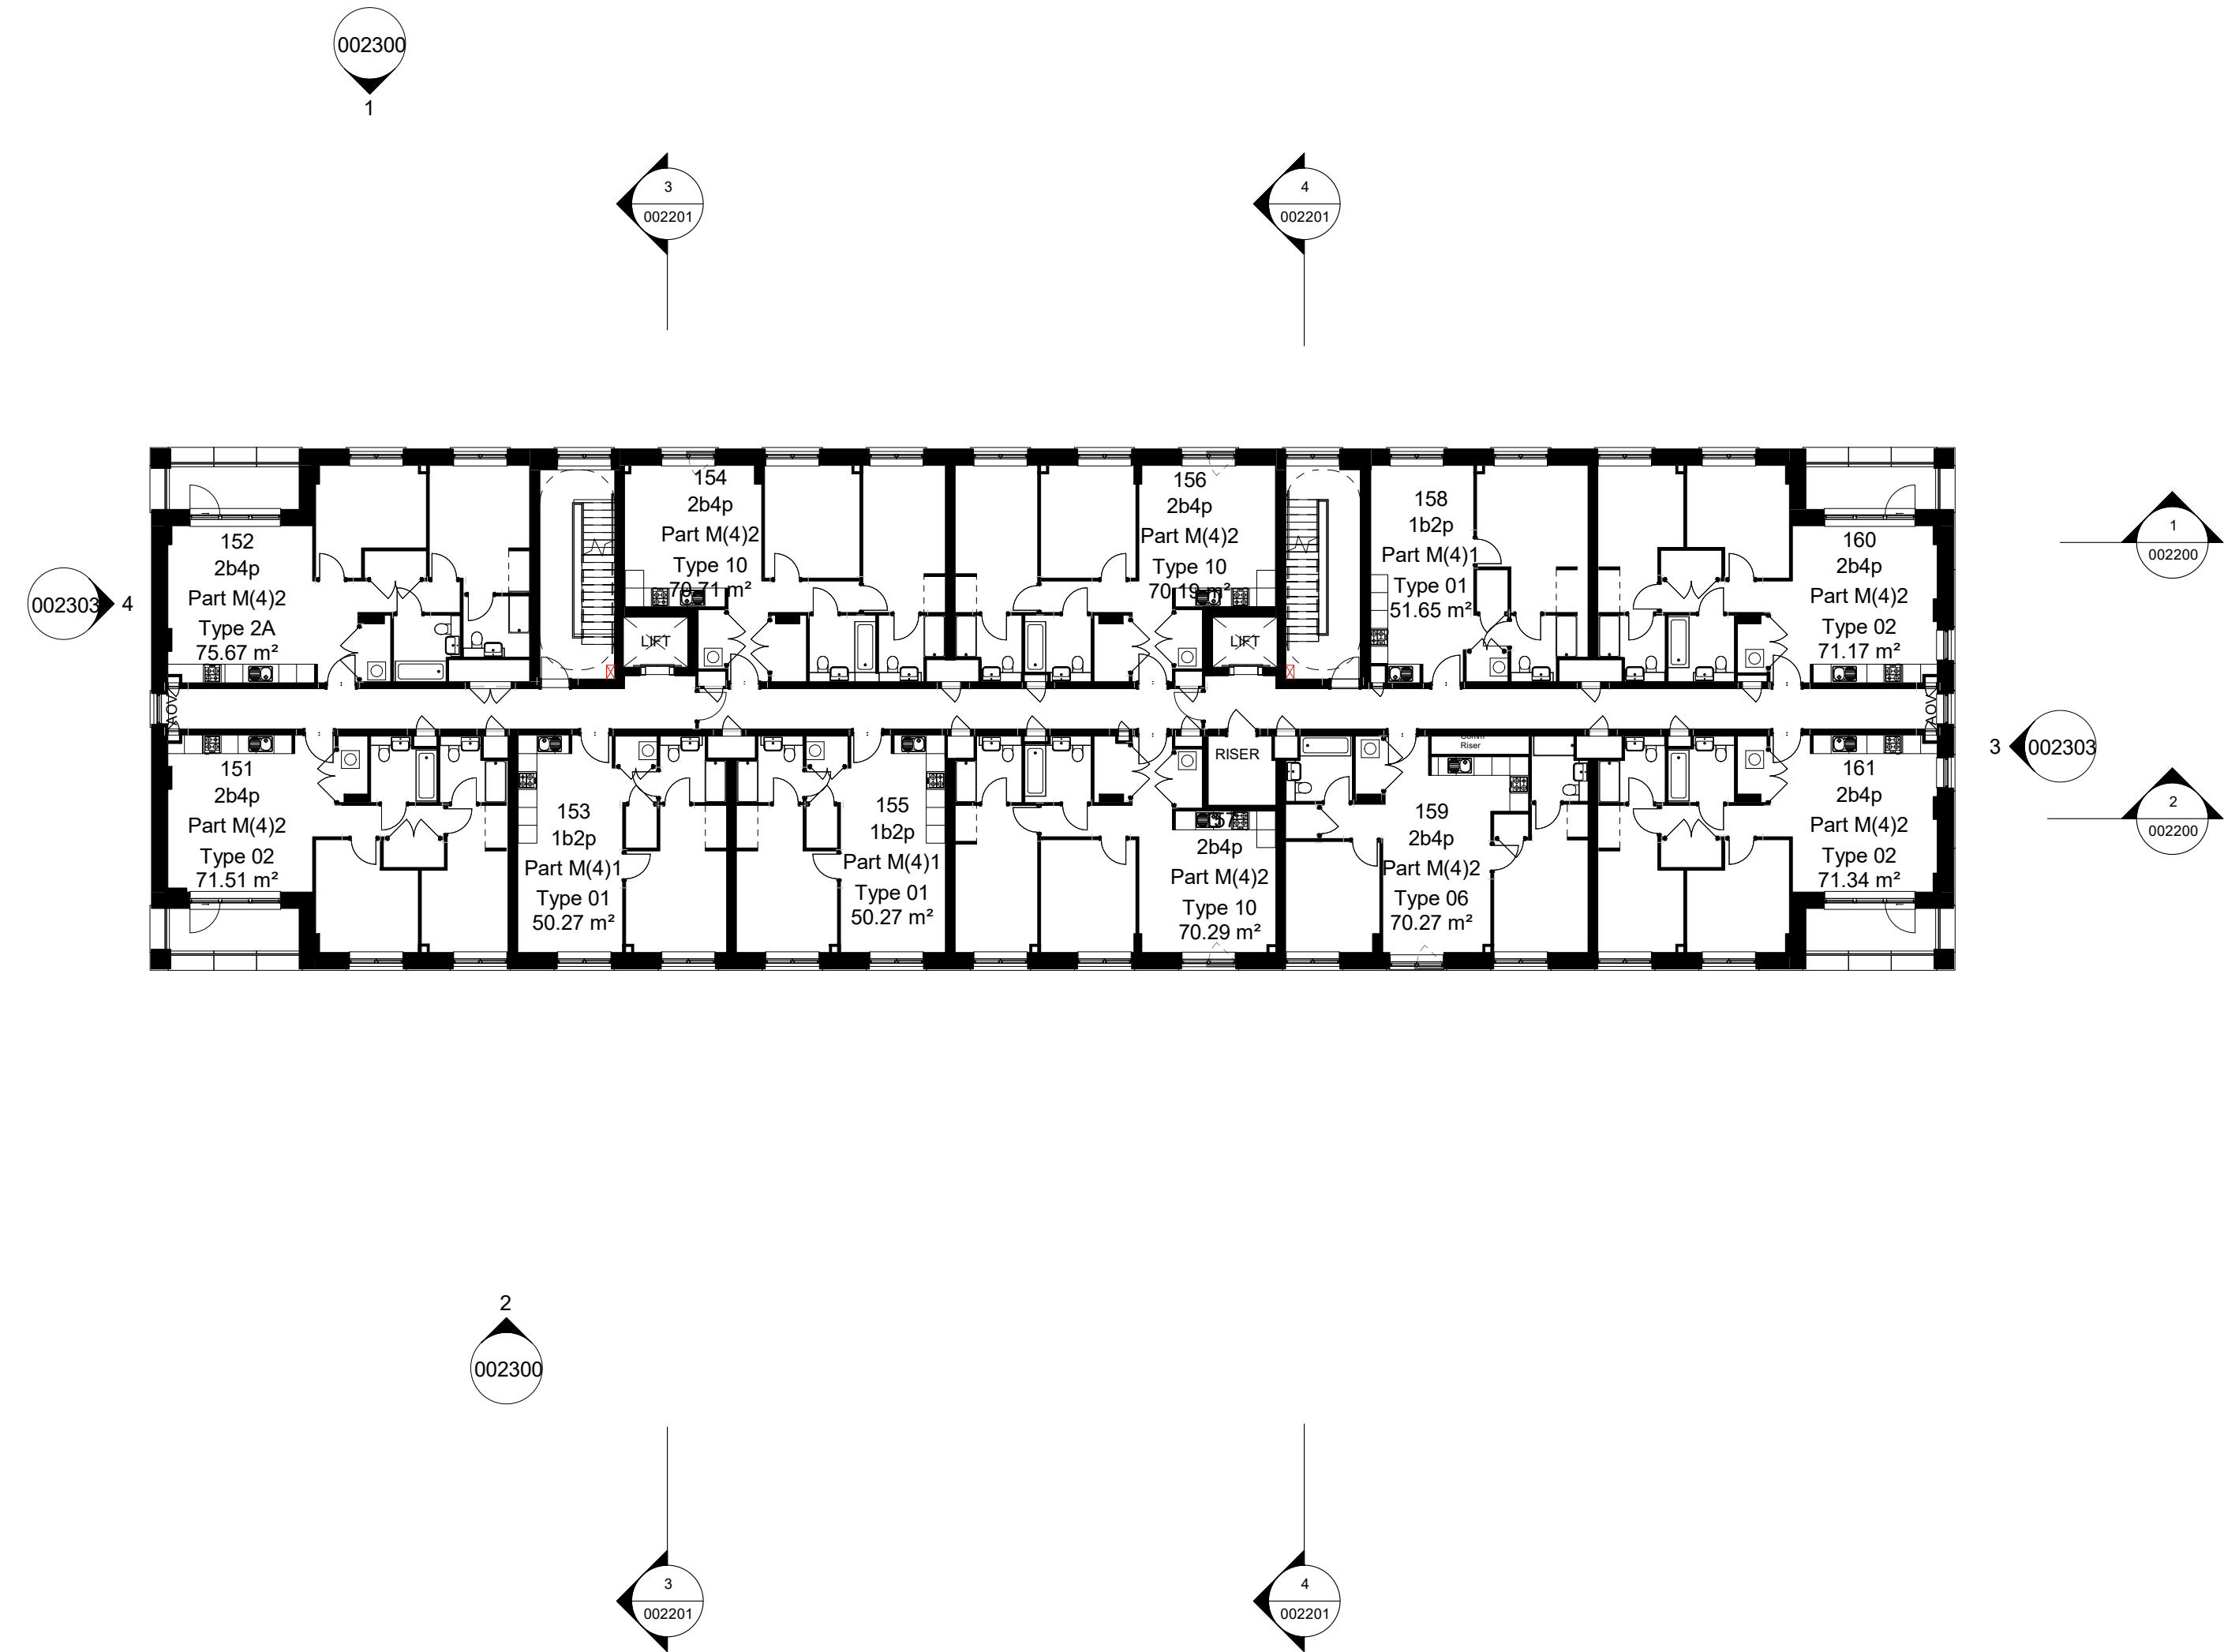


0m 5m 10m 15m

CDM REGULATIONS 2015. All current drawings and specifications for the project must be read in conjunction with the Designer's Hazard and Environment Assessment Record. All intellectual property rights reserved.

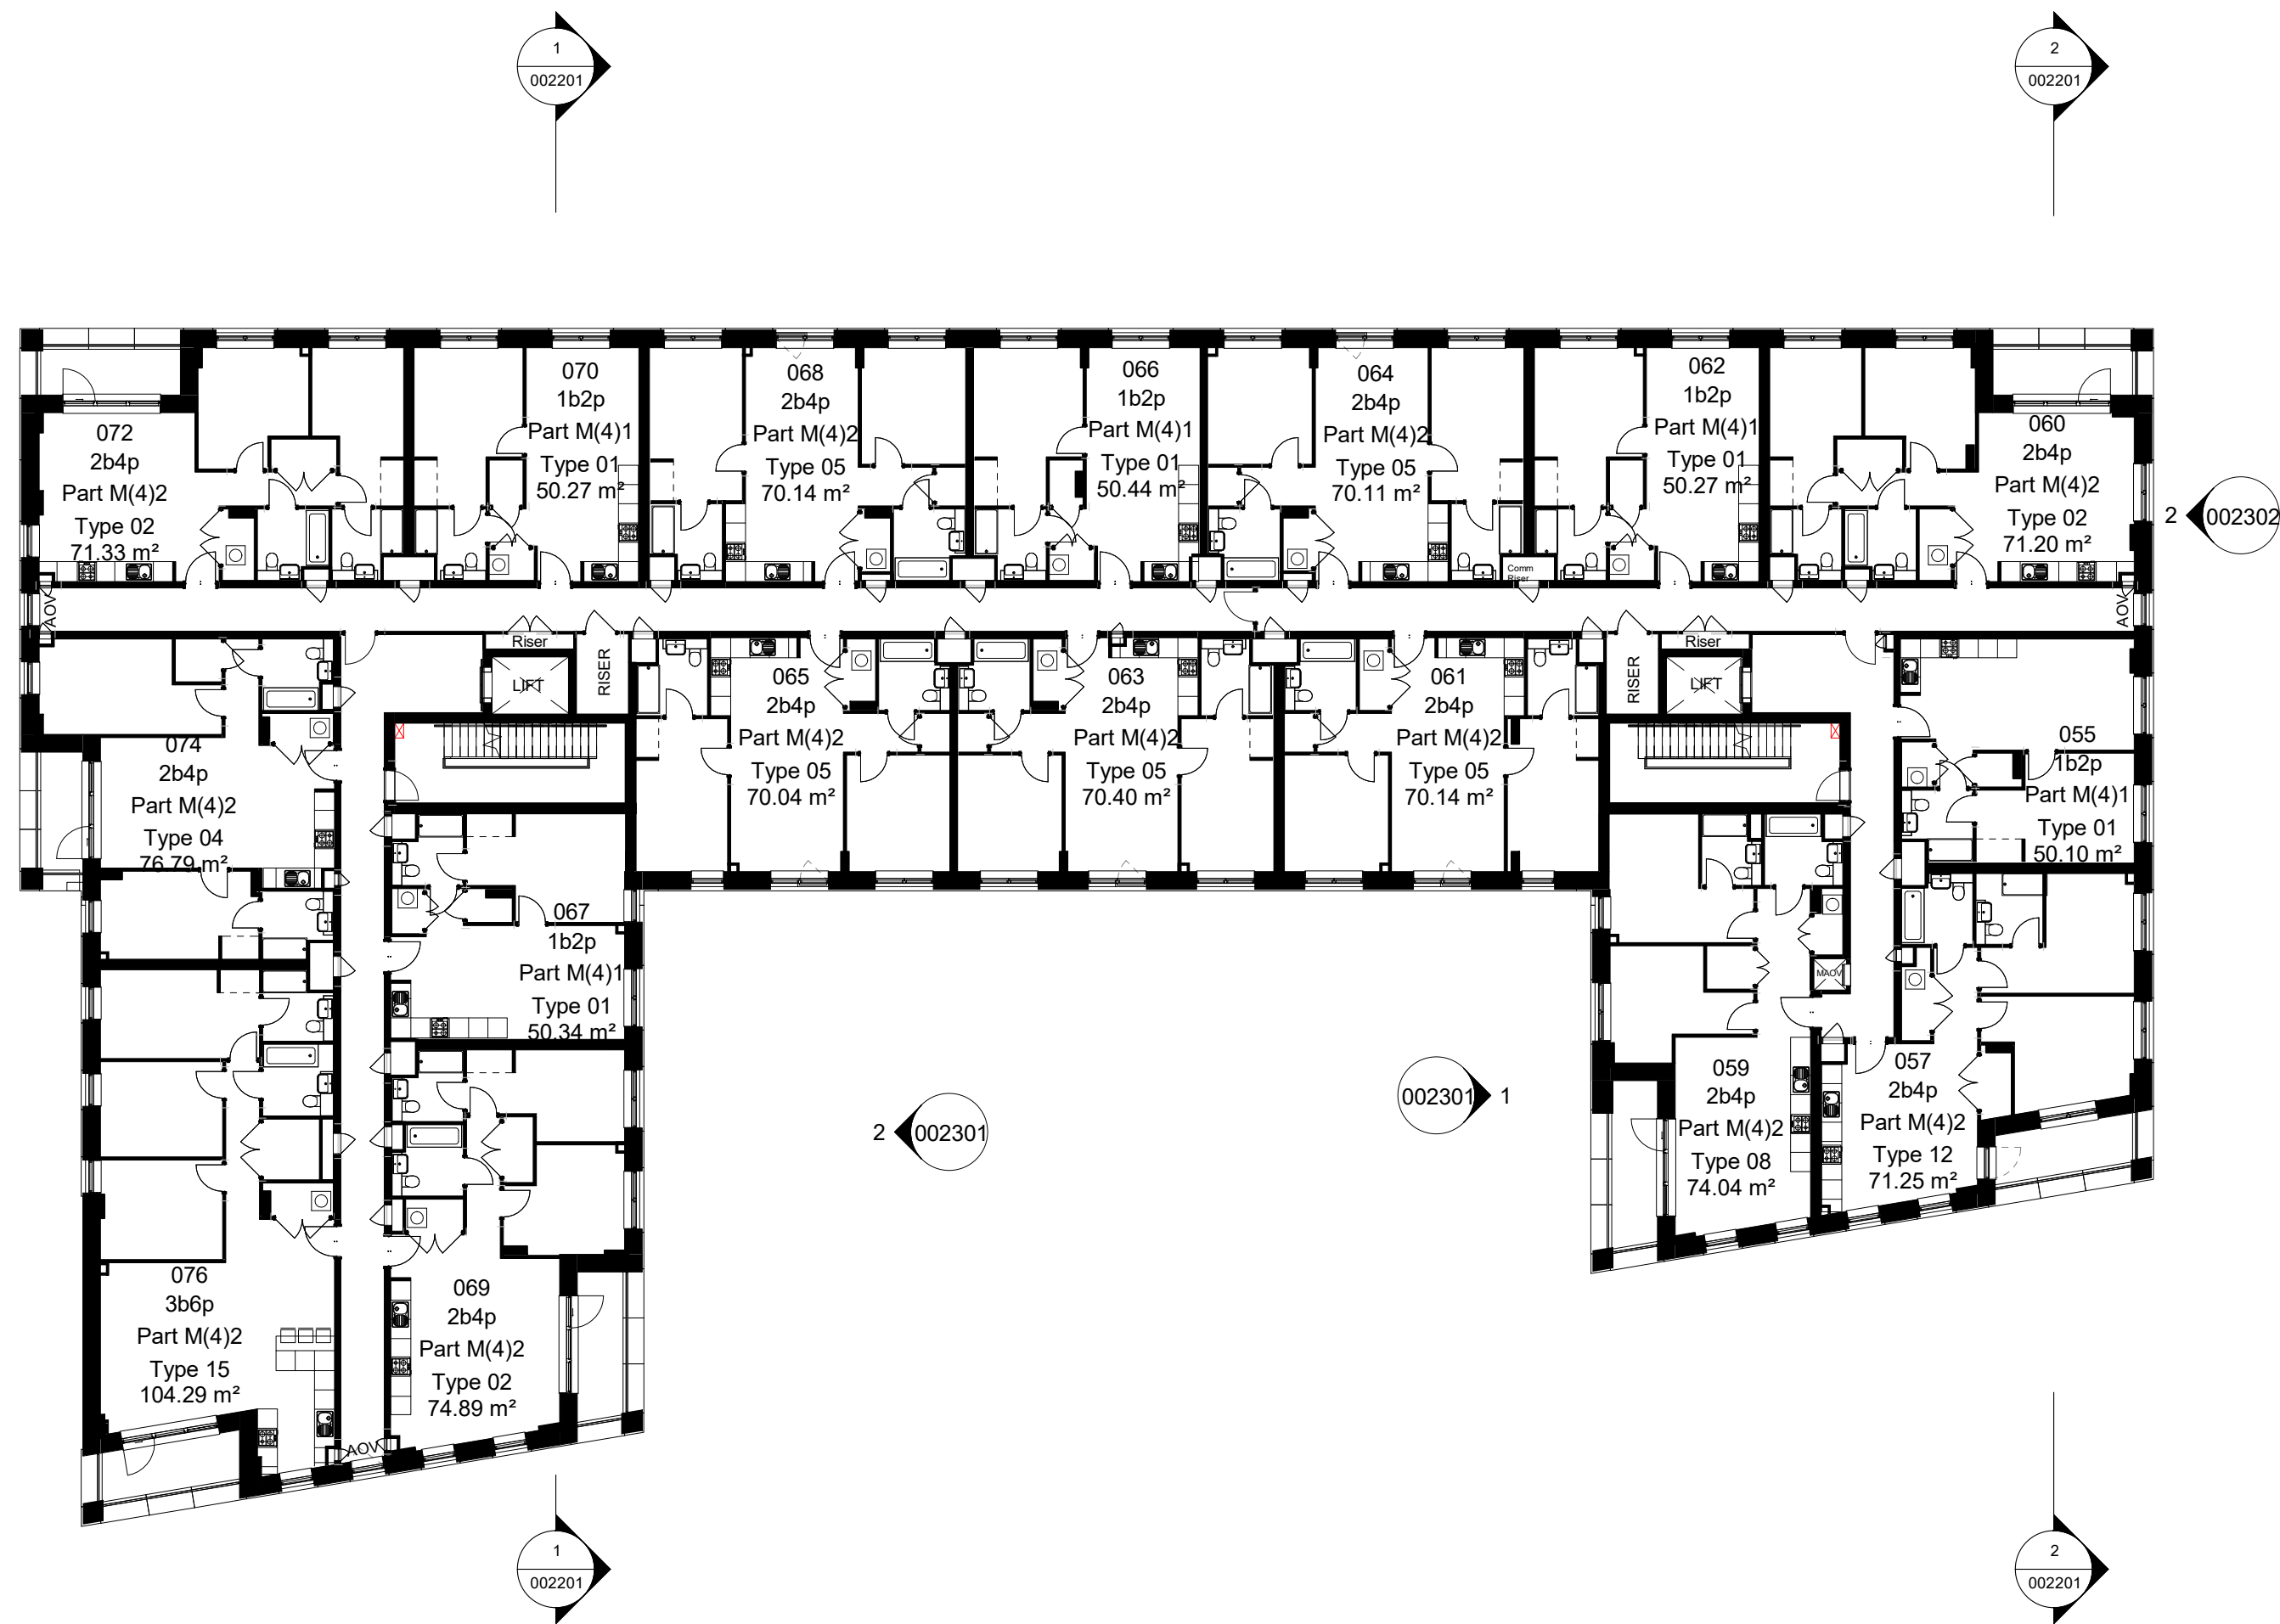

| Rev | Date       | Description         |
|-----|------------|---------------------|
| A   | 29.04.2022 | Issued for planning |

| Dwn | Ckd | Drawn      | SK       |
|-----|-----|------------|----------|
| SK  | AH  | Checked    | AH       |
|     |     | Date       | 01/12/21 |
|     |     | Scale @ A1 | 1 : 200  |

| Project          | Origin           | Volume   | Level  | Type | Role | Number |
|------------------|------------------|----------|--------|------|------|--------|
| JWA - PRP - A1 - | 04 -             | DR - A - | 002104 |      |      |        |
| Revision         | Status           |          |        |      |      |        |
| A -              | PLANNING ISSUE - |          |        |      |      |        |

PRP