




A PROPOSED SECTION
P.201 SCALE 150

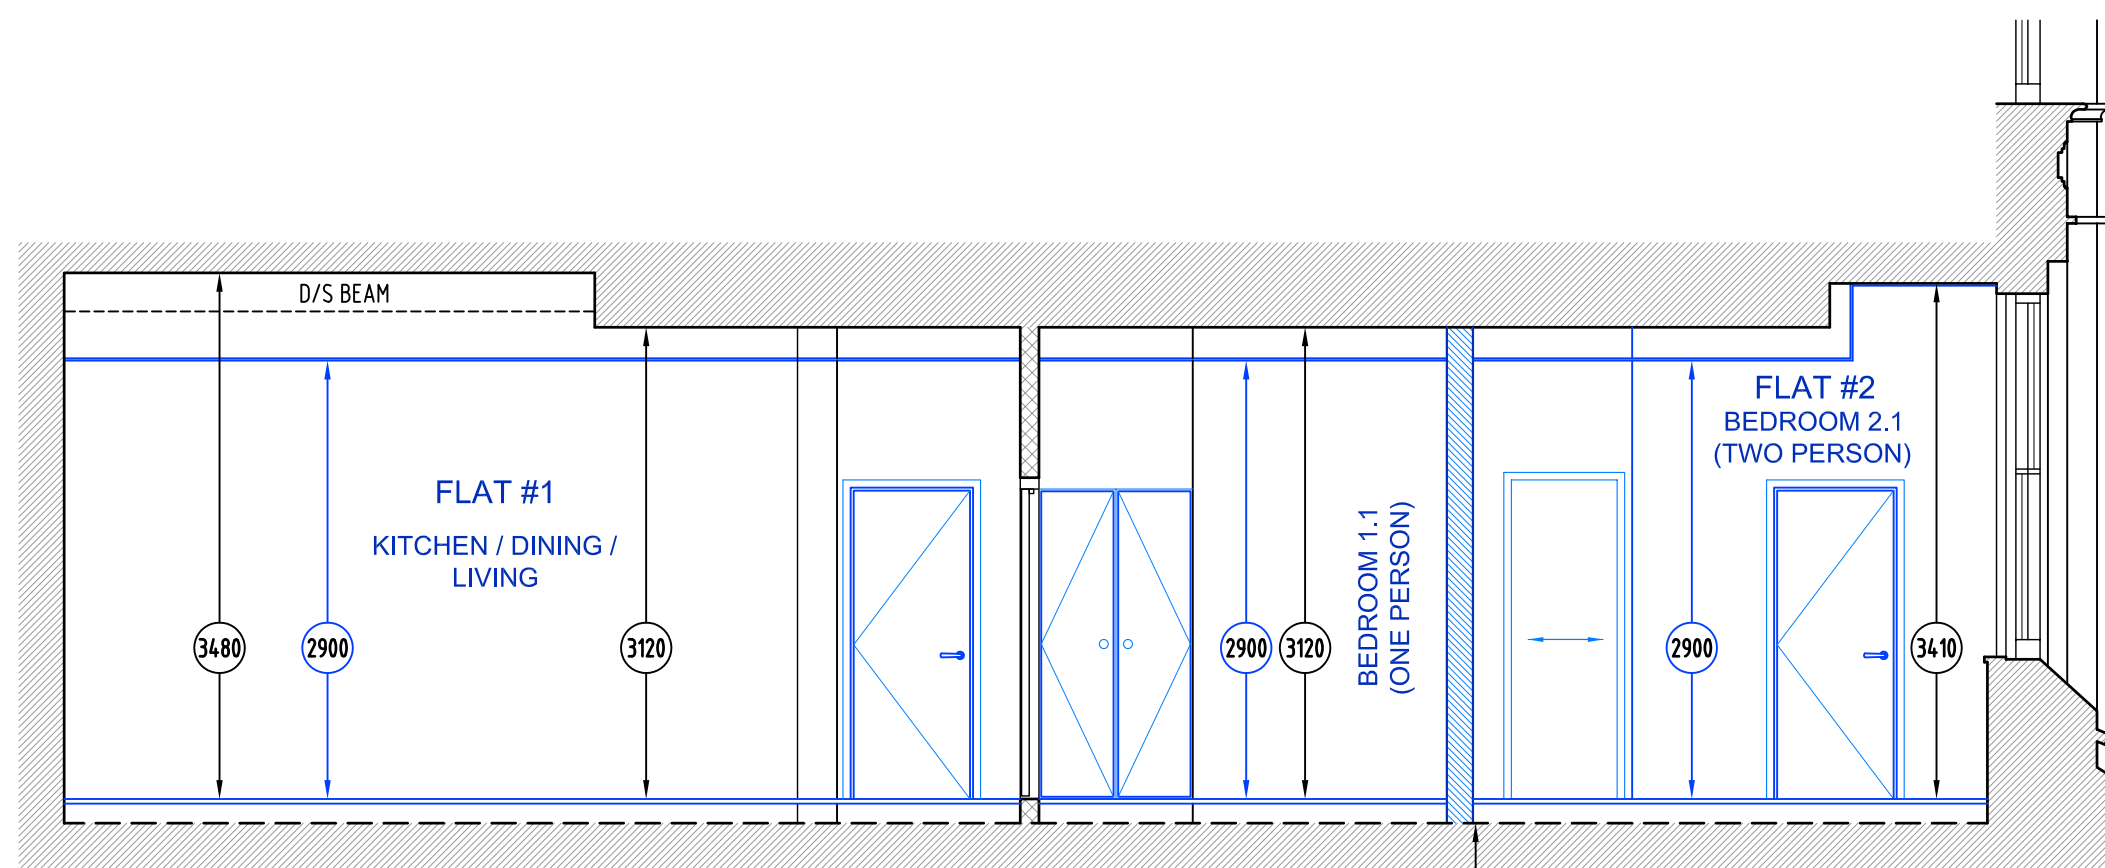


B PROPOSED SECTION
P.201 SCALE 150

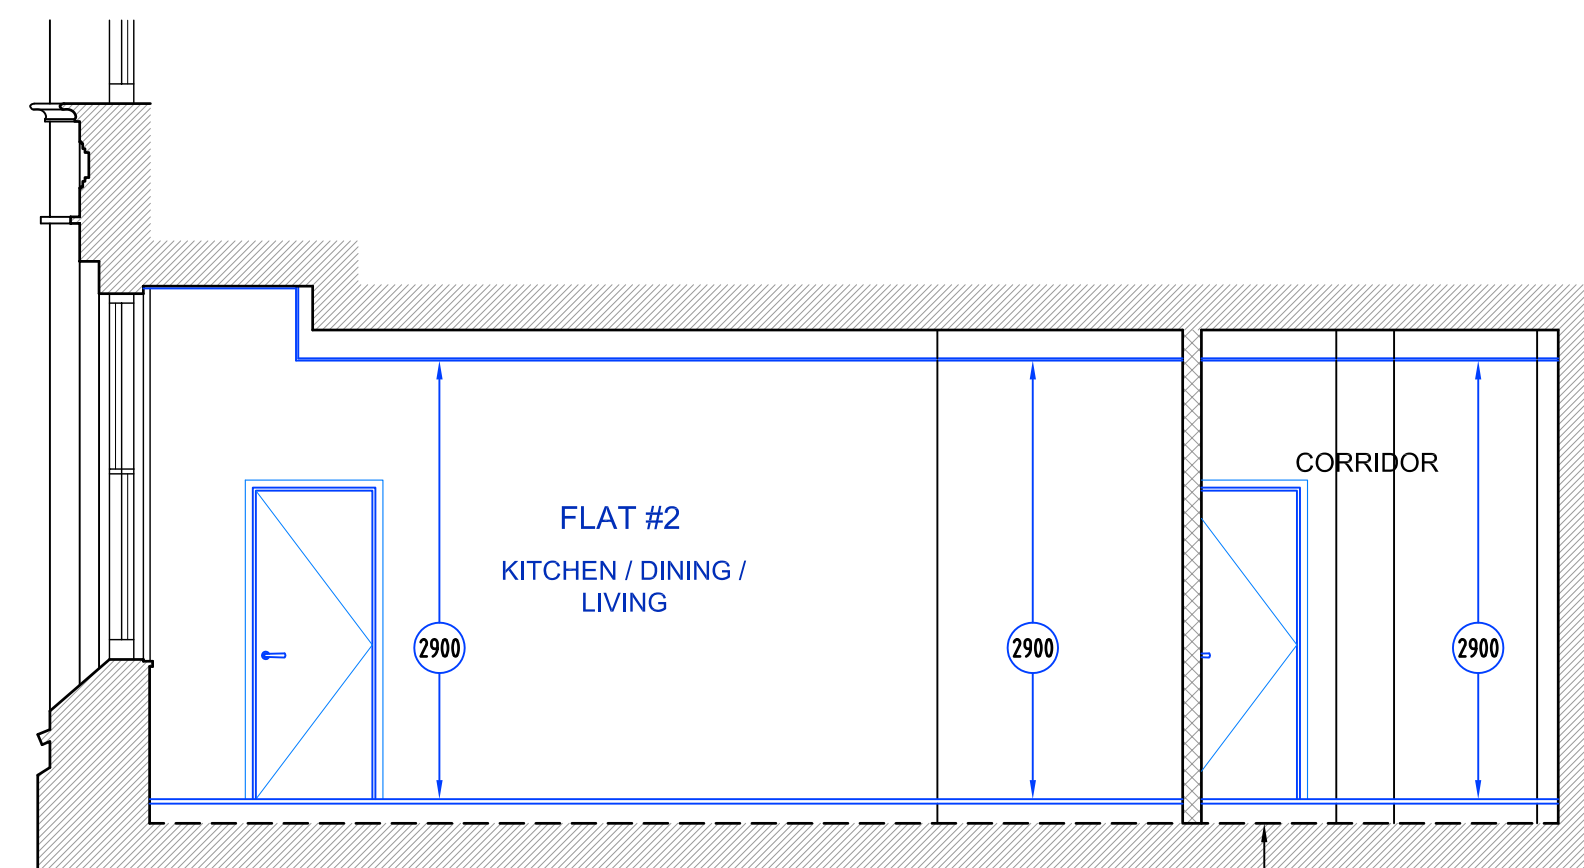

C PROPOSED SECTION
P.201 SCALE 150

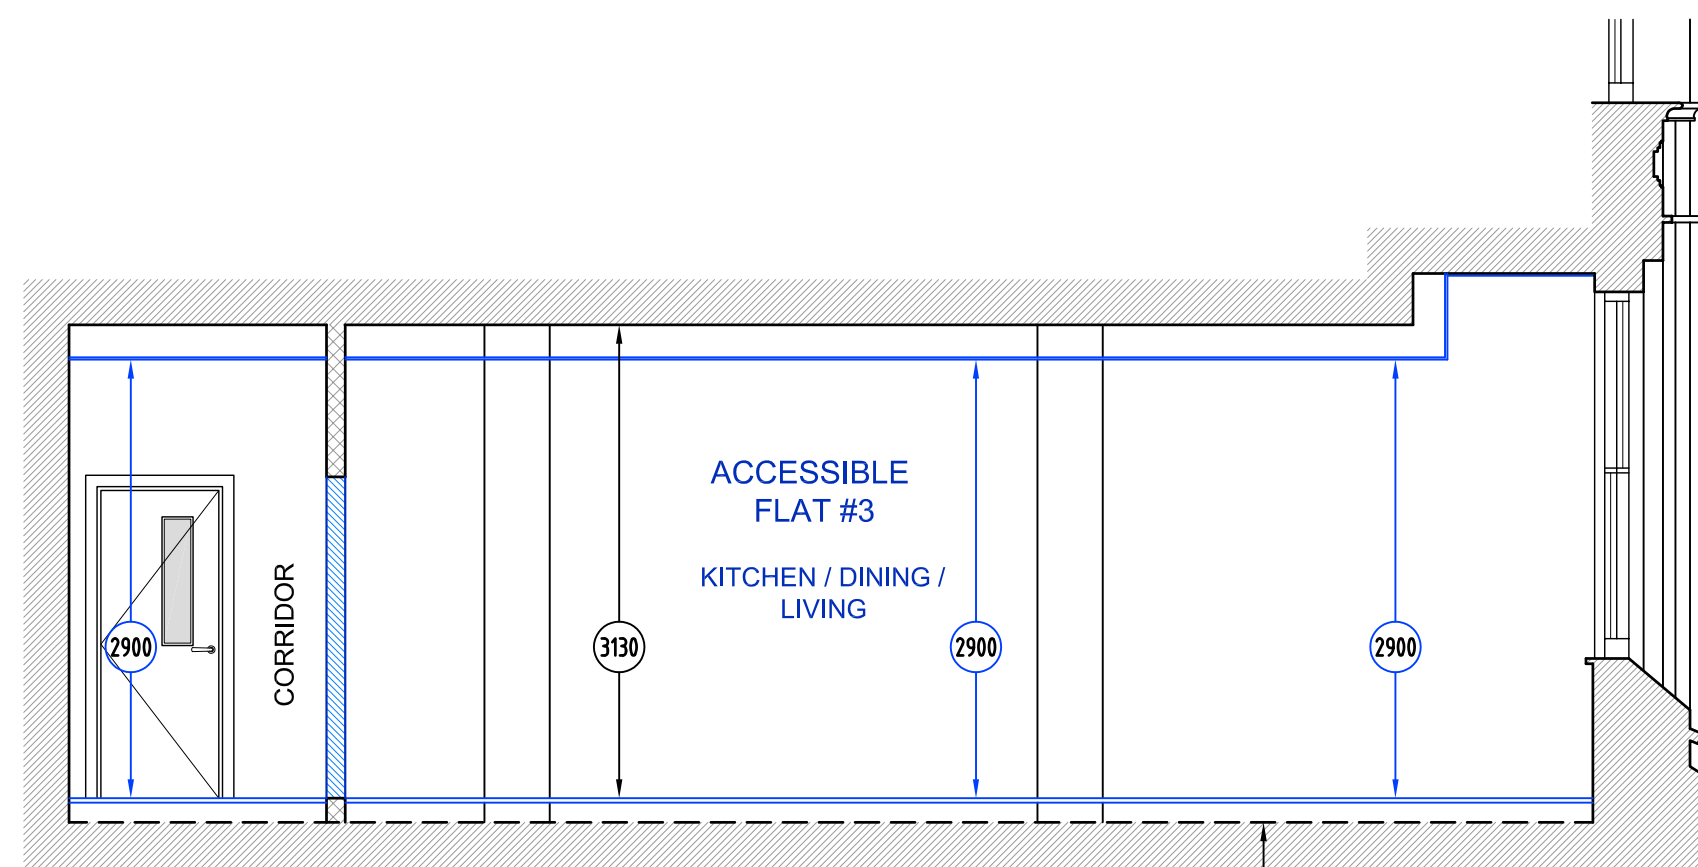

D PROPOSED SECTION
P.201 SCALE 150

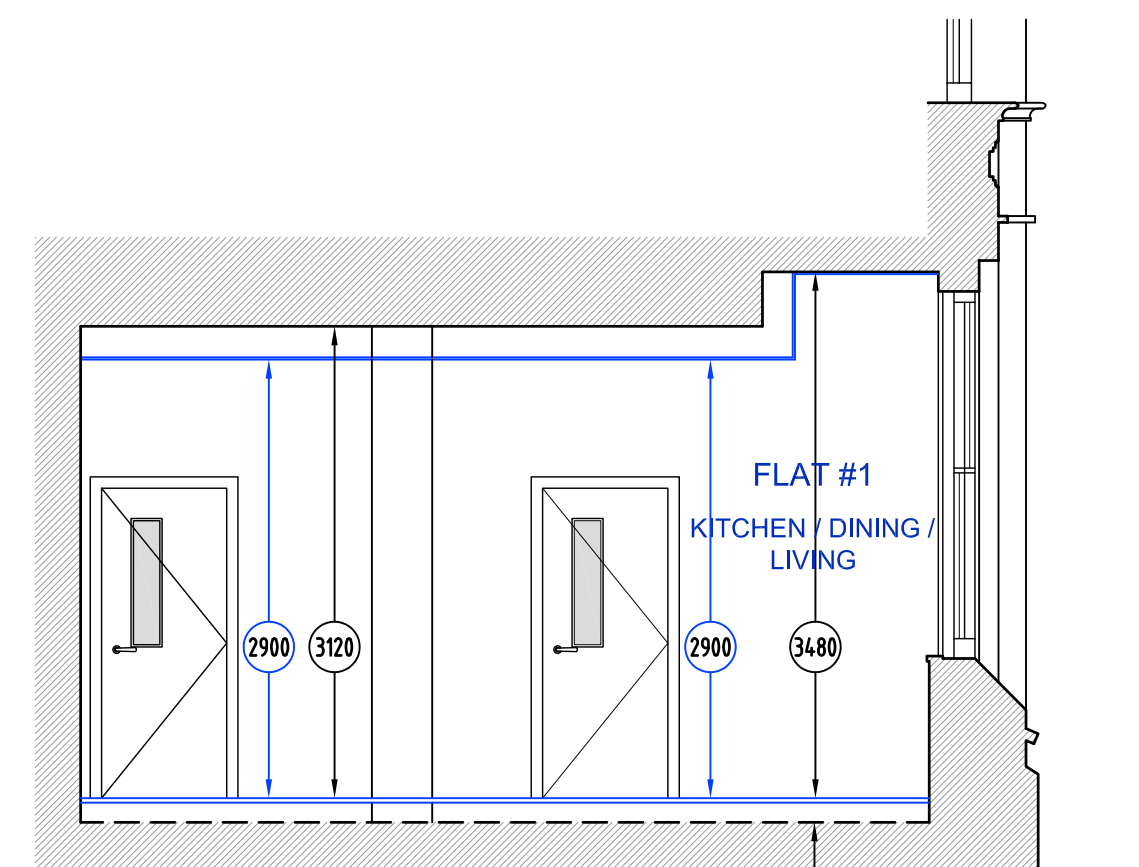

E PROPOSED SECTION
P.201 SCALE 150

NOTES

1. GENERAL:
 - 1.1 DO NOT SCALE FROM THIS DRAWING. CHECK ALL DIMENSIONS AND CONDITIONS ON SITE.
 - 1.2 ALL WORKS TO BE CARRIED OUT IN ACCORDANCE WITH CURRENT HEALTH & SAFETY (INCLUDING COM) REGULATIONS. ALL WORKS TO COMPLY WITH CURRENT BRITISH STANDARDS, CODES OF PRACTICE, BUILDING REGULATIONS AND APPROPRIATE EUROPEAN STANDARDS.
 - 1.3 ALL STRUCTURAL WORK IS TO BE CARRIED OUT IN ACCORDANCE WITH THE STRUCTURAL ENGINEER'S DETAILS AND CALCULATIONS.
 - 1.4 PRECISE POSITIONS OF ALL FIXTURES AND FITTINGS IS SUBJECT TO CONFIRMATION ON SITE.
 - 1.5 THIS DRAWING IS PRODUCED FOR PLANNING APPLICATION ONLY AND SHOULD NOT BE USED FOR ANY OTHER PURPOSES.
 - 1.6 ALL INFORMATION SHOWN ON THIS EXISTING DRAWING IS BASED ON SURVEY DRAWING NUMBER EAS17-20-01 AND EAS17-20-02 PRODUCED BY 'EA LONDON SURVEY COMPANY'.

LEGEND:

	DENOTES ORIGINAL EXISTING WALL
	DENOTES NON-ORIGINAL EXISTING WALL
	DENOTES PROPOSED WORKS

NOTE: ALL CEILING FINISHES AND WALLS HAVE BEEN DETERMINED BY NON-INTRUSIVE VISUAL INSPECTION.

REV	DATE	DESCRIPTION	BY
DRG STATUS PLANNING			
DRAWN BY ISP DRAWING SOLUTIONS			
JOB TITLE YORKSHIRE BUILDING SOCIETY 17 PICCADILLY, MANCHESTER			
DRG TITLE SCHEME B – PROPOSED WORKS SECTIONAL ELEVATIONS			
ISP DRAWING SOLUTIONS 21 MONKS CLOSE MIDDLESEX, HA4 9HX TEL: 0044 7886116912 EMAIL: info@ispdrawingsolutions.co.uk www.ispdrawingsolutions.co.uk			
JOB NO 1192	DRG NO P.230	REV /	SCALE 1:50 @ A1 1:100 @ A3 DATE 04/2021

SCALE BAR
(1:50 @ A1)
(1:100 @ A3)

