


REVISION	DATE	DESCRIPTION
-	26.03.21	FOR COMMENT
A	15.04.21	DRAFT ISSUE
A	06.05.21	PLANNING ISSUE

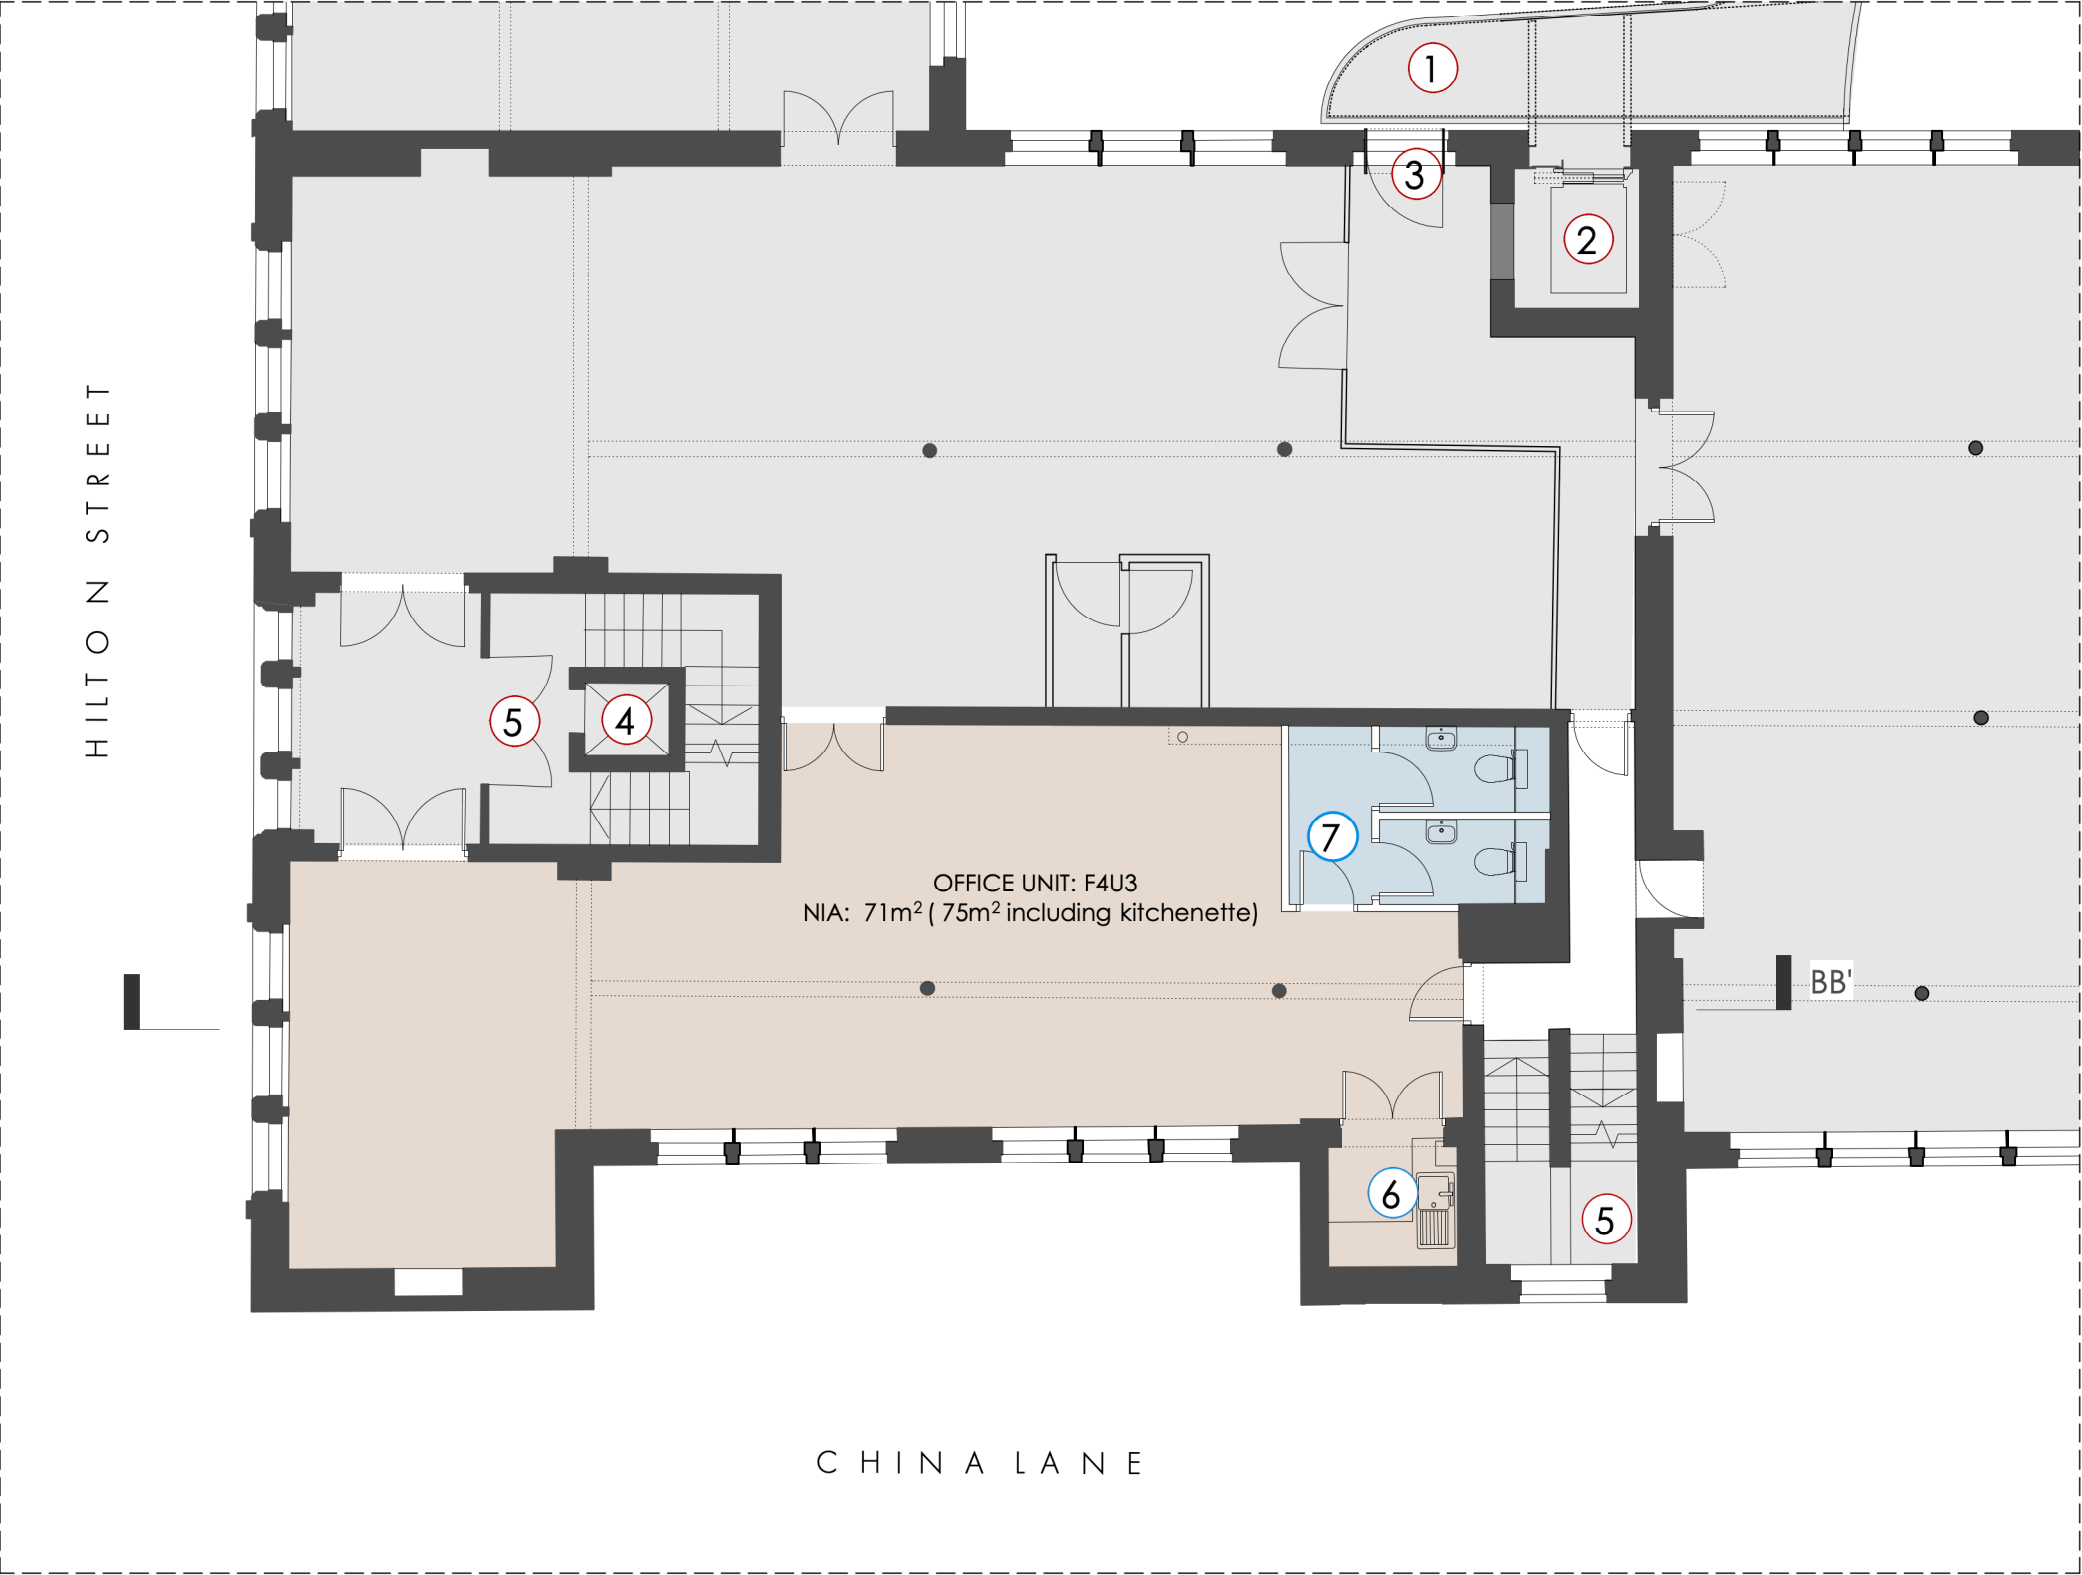

FOURWAYS HOUSE, FOURTH FLOOR
PROPOSED PLAN
1.100 @ A3

PLAN KEY

AREA NOT SUBJECT OF THIS APPLICATION
SEE APPLICATIONS No.s 126286/LO/2020,122935/LO/2019 & 123242/FO/2019

OFFICE SPACE

TOILETS

1

EXISTING BRIDGE LINK

2

EXISTING LIFT

3

EXISTING ENTRANCE DOORS / ACCES TO BRIDGE LINK

4

EXISTING RISER IN REDUNDANT GOODS LIFT SHAFT

5


EXISTING ESCAPE STAIR

6

REFURBISHED KITCHENETTE

7

NEW PROPOSED TOILET

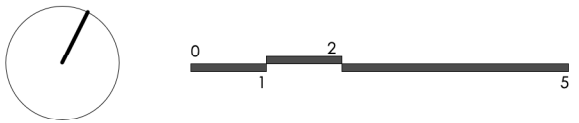

PLANNING

OMIArchitects

31 Blackfriars Road, Salford, Manchester, M3 7AQ
+44(0)161 832 3242 / info@omiarchitects.com / www.omiarchitects.com

PROJECT	FOURWAYS HOUSE				
DRAWING	FOURTH FLOOR - PROPOSED PLAN				
DATE	APR' 21	DRAWN BY	KT	SCALE	1:100@A3
JOB NO.	1412	DWG.NO.	L 2225		