


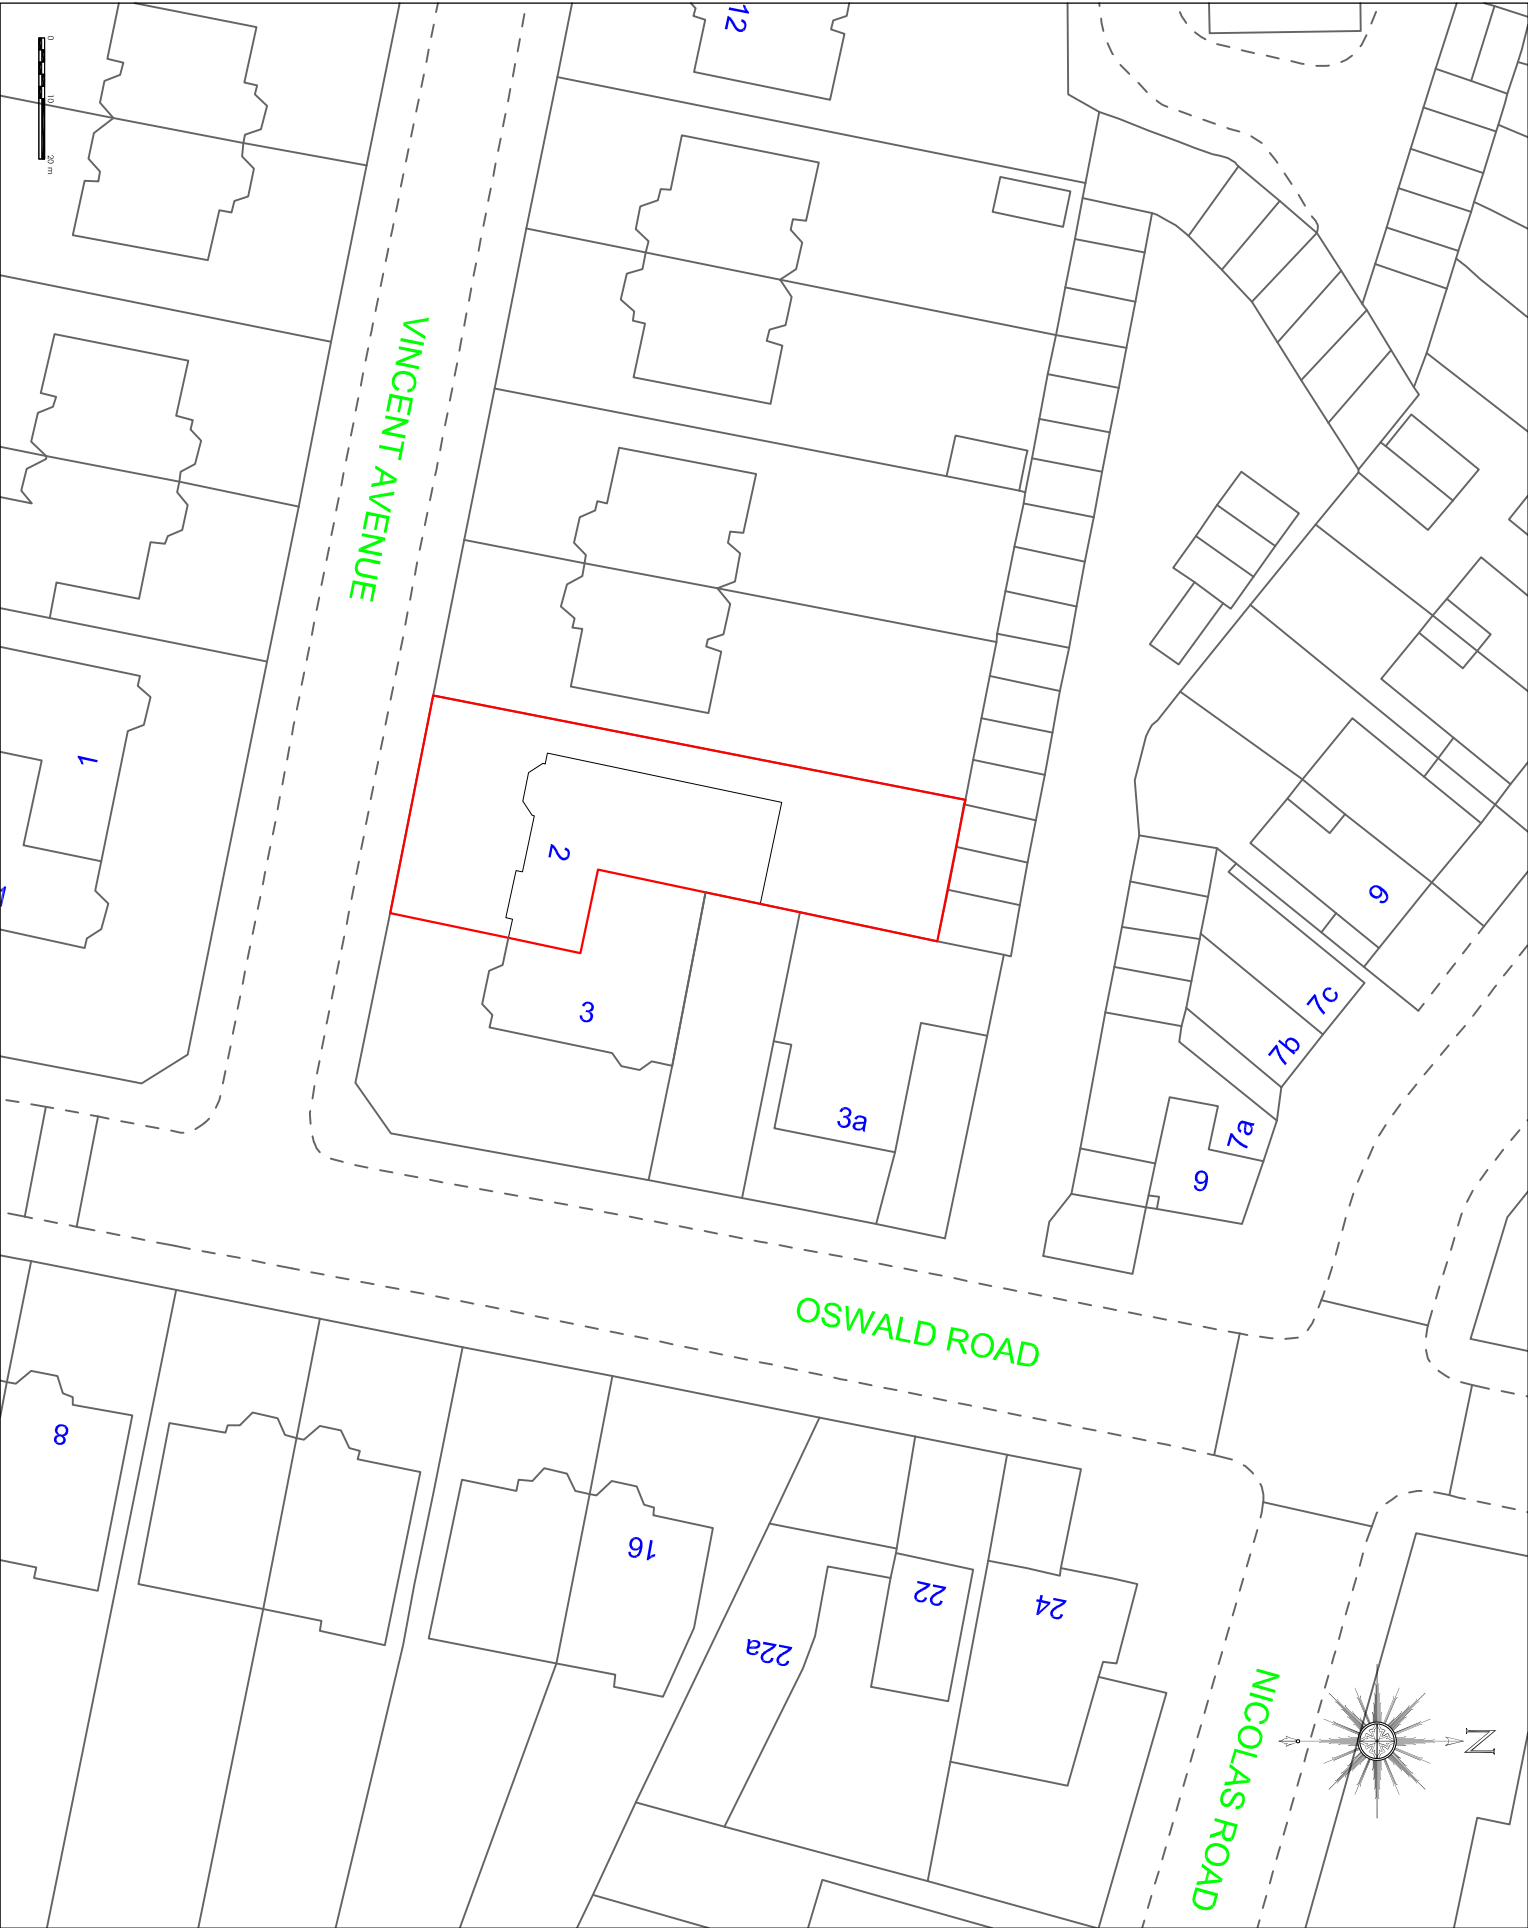

CLIENT
MR DOVEYON,
2 VINCENT AVENUE
CHORLTON
MANCHESTER
M21 9GR

PROJECT
CELLAR CONVERSION
INTERNAL REMODELLING

DRAWING TITLE
PROPOSED SITE PLAN
PLANNING