



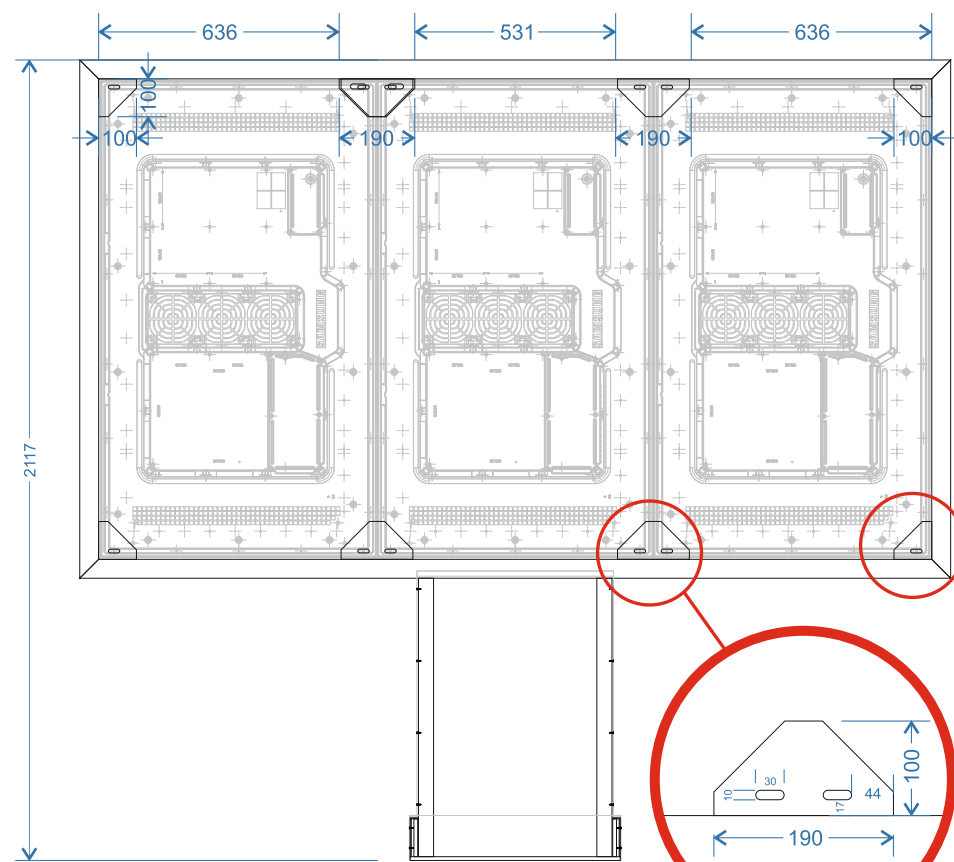


Scale 1:20

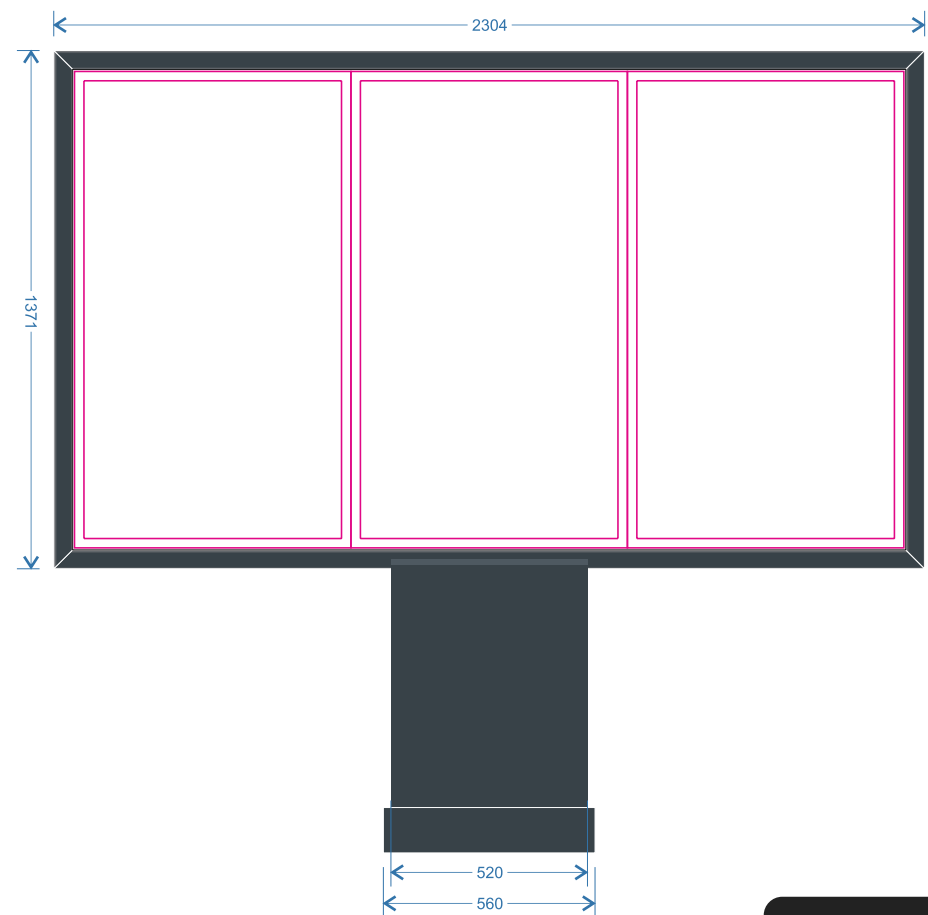


Scale 1:20

RAL 7021
Black Grey

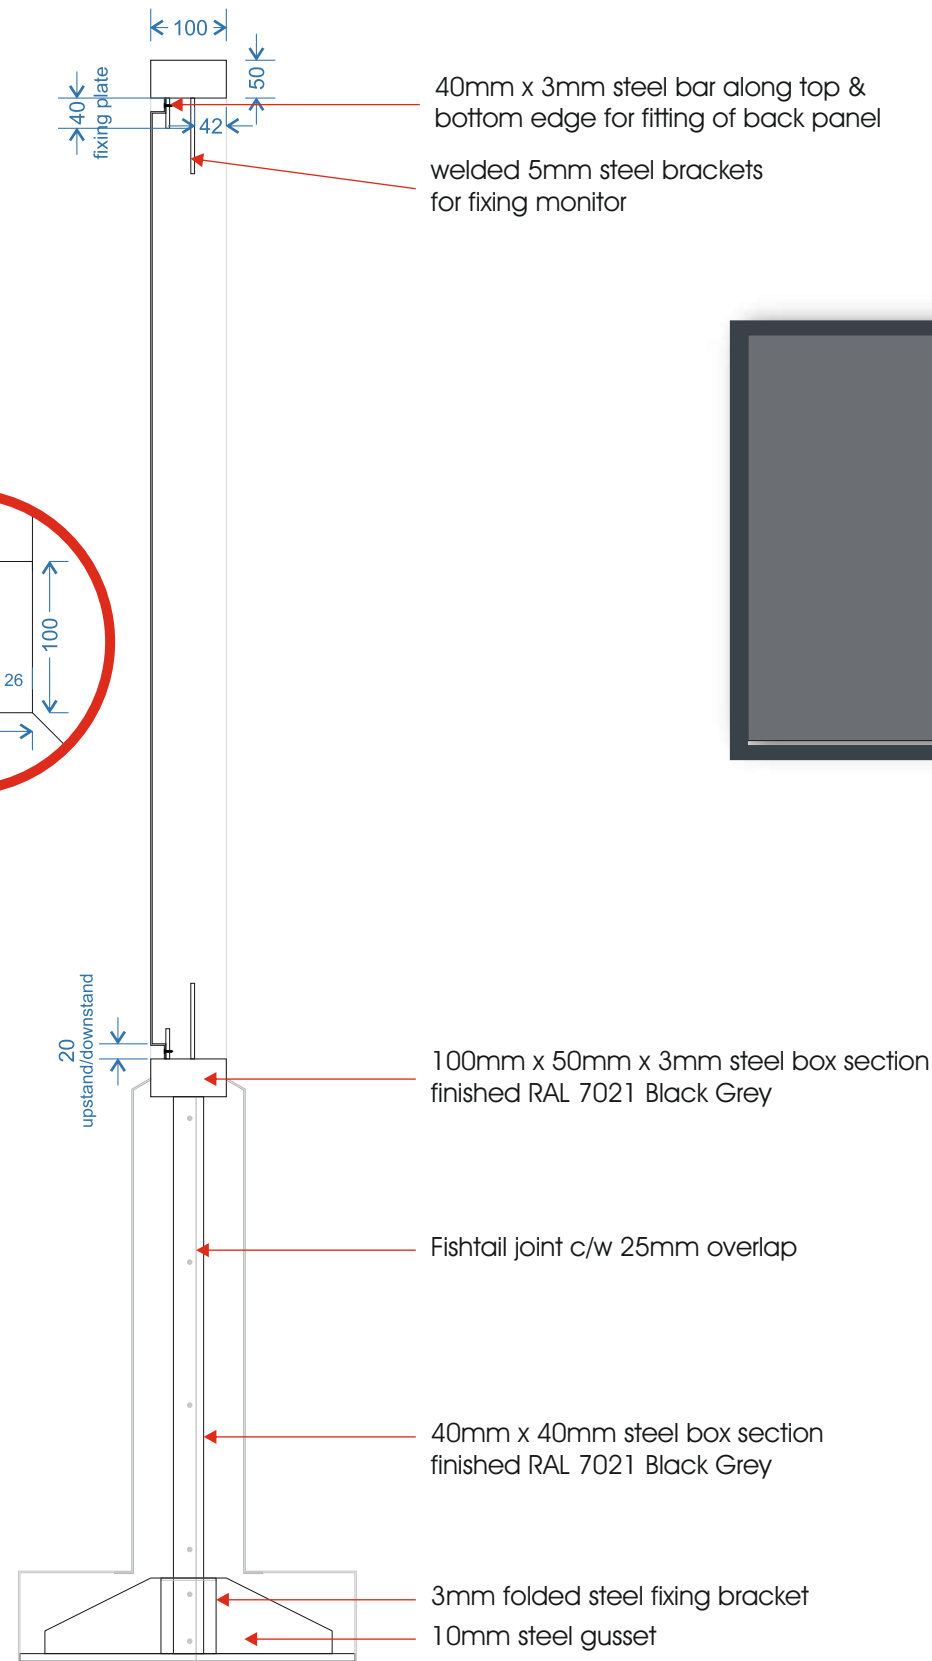

Scale 1:10


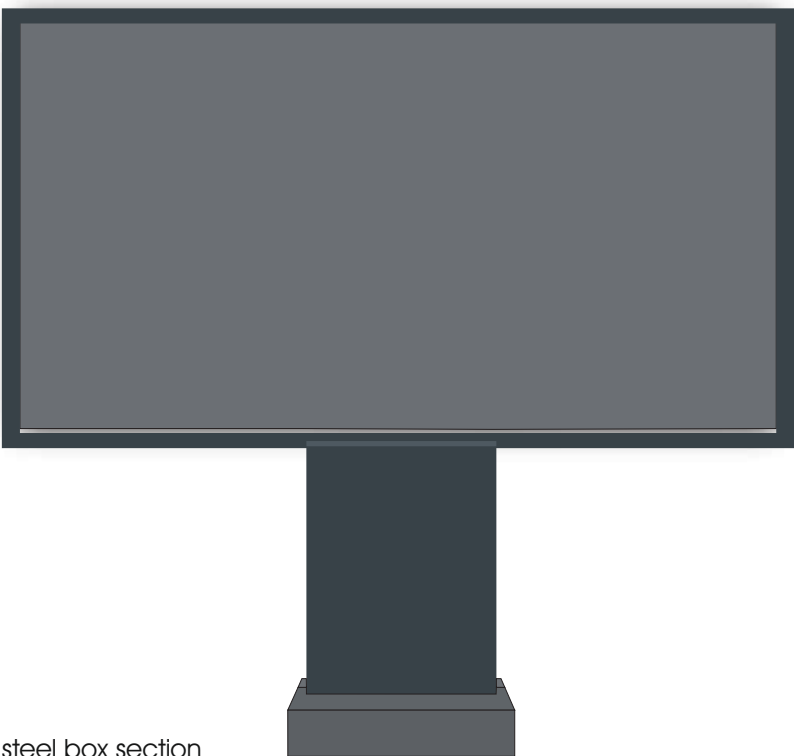


All measurements in millimetres unless stated otherwise.

CLIENT:	Euro Garages	DRAWING NUMBER:	DJ-0221-033	JOB NO:	6554	DRAWN BY:	D. Jewkes	REV	DATE	BY	DESCRIPTION
PROJECT:	Starbucks Ashton New Rd.	DATE:	11.02.21	ITEM REF:	n/a	SCALE:	a/s @A3	A	00.00.20	XX	XXXXXX
DESCRIPTION:	Monitor Menu case Triple							B	00.00.20	XX	XXXXXX
								C	00.00.20	XX	XXXXXX
								D	00.00.20	XX	XXXXXX
								E	00.00.20	XX	XXXXXX



Geeteesigns.com

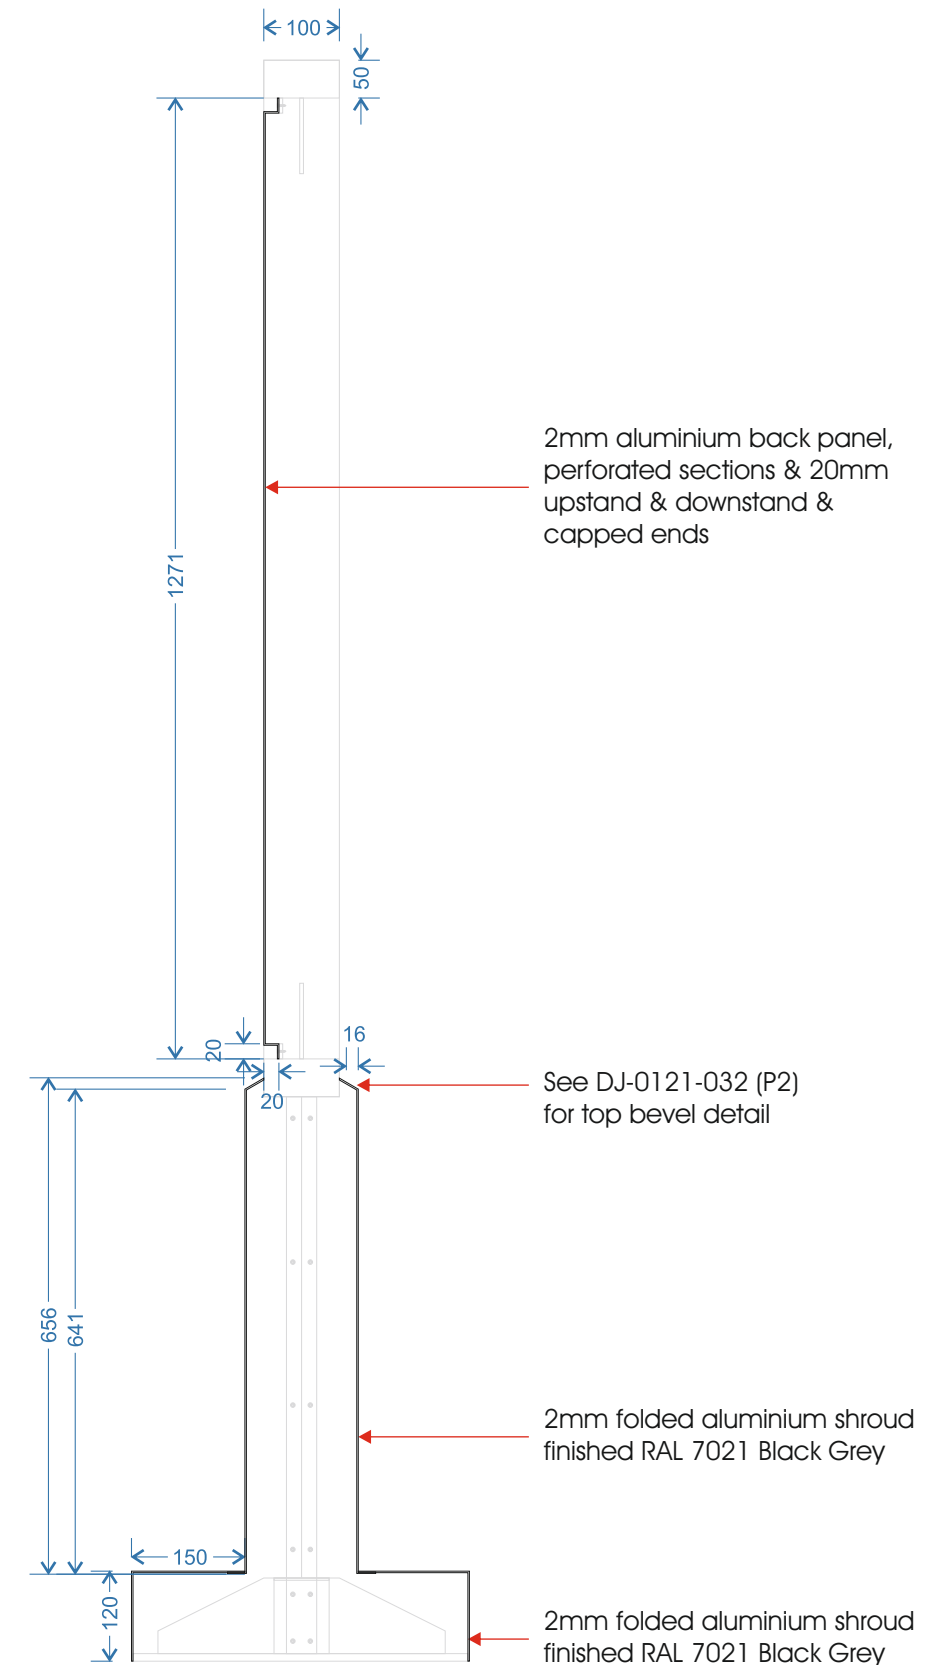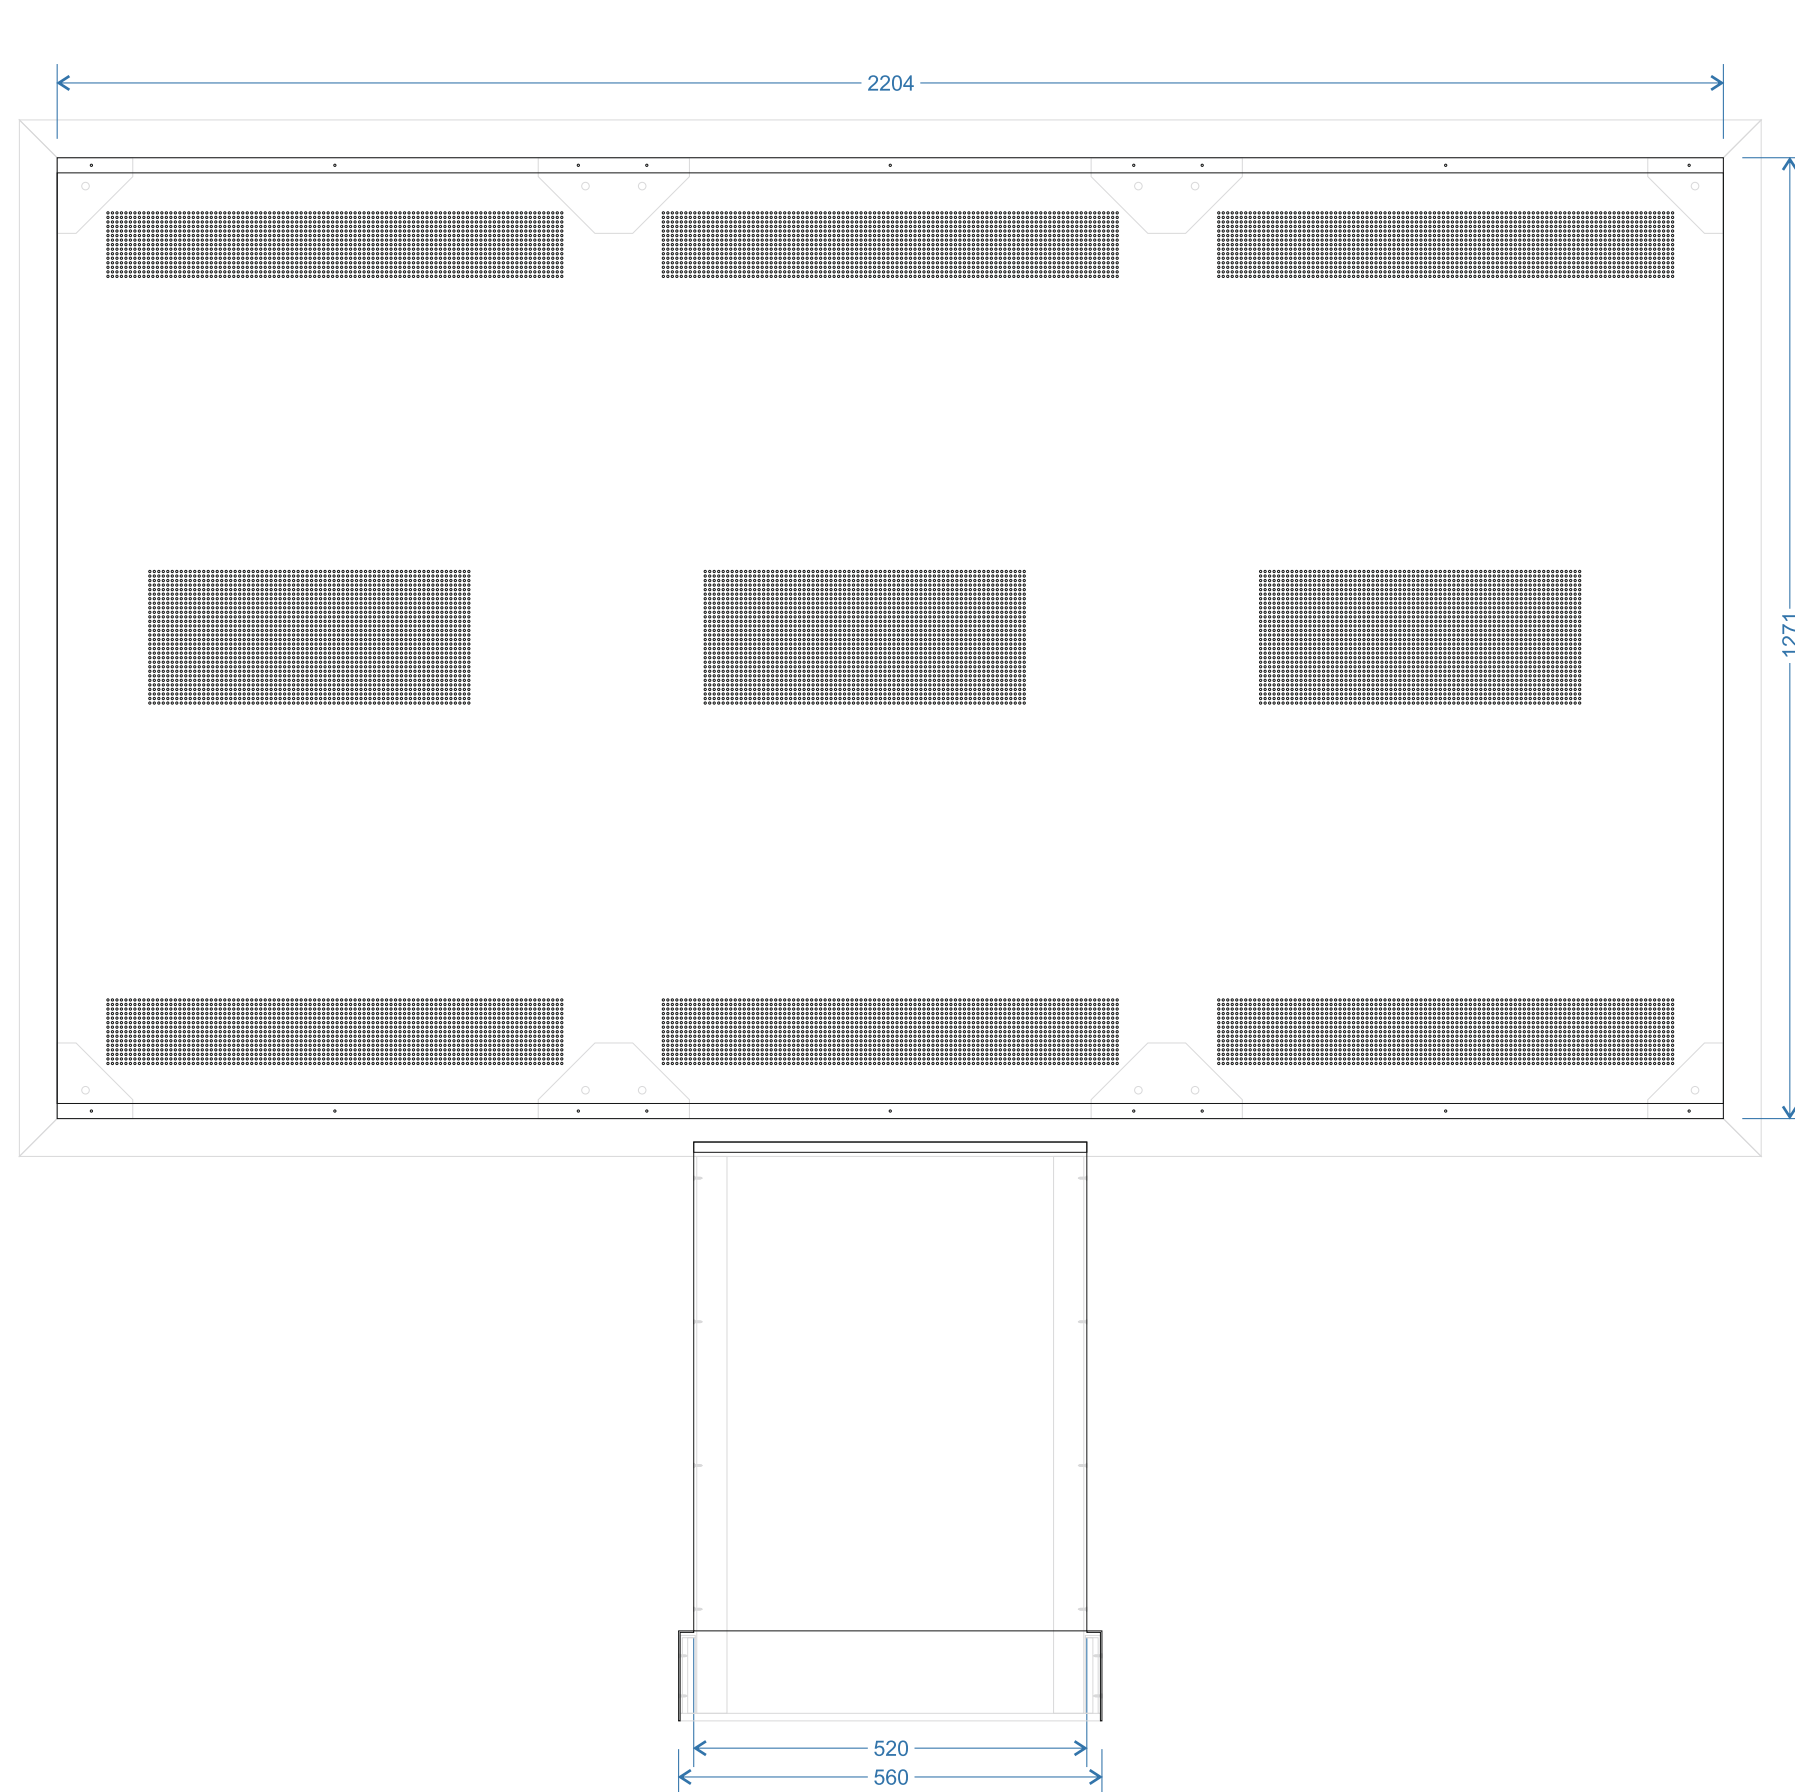

**CONCRETE PAD
REQUIRED 1m²**

**RAL 7021
Black Grey**

CLIENT:	Euro Garages	DRAWING NUMBER:	DJ-0221-033	JOB NO:	6554	DRAWN BY:	D. Jewkes	REV	DATE	BY	DESCRIPTION
PROJECT:	Starbucks Ashton New Rd.	DATE:	11.02.21	ITEM REF:	n/a	SCALE:	a/s @A3	A	00.00.20	XX	XXXXXX
DESCRIPTION:	Monitor Menu case Triple							B	00.00.20	XX	XXXXXX
								C	00.00.20	XX	XXXXXX
								D	00.00.20	XX	XXXXXX
								E	00.00.20	XX	XXXXXX

© This drawing is the property of Geetee Signs, and should not be reproduced, altered or used in any way without express permission. Colours shown are for illustration and may not be an exact match unless references are supplied.



Geeteesigns.com