



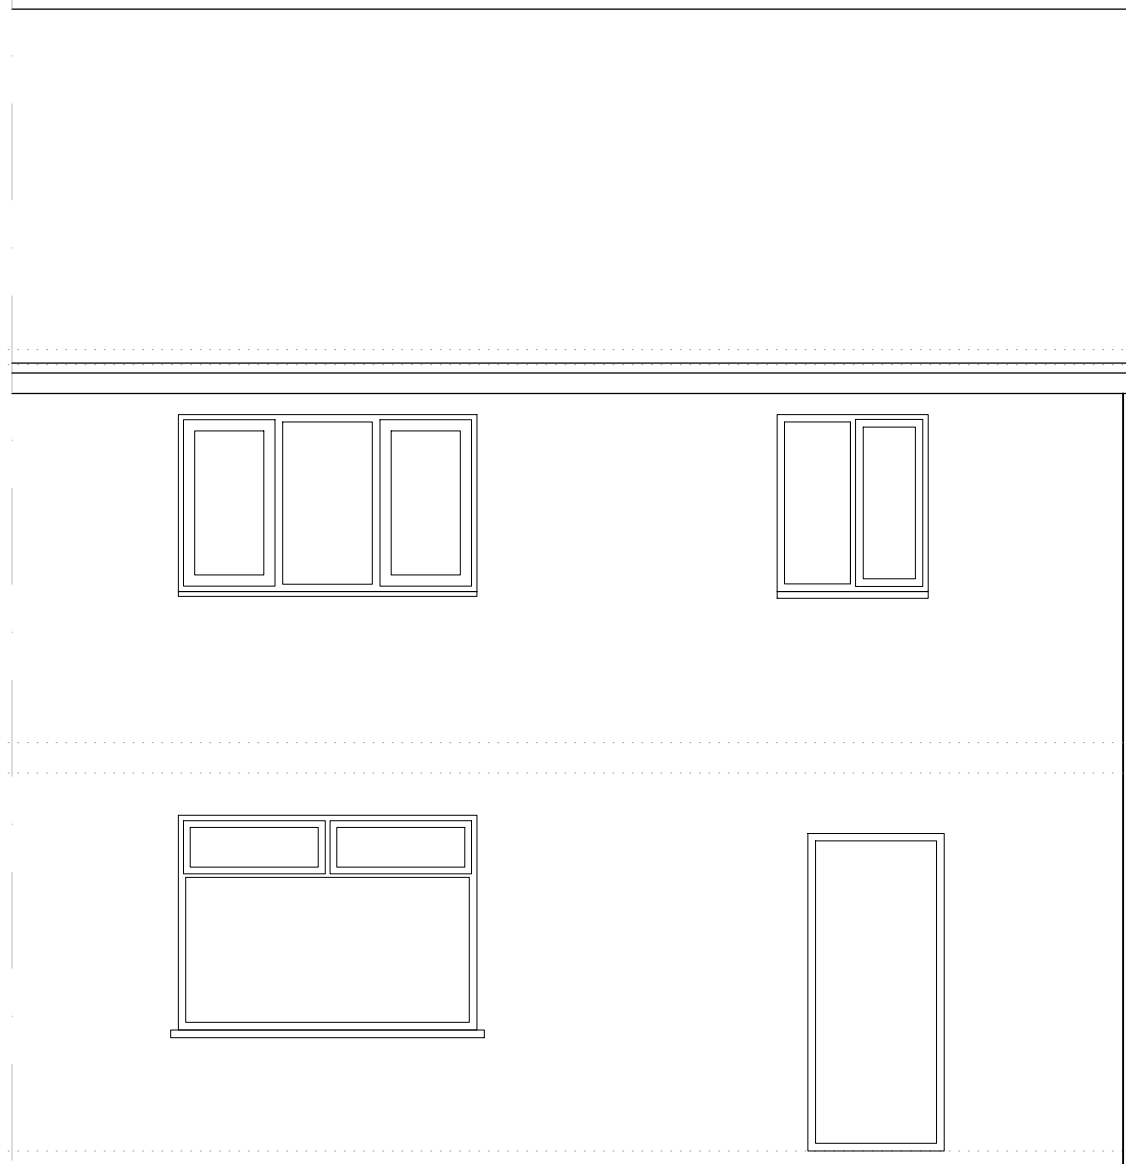


Proposed Front Extension

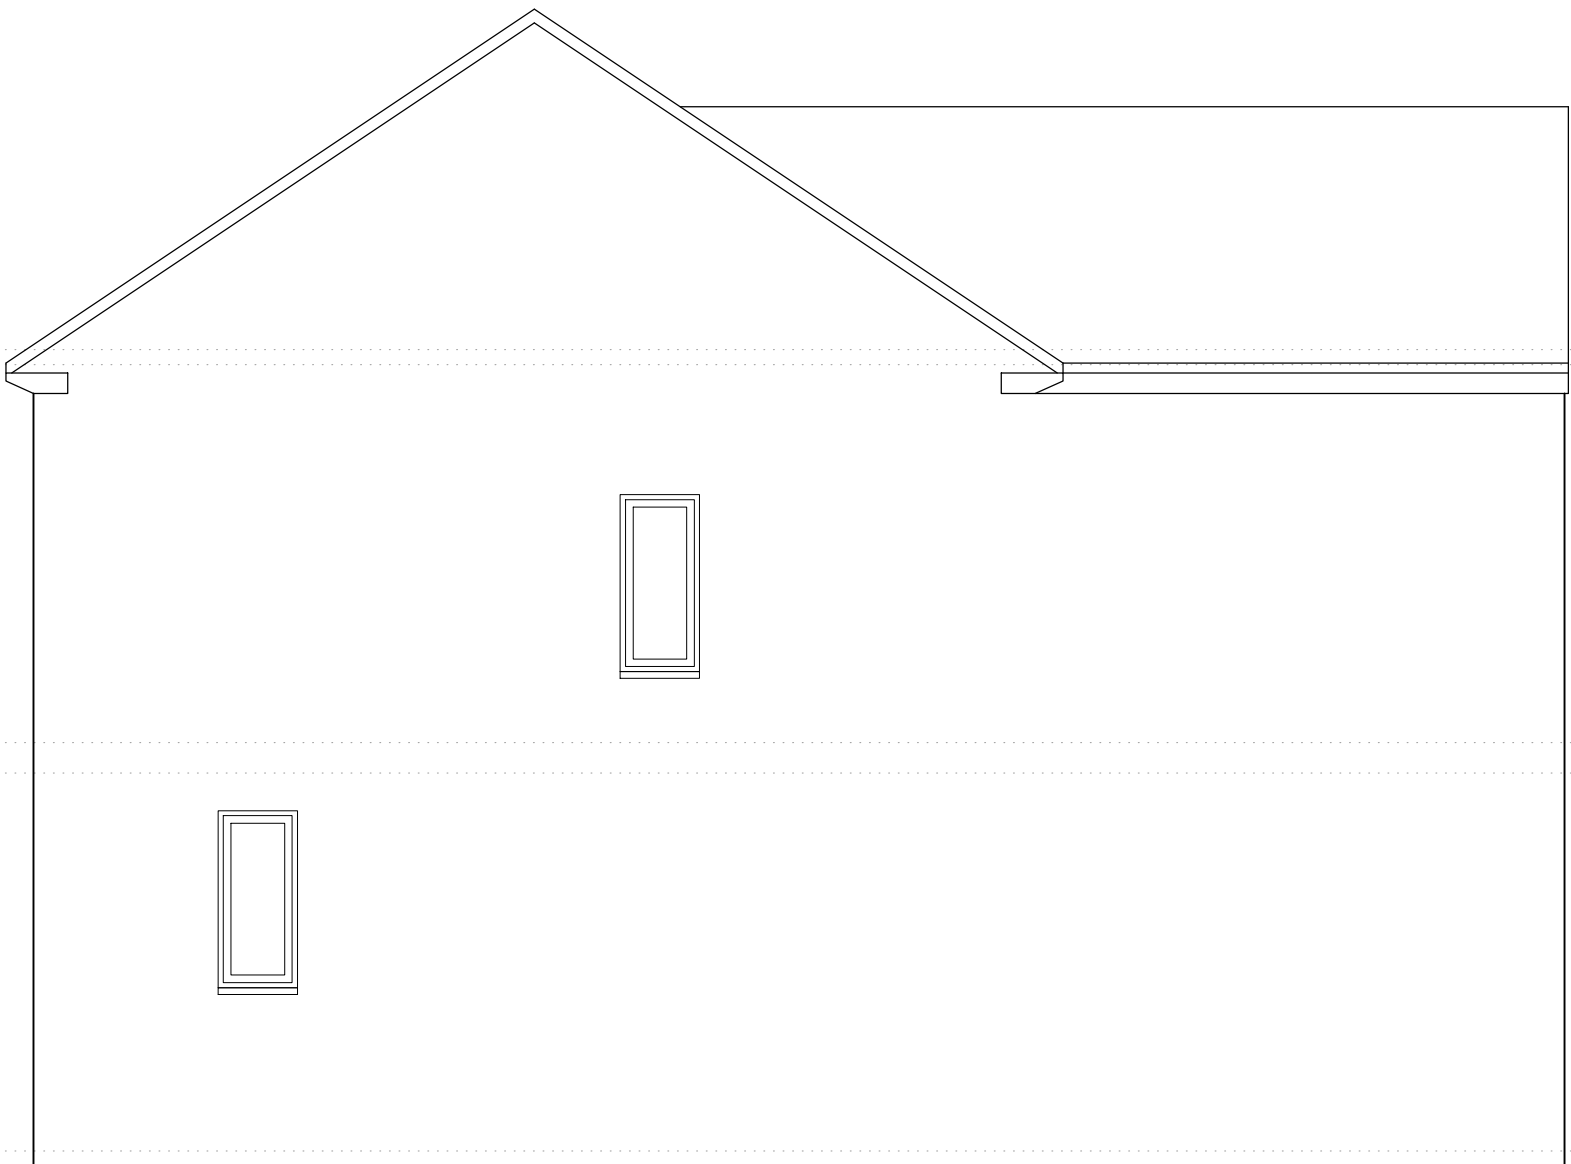


Proposed Side Extension




Proposed Rear Extension

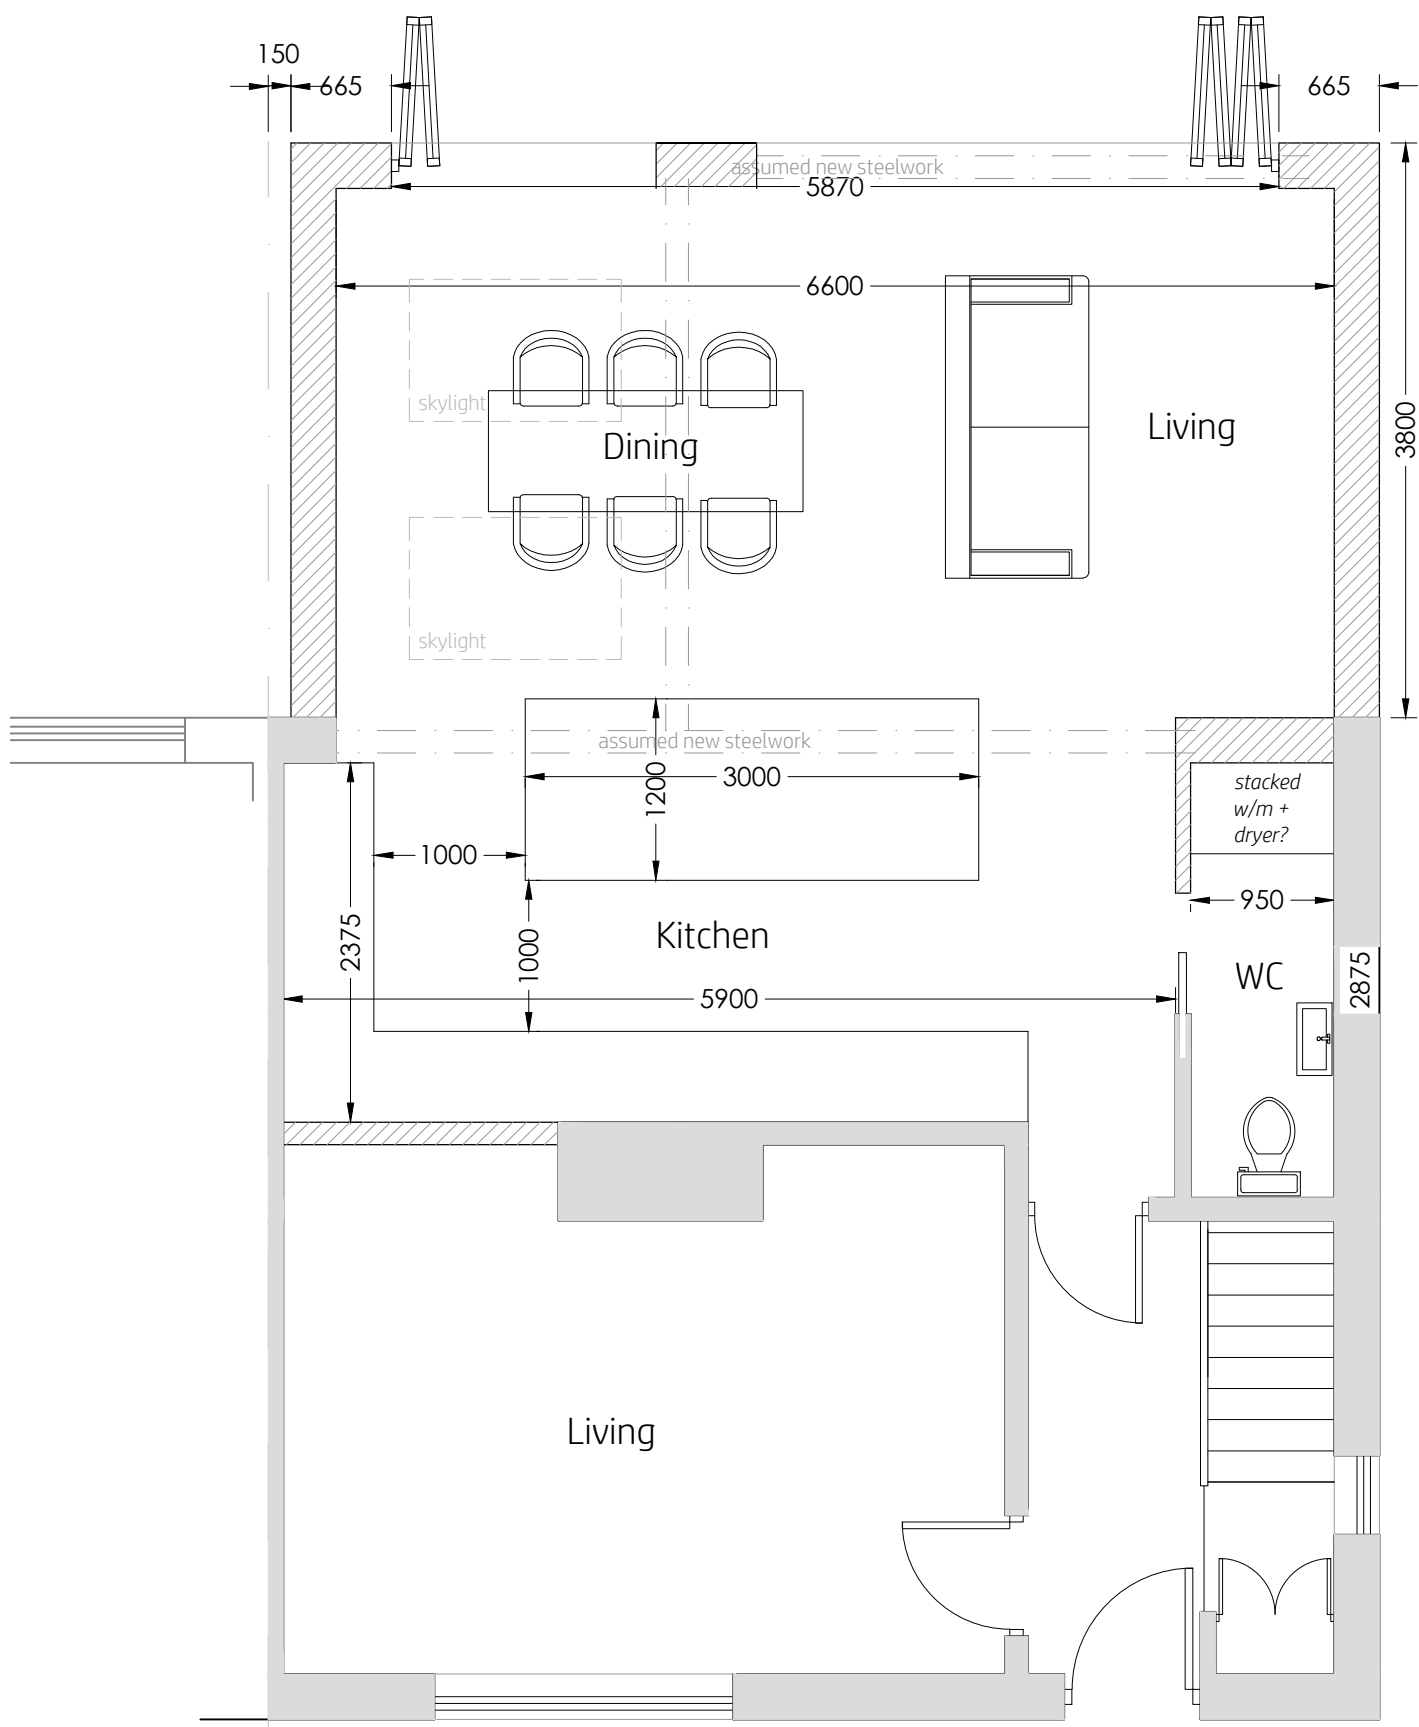

Proposed Ground Floor

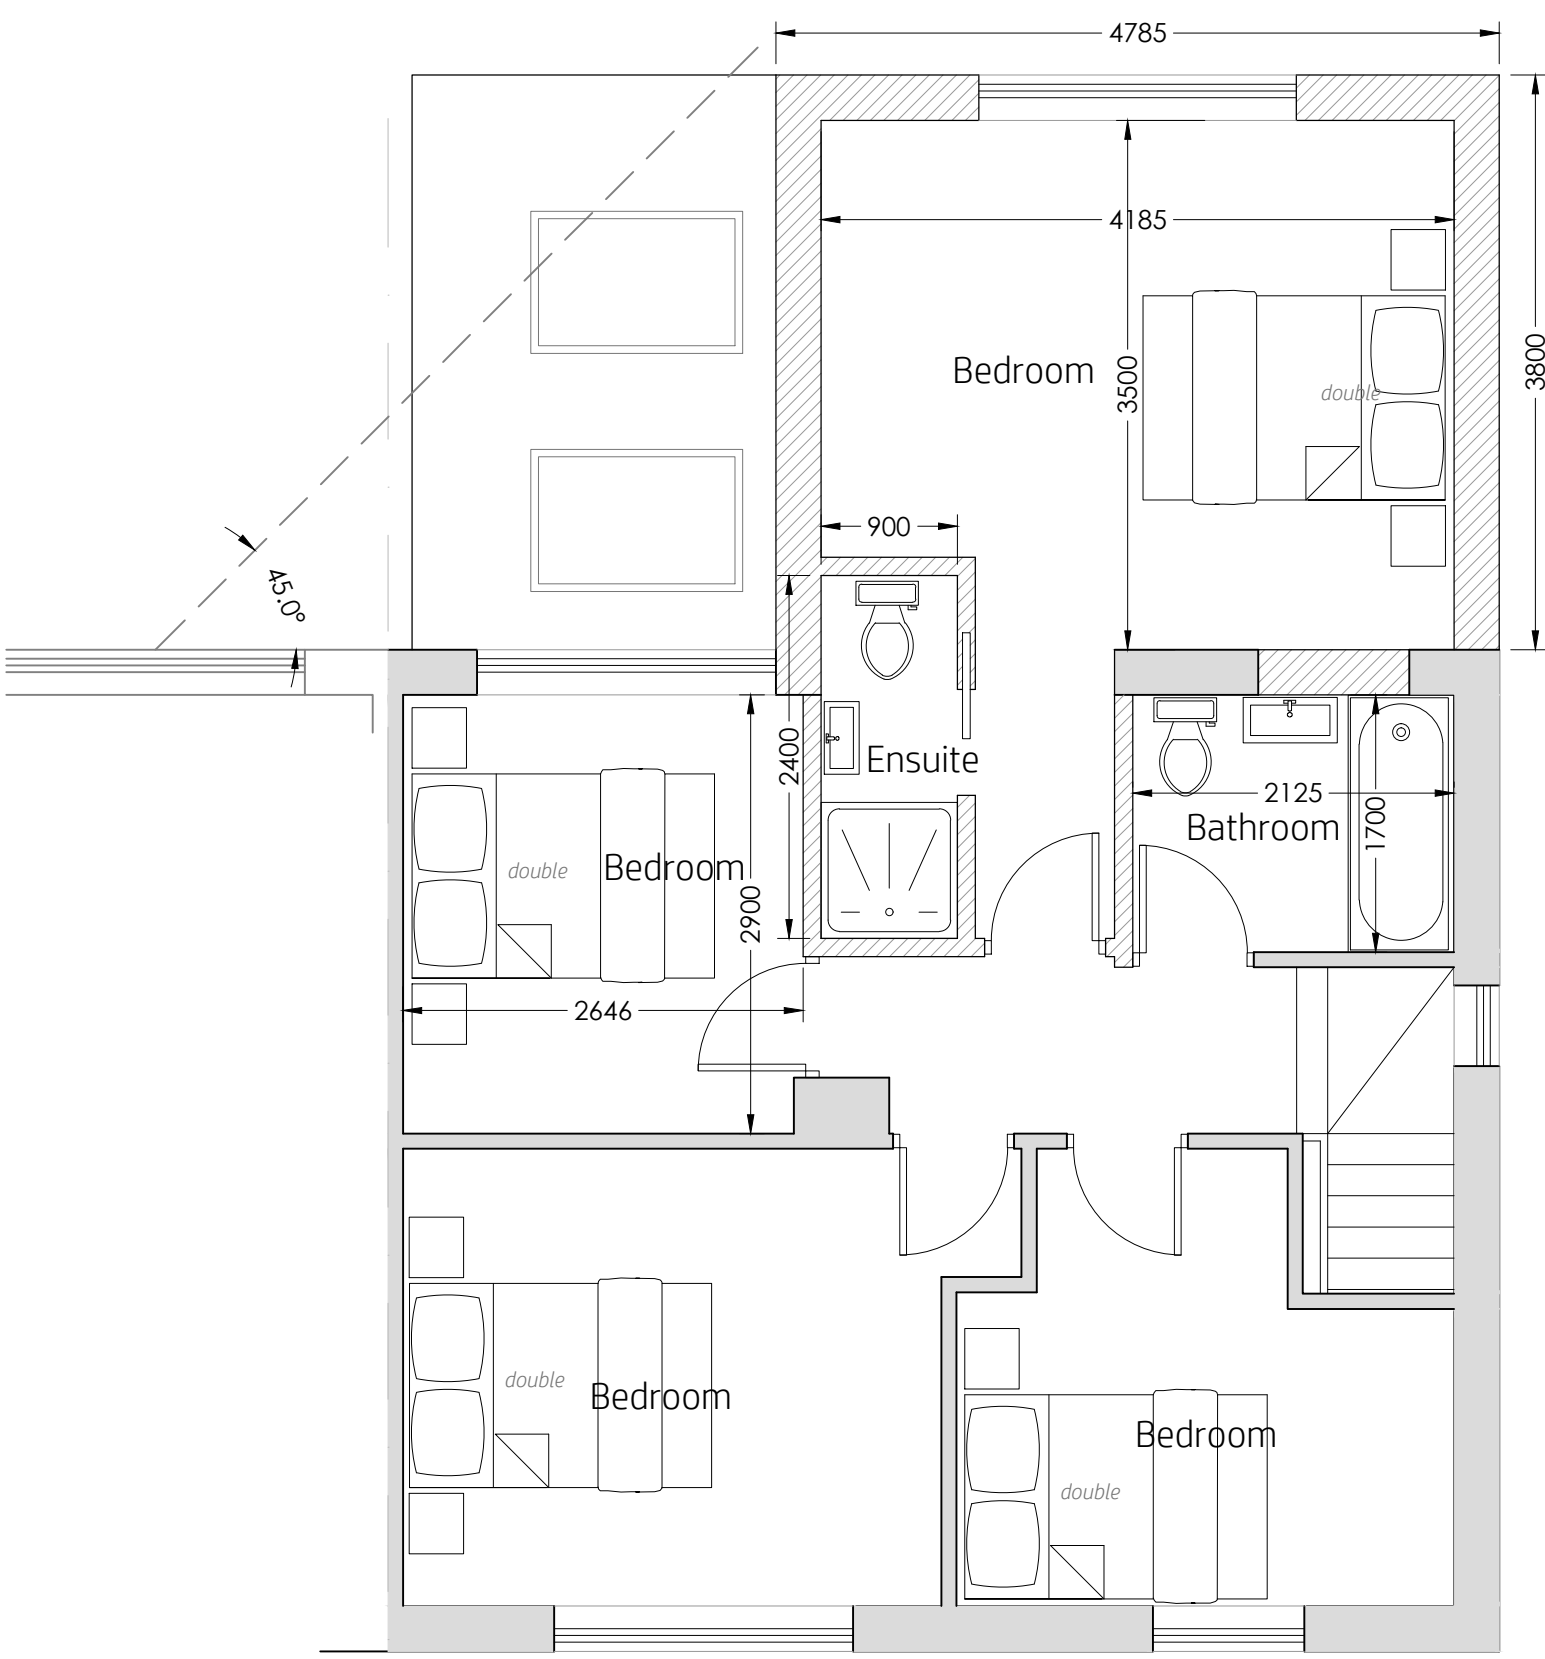

Proposed First Floor

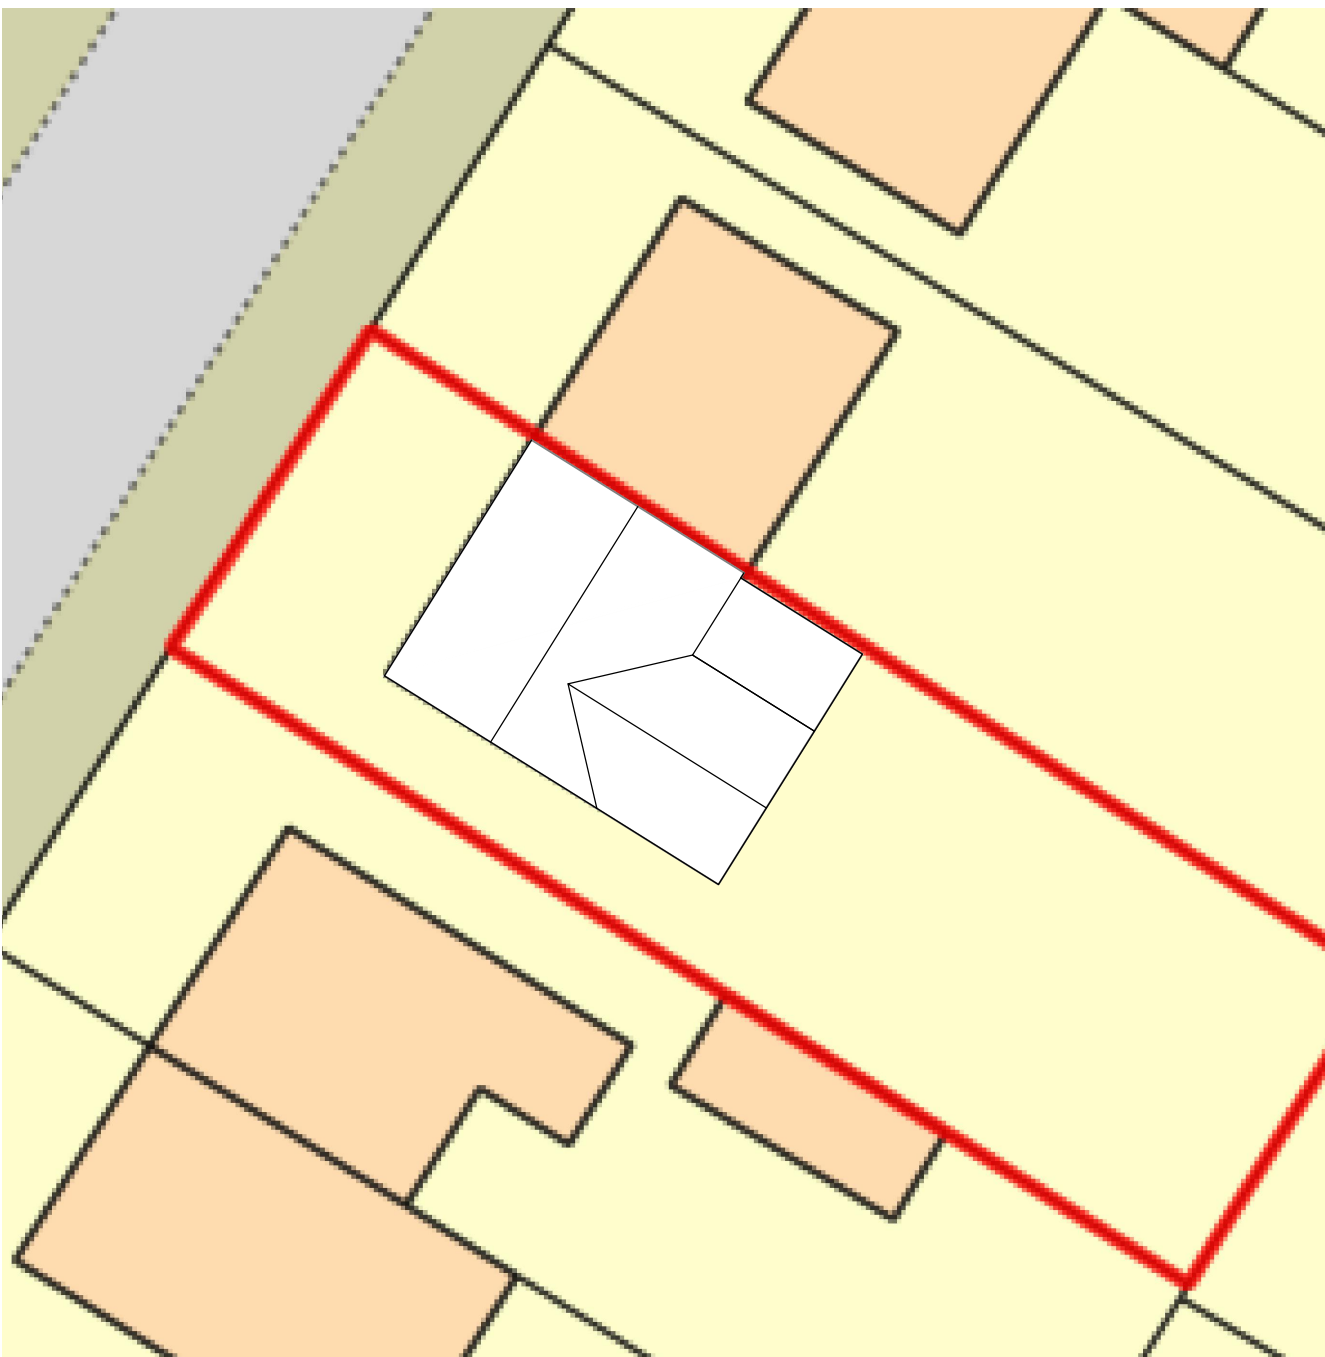

Proposed Block Plan
1:200

project
75 Meltham Avenue
Withington
M20 1FE


date
Apr 2021

scale
1:50@A1
1:100@A3
drawing number
KH246-101

revision
A
description
Block Plan added
date
30.04.2021

kieranhibbsarchitecture
27 Pioneer Road
Macclesfield
SK11 7ZB

kieranhibbs@gmail.com
Mobile: 07584049322

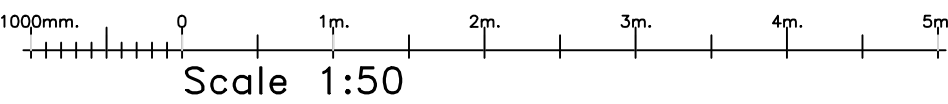

kieranhibbsarchitecture

Proposed Plans