




PROPOSED OLDHAM STREET ELEVATION
SCALE 1:50
P.301

SCALE BAR
(1:50 @ A1)
(1:100 @ A3)

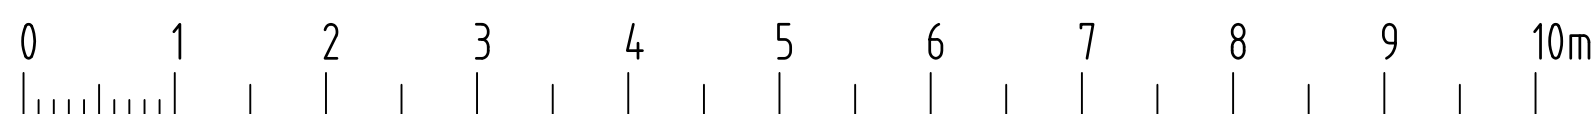

NOTES

1. GENERAL:
- 1.1 DO NOT SCALE FROM THIS DRAWING. CHECK ALL DIMENSIONS AND CONDITIONS ON SITE.
- 1.2 ALL WORKS TO BE CARRIED OUT IN ACCORDANCE WITH CURRENT HEALTH & SAFETY INCLUDING COM REGULATIONS. ALL WORKS TO COMPLY WITH CURRENT BRITISH STANDARDS, CODES OF PRACTICE, BUILDING REGULATIONS AND APPROPRIATE EUROPEAN STANDARDS.
- 1.3 ALL STRUCTURAL WORK IS TO BE CARRIED OUT IN ACCORDANCE WITH THE STRUCTURAL ENGINEER'S DETAILS AND CALCULATIONS.
- 1.4 PRECISE POSITIONS OF ALL FIXTURES AND FITTINGS IS SUBJECT TO CONFIRMATION ON SITE.
- 1.5 THIS DRAWING IS PRODUCED FOR PLANNING APPLICATION ONLY AND SHOULD NOT BE USED FOR ANY OTHER PURPOSES.

REV	DATE	DESCRIPTION	BY
DRG STATUS	PLANNING		
DRAWN BY	ISP DRAWING SOLUTIONS		
JOB TITLE	YORKSHIRE BUILDING SOCIETY 17 PICCADILLY, MANCHESTER		
DRG TITLE	SCHEME C – PROPOSED WORKS OLDHAM STREET ELEVATION		
JOB NO 1192		DRG NO P.320	REV /
SCALE 1:50 ● A1 1:100 ● A3		DATE 04/2021	IP