


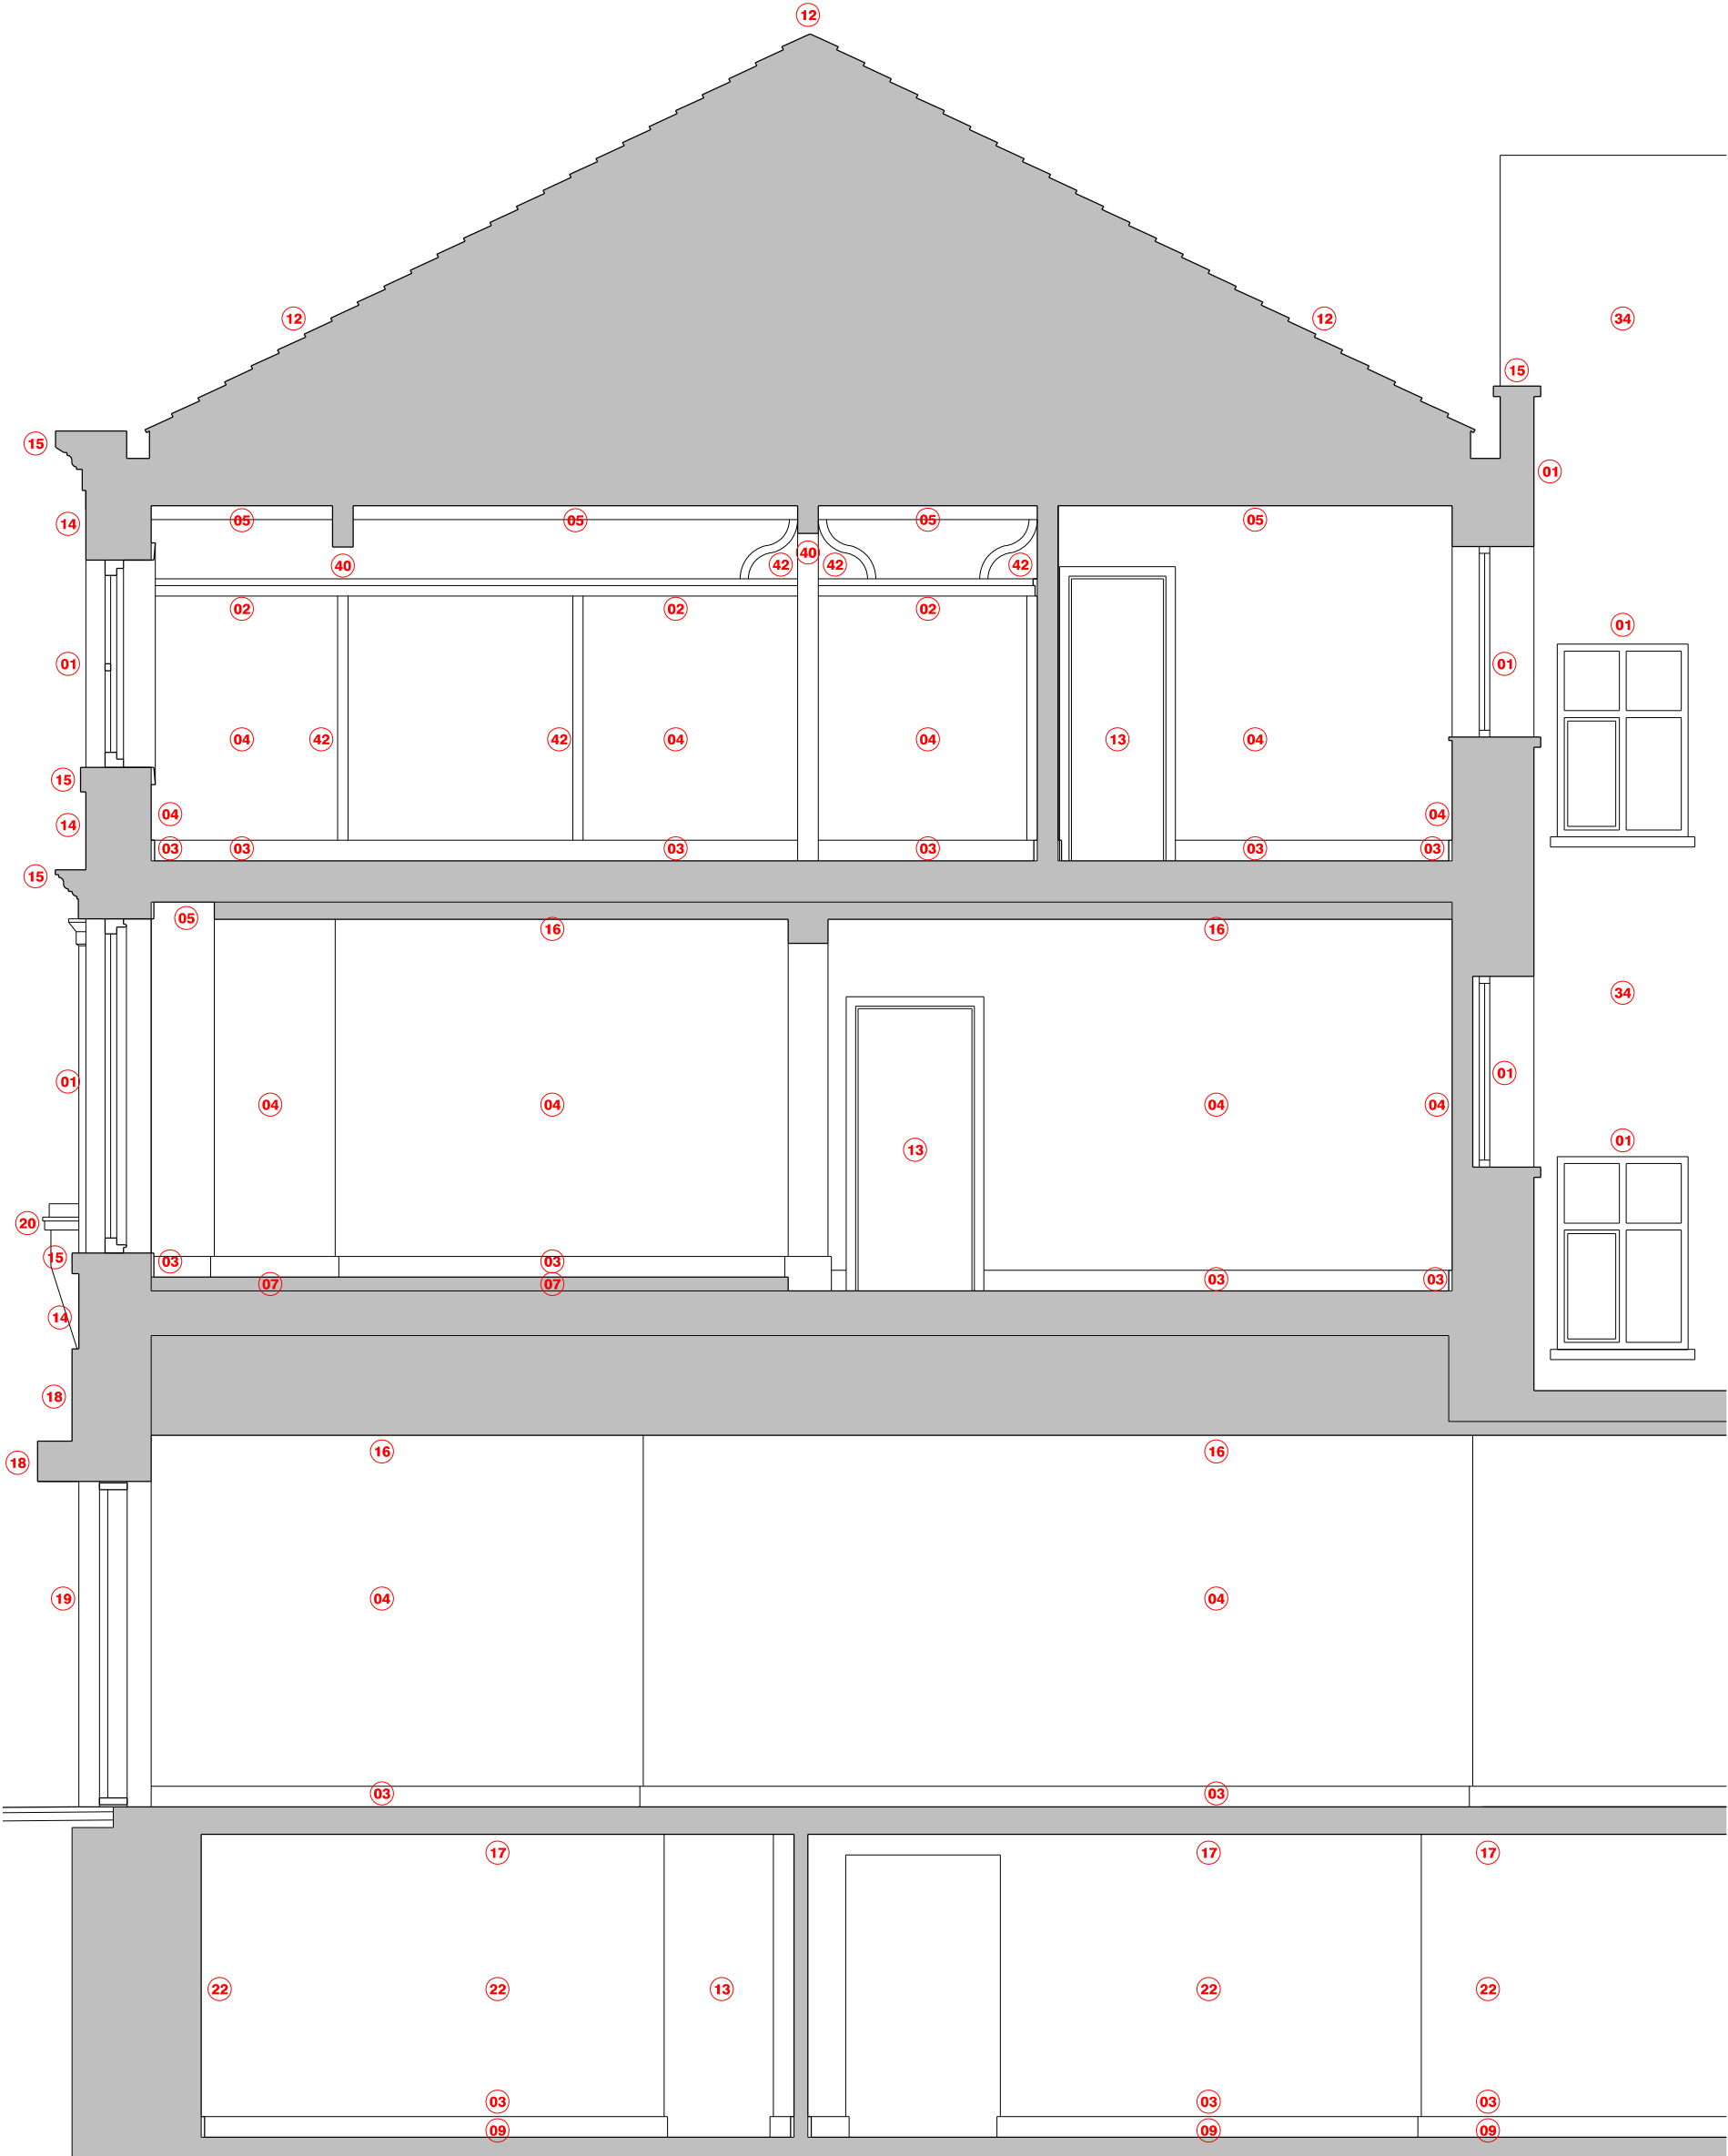

- 01** existing timber window, internal architraves, and cill
02 existing dado rail
03 existing skirting
04 existing painted plaster wall
05 existing painted plaster ceiling
06 existing plasterboard ceiling concealing existing ceiling with possible cornice above
07 existing chipboard raised floor
08 existing cornices (others may be revealed following soft-strip)
09 existing stone slab floor
10 existing timber ceiling and beams
11 existing floor tiles and skirtings
12 existing slate roof
13 existing timber door
14 existing painted facade
15 existing cornice
16 existing lay-in ceiling tiles concealing existing ceiling with possible cornice above
17 existing timber floor
18 existing shop signage and roller shutter
19 existing shop front door and glazed screens
20 existing timber pilasters
21 existing shop fit-out
22 existing painted brickwork

- 23** gable and chimney of 49 Piccadilly
24 remnant of former TSB facade
25 lights, alarms and other non-original items fixed to facade
26 roller shutters concealing timber door
27 hoarding
28 existing brickwork
29 existing stone cill
30 steel beam supporting brickwork above
31 sign
32 roller shutter
33 shop front
34 painted brickwork
35 plywood
36 non-original plasterboard
37 timber beam and floor
38 timber loading bay doors
39 metal gate
40 painted timber beams
41 painted timber cupboard doors
42 painted decorative moulding to wall
43 timber stair, handrail and balustrades
44 concrete stair with timber handrail

revision: P01
date: 2021.01.27
note: preliminary first issue

project: 43-47 Piccadilly, Manchester

job no. 7422

title: existing town house section B-B

scale: 1:50 @ A3

drawing no. **7546-al(02)0051**

stephenson hamilton risley
STUDIO

3 riverside news
4 commercial street
manchester, M15 4RQ
www.shr.studio
mail@shr.studio
0161 832 0244