




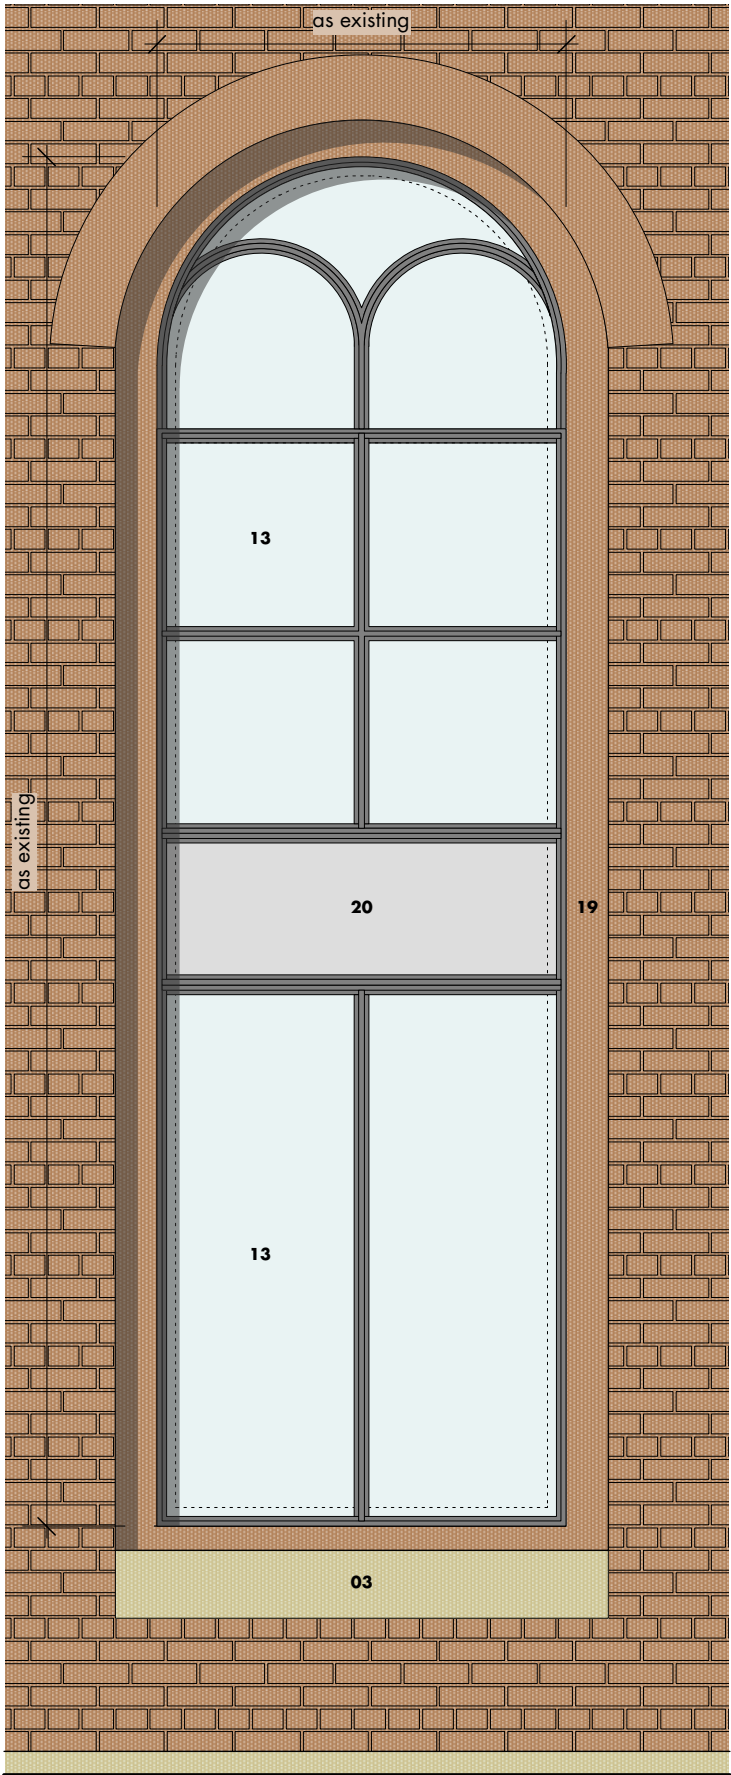

external

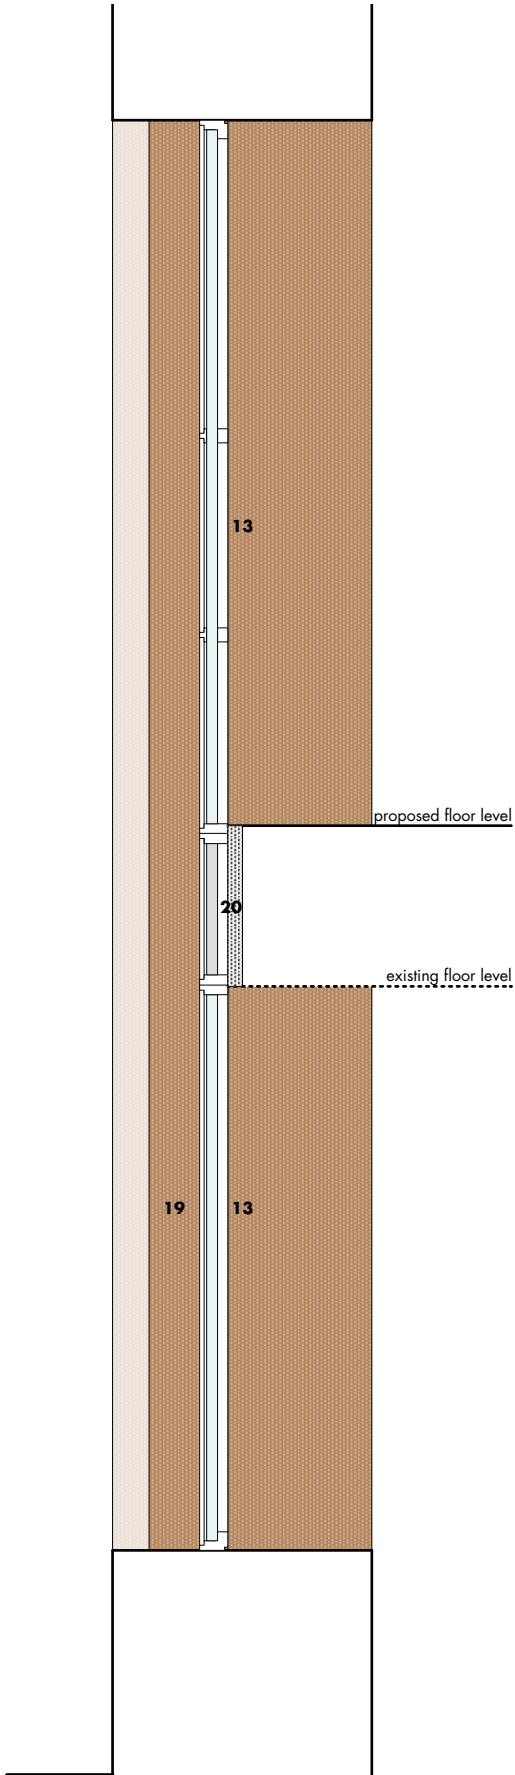

section

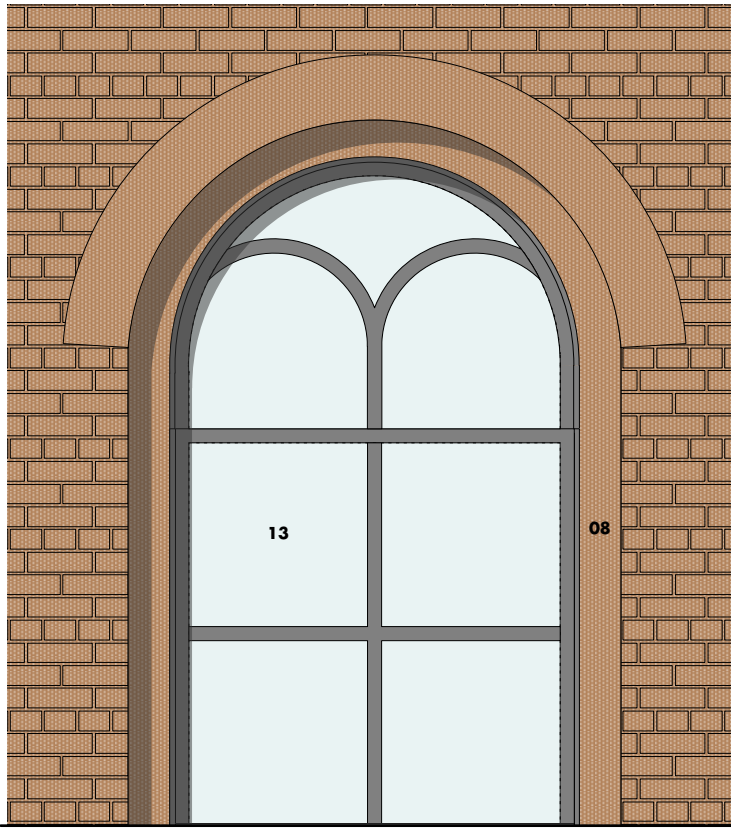

internal



- 01 new aluminium window (openable)
02 chamfered brickwork reveal
03 existing sill
04 fixed aluminium panel to existing curved head condition
05 chamfered brickwork sill
06 new lintel
07 existing lintel
08 existing recessed brickwork
09 powdercoated aluminium slim louvre set within window frame
10 dark grey metal box signage
11 new timber rainscreen cladding
12 timber slots to conceal vent panel/grilles (to match rainscreen)
13 new aluminium window (fixed)
14 aluminium spandrel panel (colour to match frame)
15 fixed aluminium panel (colour to match frame)
16 openable aluminium vent panel for purge ventilation

- 17 intake/extract grille for apartment MVHR system
18 existing floor structure
19 existing render surround to aperture carefully removed
20 fixed backpainted glass spandrel to conceal floor build up
21 silicone joint to glazing
22 projecting metal sleeve to new window aperture
23 existing modern concrete lintel
24 new PFC support

notes

dimensions of window framing tbc with manufacturer following agreement of window system.

window design based on original venetian style window suspected to have been removed during 1950s renovation

shedkm

project	kampus • listed buildings
client	ASDL
drawing number	AW-SKM (31) 246 -
scale	1:25 @ a3
status	planning

minshull • proposed window type 07

do not scale from this drawing • all dimensions are to be set out and checked on site prior to starting construction • any discrepancy found between information given on this drawing and that given elsewhere or recorded on site shall be brought to the attention of the project architect immediately

• first issue

rev • description

05 06 17 • hlm • ms

issued • drawn • checked