
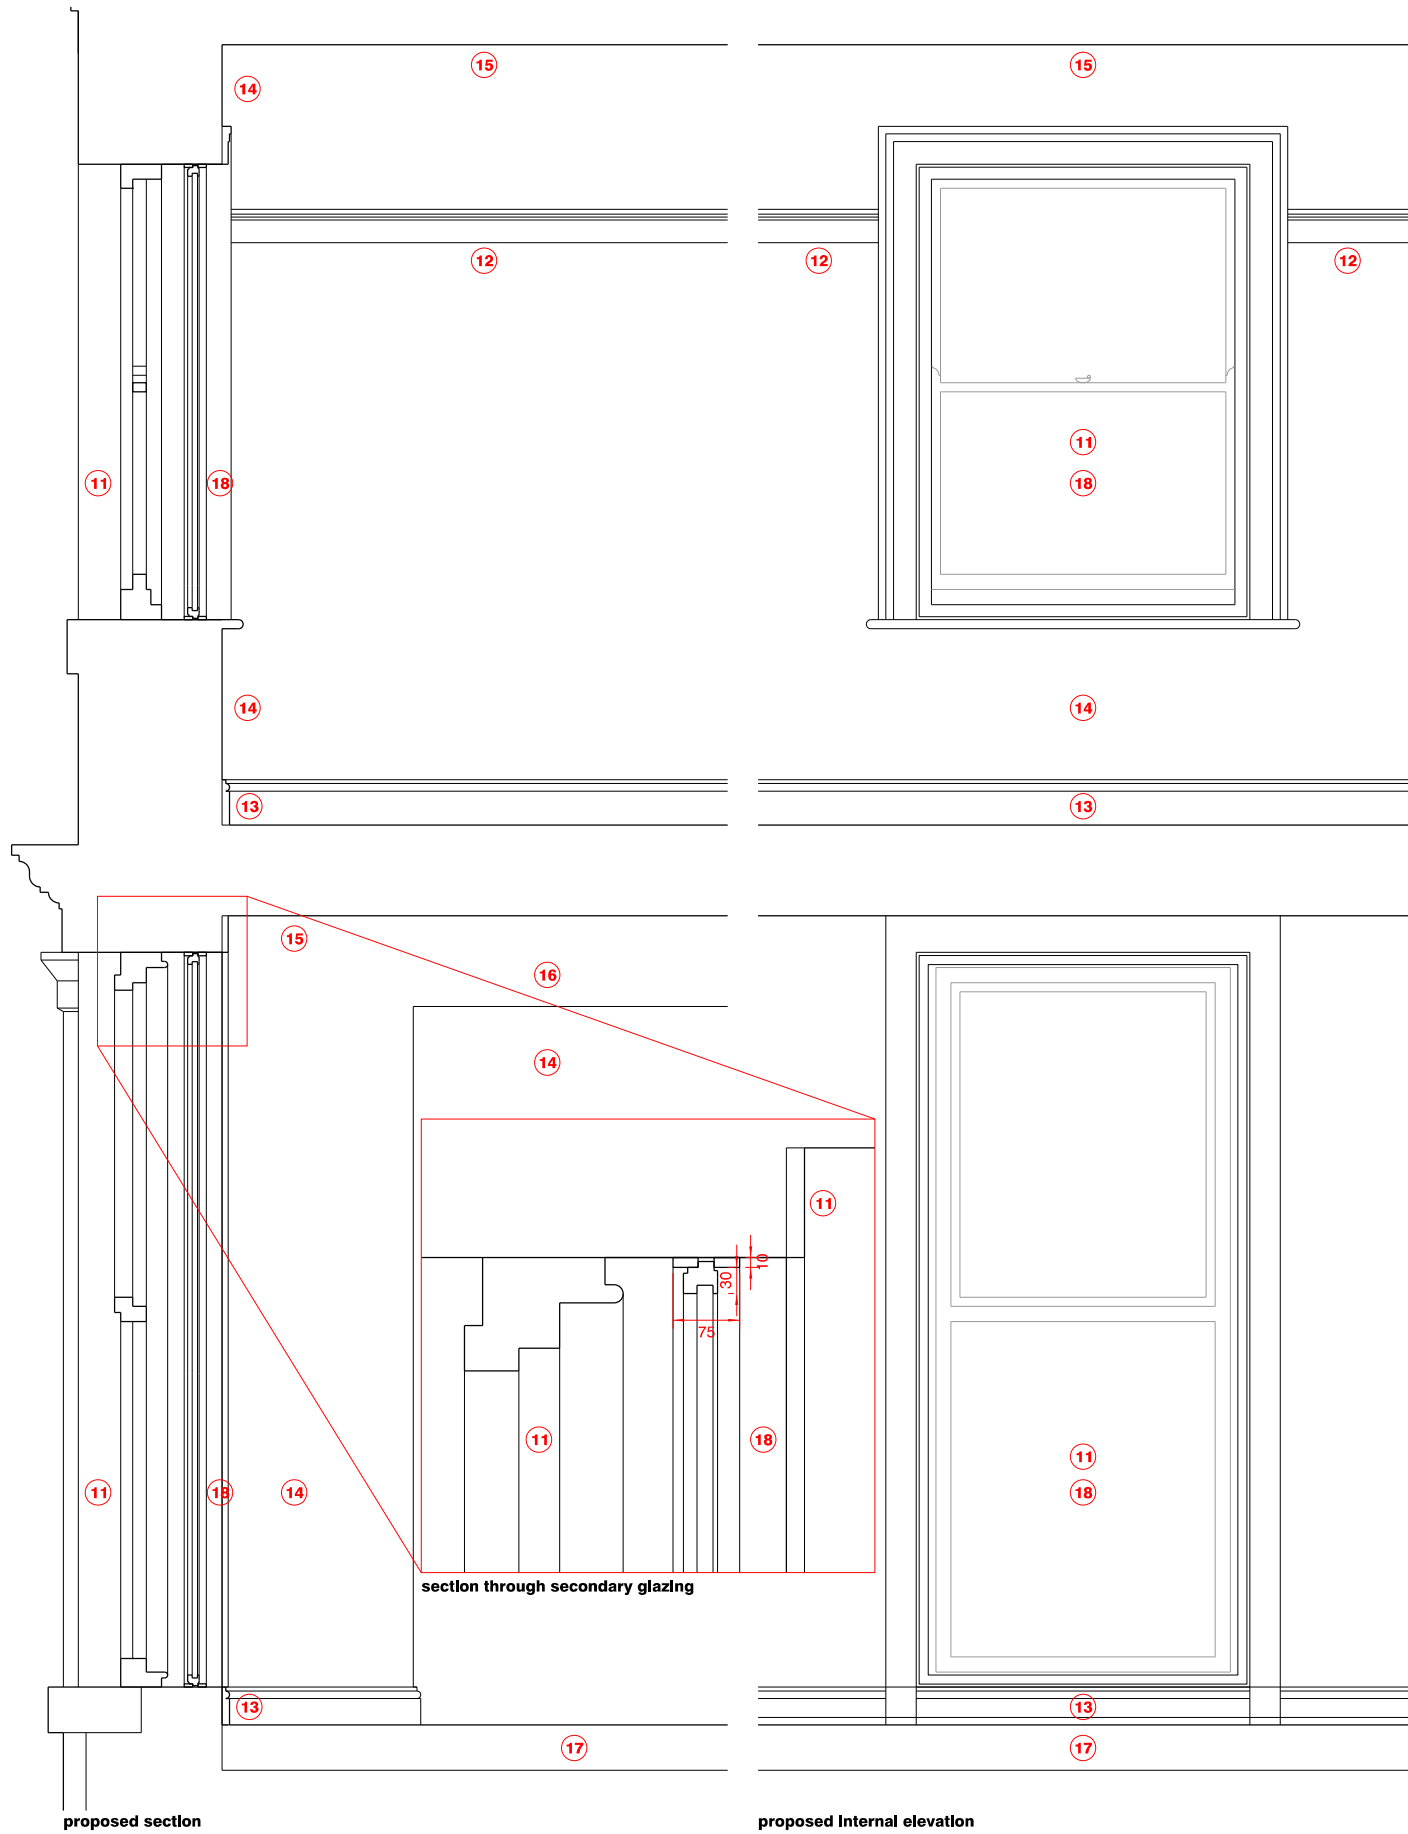


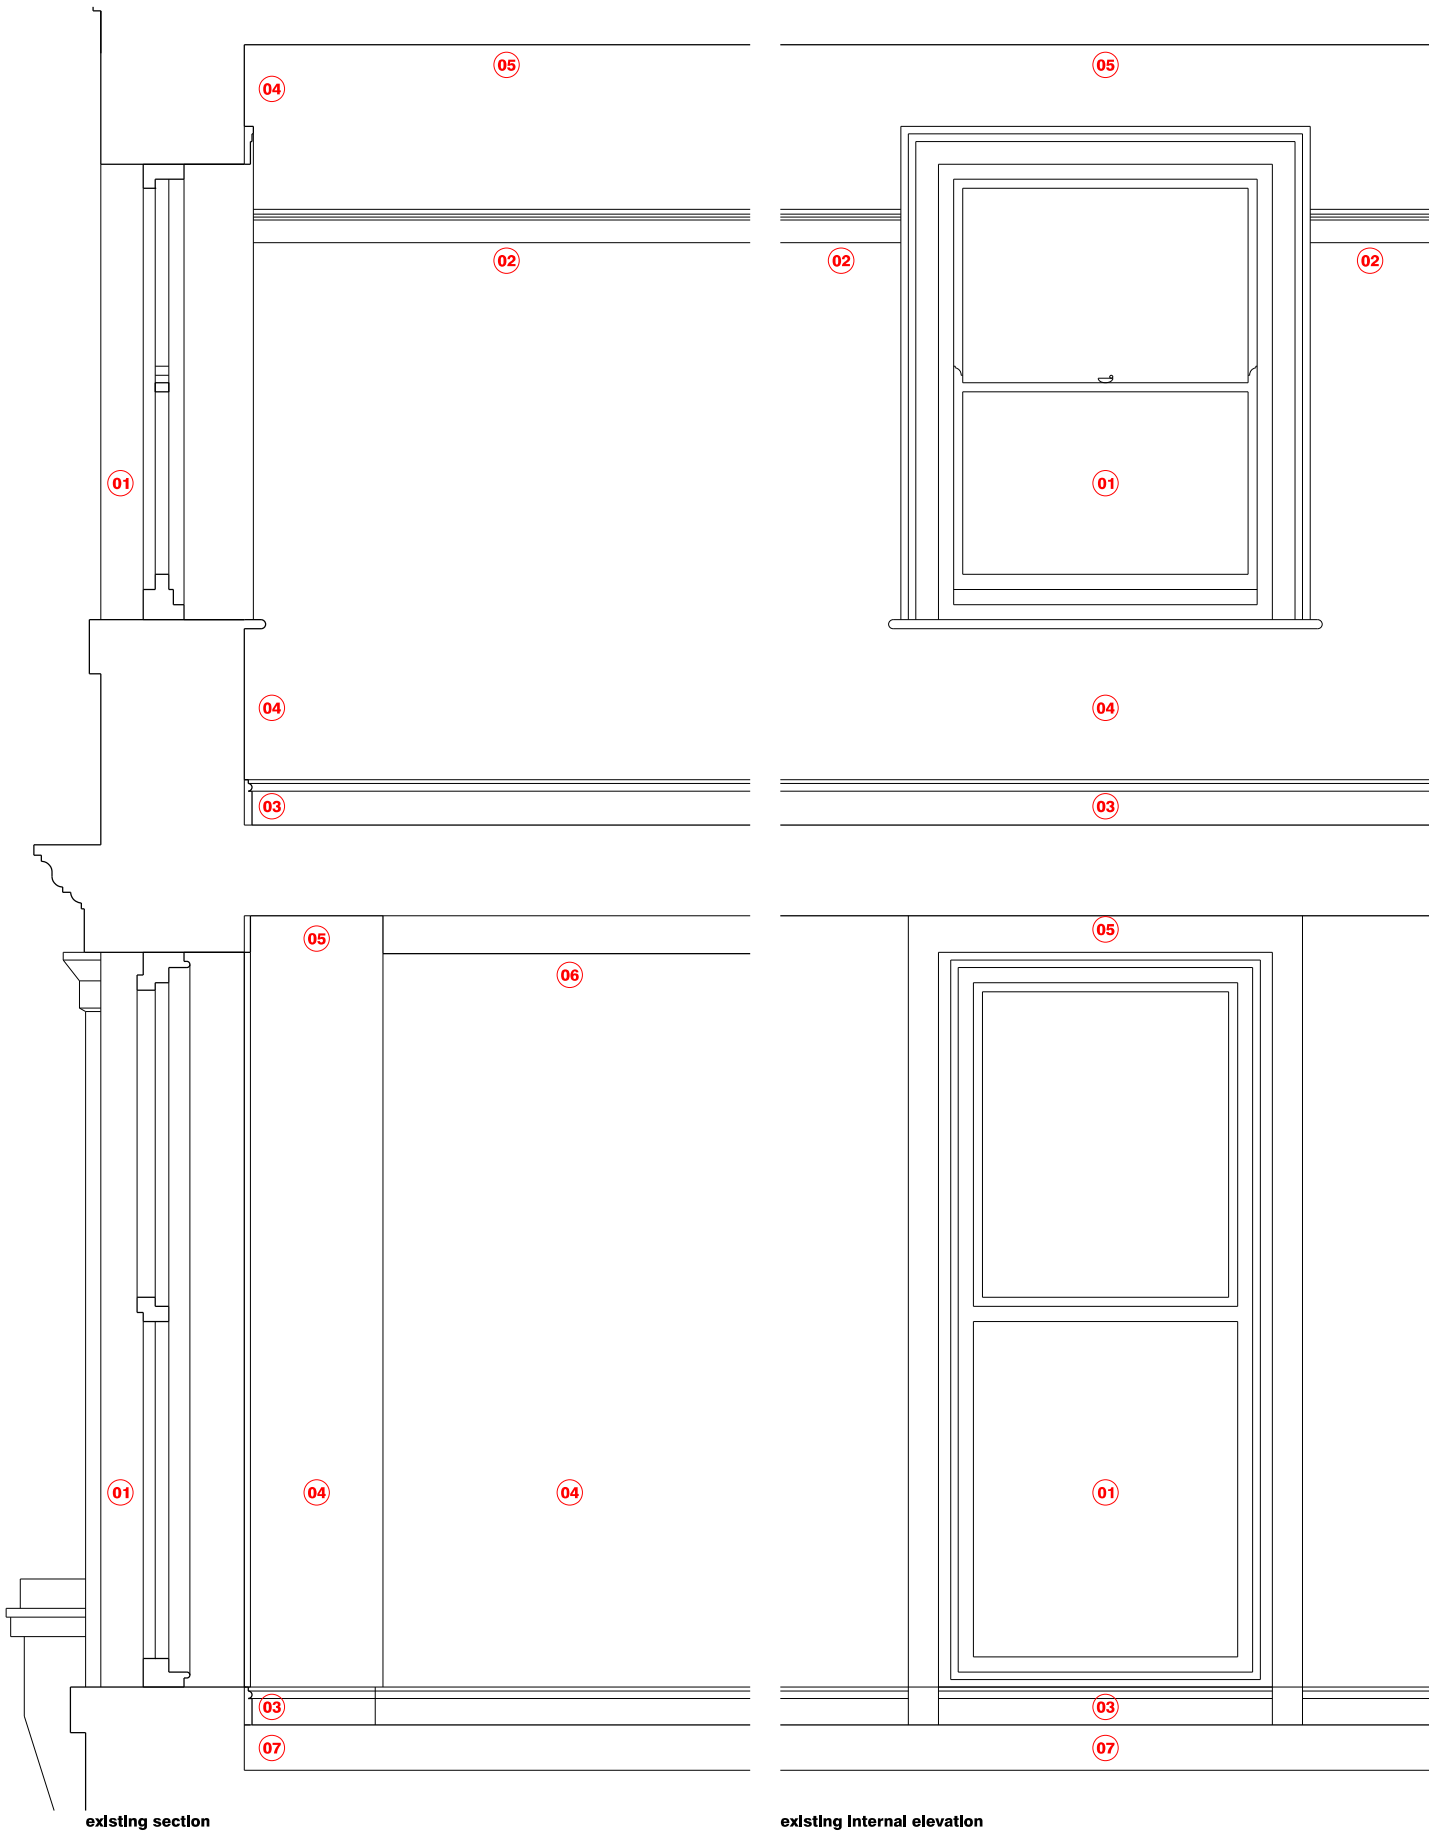

revision: date: note:
P01 2021.01.27 preliminary first issue
P02 2021.04.29 updated

01 existing timber window, internal architraves, and cill
02 existing dado rail
03 existing skirting
04 existing painted plaster wall
05 existing painted plaster ceiling
06 existing lay-in ceiling tiles concealling existing ceiling with possible cornice above
07 existing chipboard raised floor concealling existing floorboards

11 existing timber window, internal architraves, and cill repaired and painted
12 existing dado rail repaired as required and painted
13 existing skirting repaired as required and painted
14 existing painted plaster wall repaired as required and painted
15 existing painted plaster ceiling repaired as required and painted
16 new plasterboard ceiling concealling existing ceiling with possible cornice above
17 existing chipboard raised floor retained with new carpet and underlay
18 new p.p.c clear double glazed secondary glazing unit

project
43-47 Piccadilly, Manchester

job no.
7422

title
existing and proposed windows facing Piccadilly

scale
1:25 @ A3

drawing no.
7546-al(04)0125

stephenson hamilton risley
STUDIO

3 riverside mews
4 commercial street
manchester, M15 4RQ
www.shr.studio
mail@shr.studio
0161 832 0244