


REVISION	DATE	DESCRIPTION
-	15.04.21	DRAFT ISSUE
-	06.05.21	PLANNING ISSUE

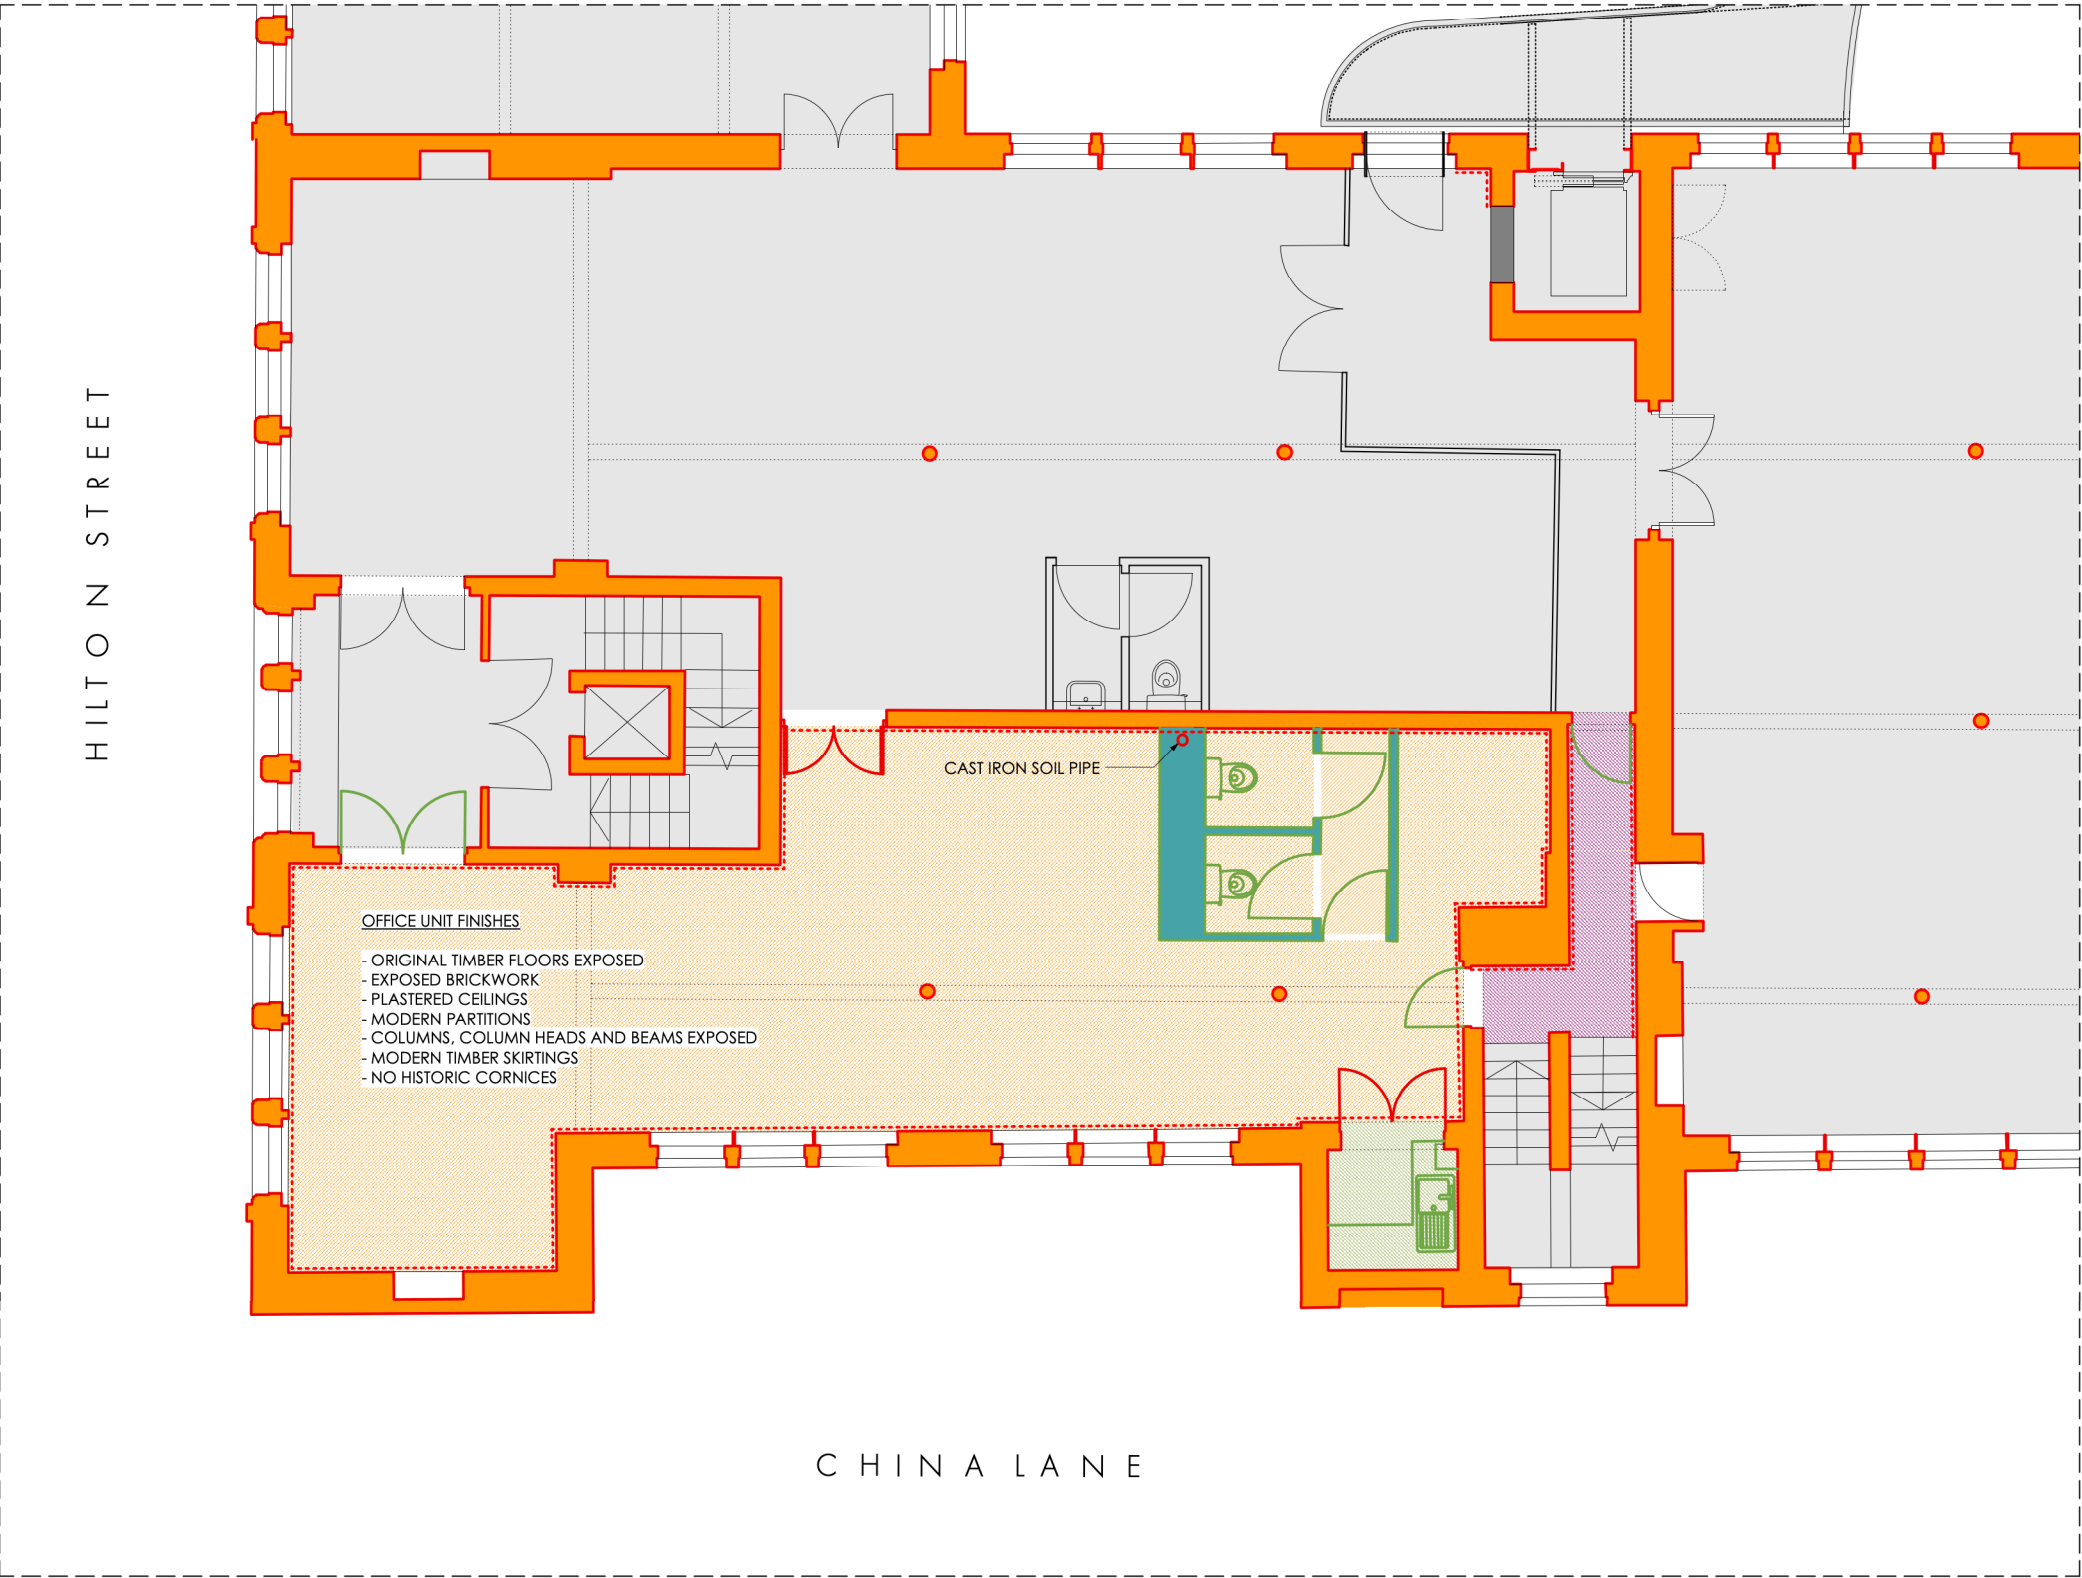

FOURWAYS HOUSE, FOURTH FLOOR
SIGNIFICANCE PLAN

1.100 @ A3

SIGNIFICANCE KEY

STRUCTURE, WALLS AND PARTITIONS TIMELINE

1906 - ORIGINAL CONSTRUCTION

1990-2000's - INTERNAL ALTERATIONS

EXPOSED BRICKWORK WALLS

FLOOR FINISHES TIMELINE

1906 - ORIGINAL TIMBER FLOORS EXPOSED

1960-PRESENT - MODERN CERAMIC-TILED FLOOR

1990-PRESENT - TIMBER LAMINATE OVER ORIGINAL TIMBER FLOORS

SIGNIFICANCE

HIGH

MEDIUM

LOW

AREA NOT SURVEYED AND NOT SUBJECT OF THIS APPLICATION

NOTE - TO BE READ IN CONJUNCTION WITH HERITAGE / DESIGN & ACCESS STATEMENT

0125

PLANNING

OMIArchitects

31 Blackfriars Road, Salford, Manchester, M3 7AQ
+44(0)161 832 3242 / info@omiarchitects.com / www.omiarchitects.com

PROJECT	FOURWAYS HOUSE				
DRAWING	FOURTH FLOOR - SIGNIFICANCE PLAN				
DATE	APR' 21	DRAWN BY	KT	SCALE	1:100@A3
JOB NO.	1412	DWG.NO.	L 2222		