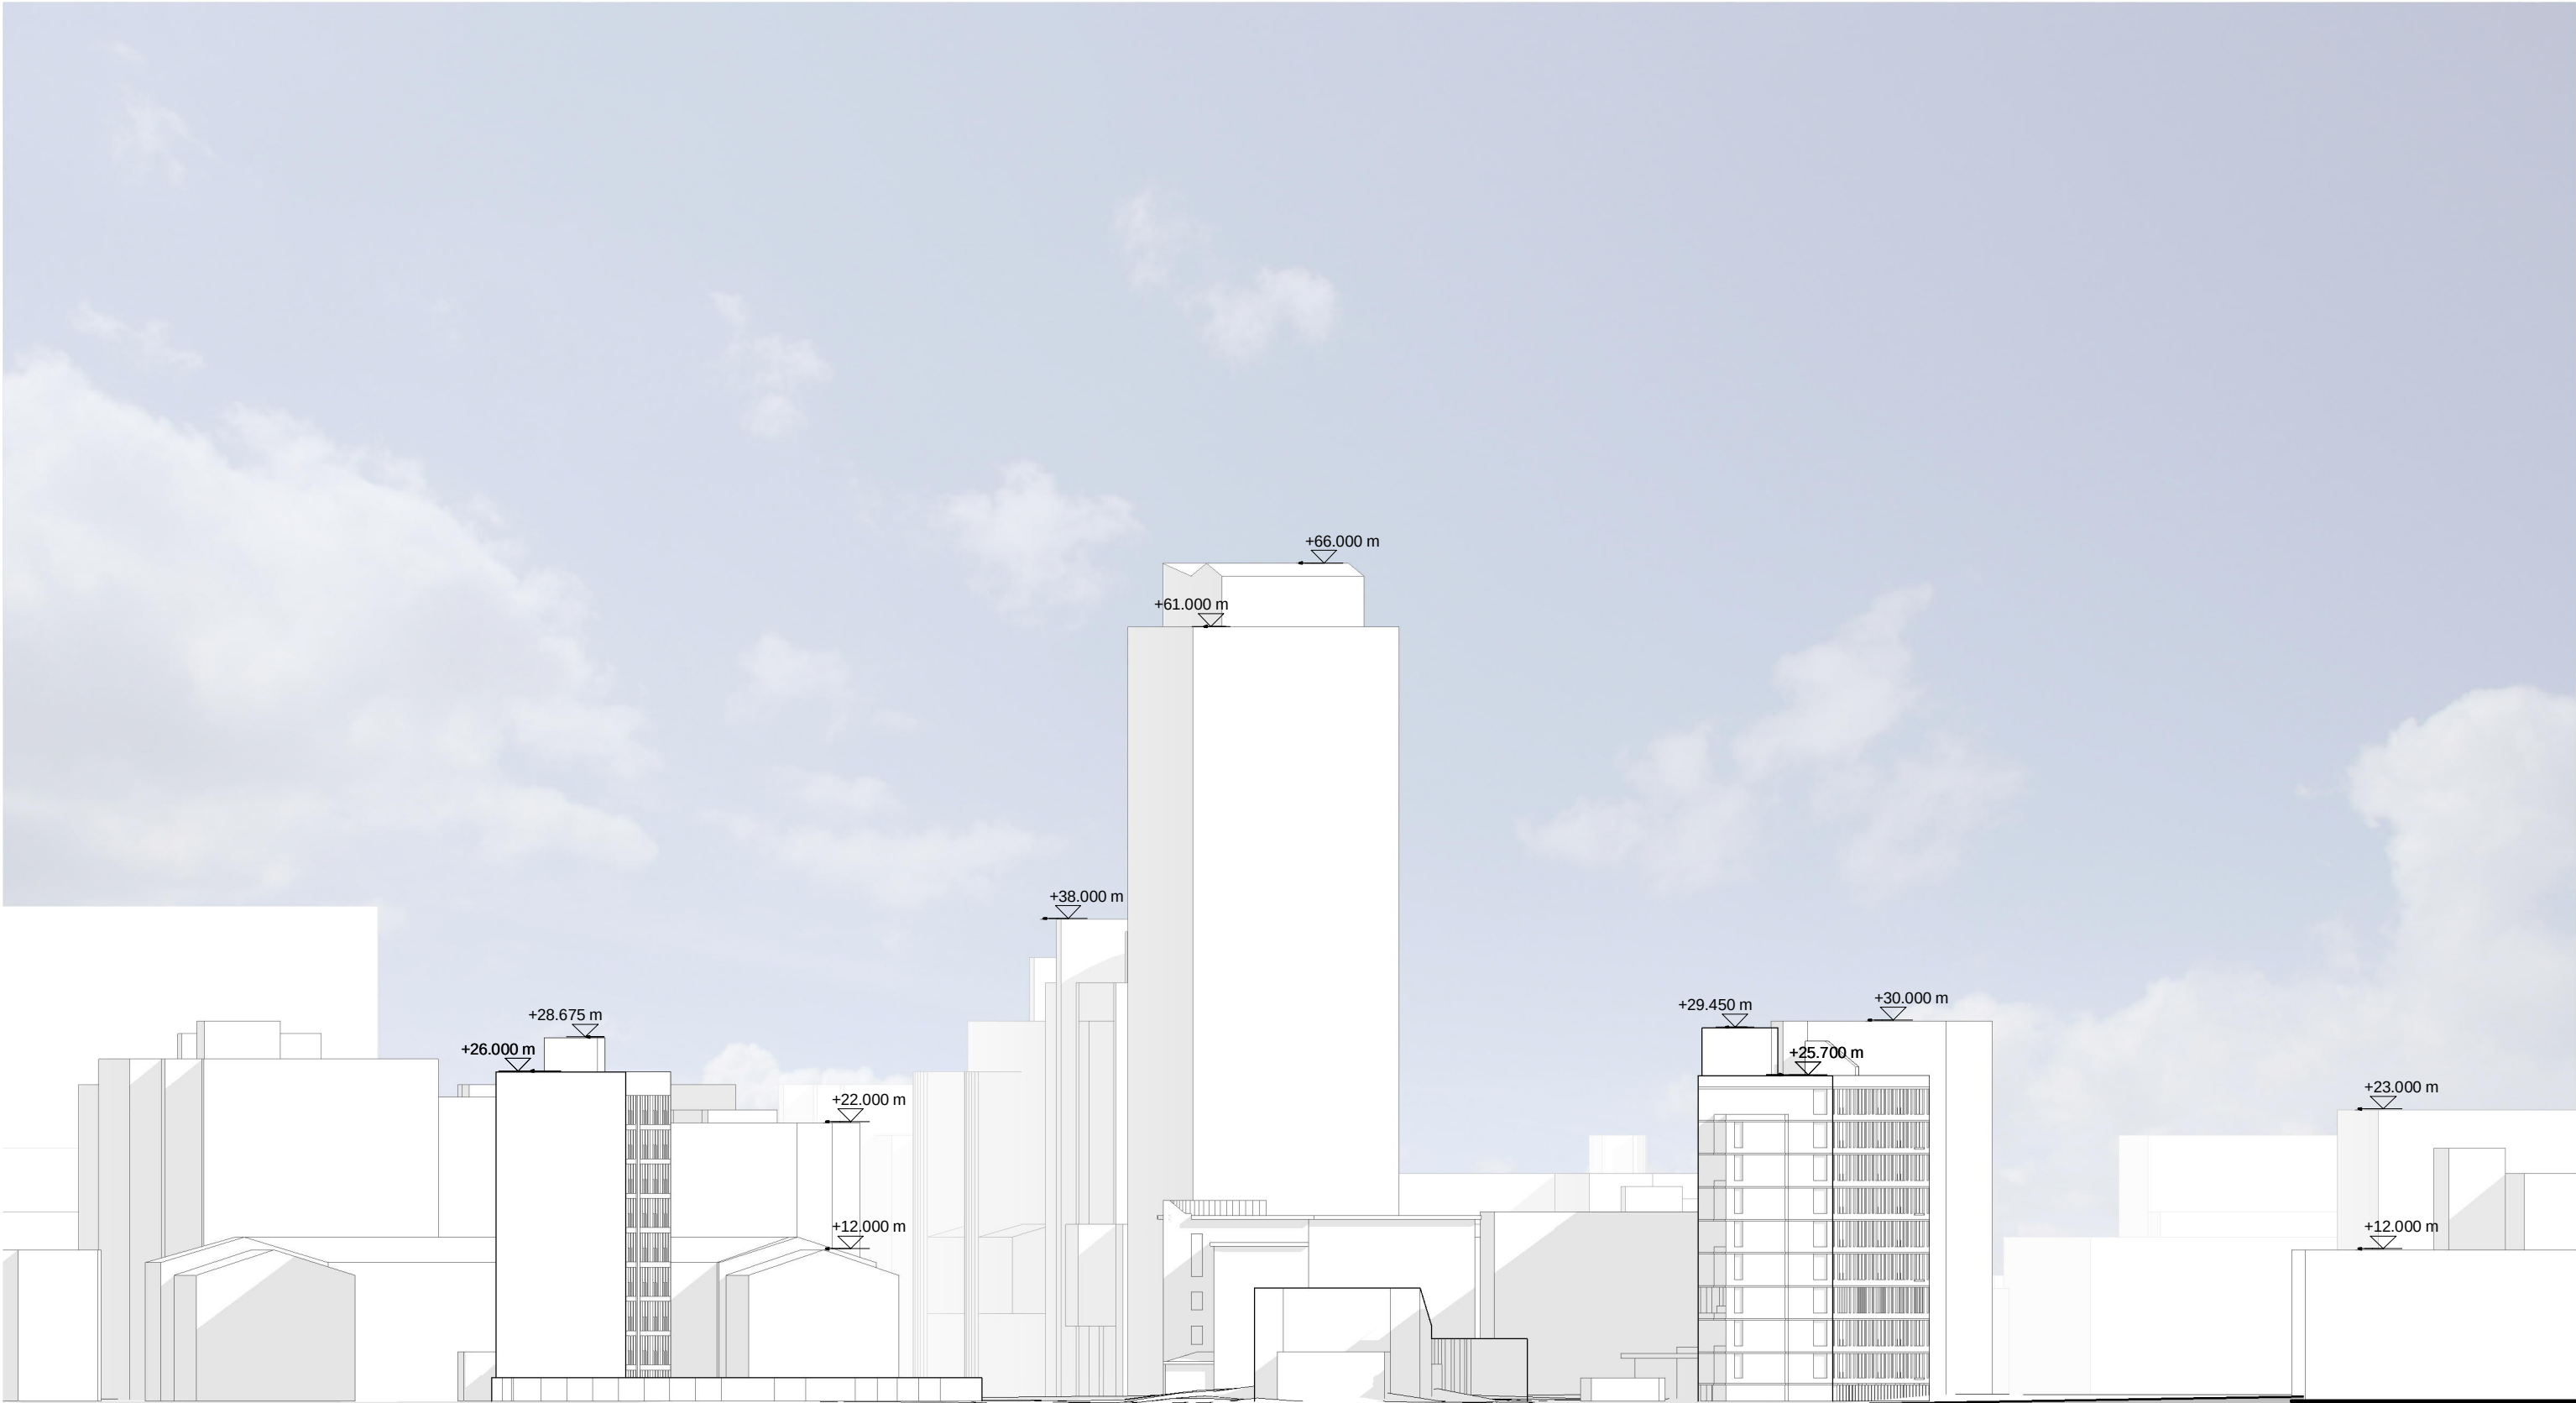


This drawing is copyright
Do not scale off dimensions.
All dimensions to be checked
on site by contractor.
Contractor to report any
dimensional
discrepancies, errors or
omissions prior to
commencing on site.

Keyplan

Rev	Date	Description
00	2021-05-07	Planning Application

Project Title
Gamecock,
Booth Street West,
Manchester

Status
For Planning Approval

Drawing Title
Context Elevation - Existing - West -
Boundary Lane

Job No 10224	Scale 1 : 500 @ A3
-----------------	-----------------------

SHP Drawing Code 10224-Z0-A-B5D8-G000-XE-EW-001	Project Zone Rule Uniclass 1.4 Type Location Series	Revision 00
--	---	----------------

simpsonhaugh

Manchester
+44 (0)161 835 2345

London
+44 (0)20 7549 4000